




For section drawings refer to Proposed details
sheet numbers:
2038-CMS-XX-XX-DR-A-PL15
& 2038-CMS-XX-XX-DR-A-PL16

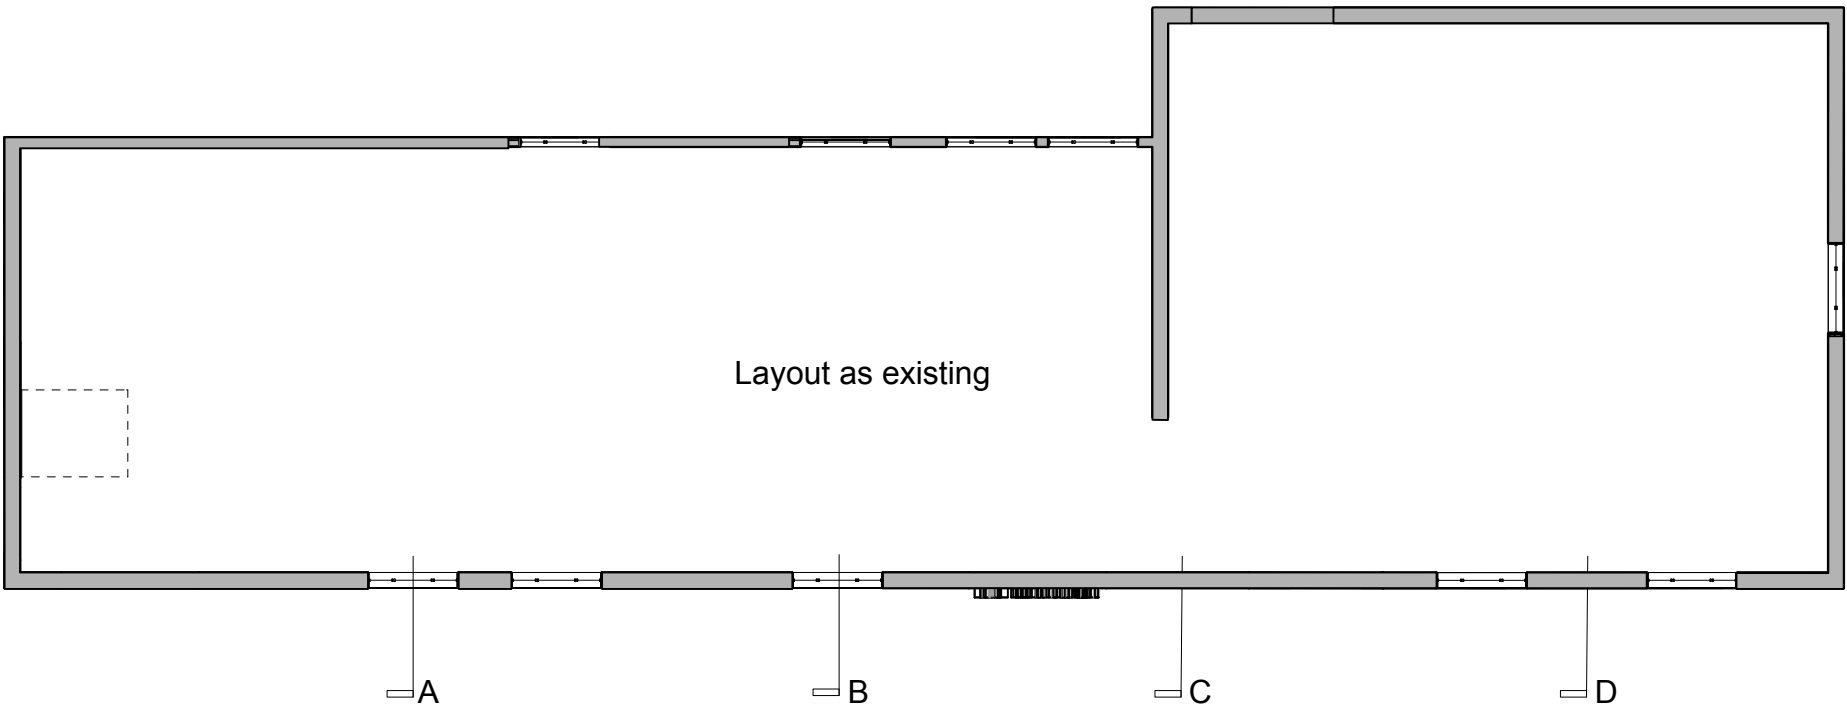

02 Existing First Floor Layout

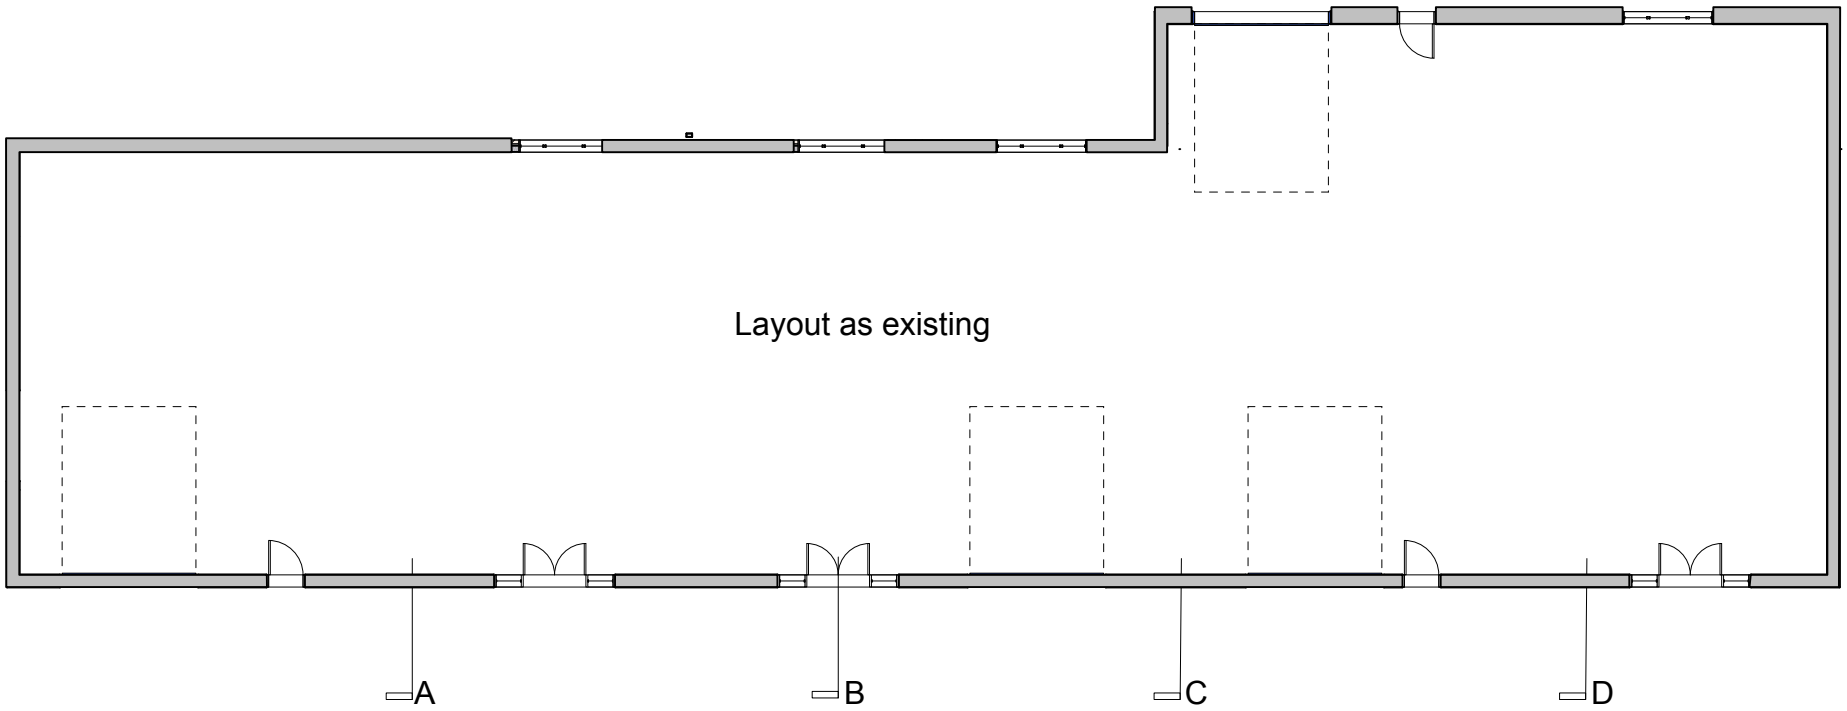

01 Existing Ground Floor Layout

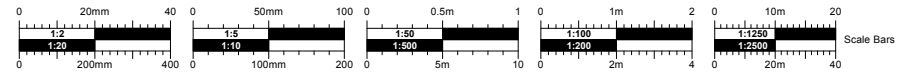

DRAFT

No.	Date	Dr/Ch	Revision Notes	Project Title Chiesi Warehouse Project Client Chiesi Suitability Code - Description S0 INITIAL STATUS	Sheet Scale: 1: 200@ A3 Date: 02/12/2025 Drawn By: LW Reviewed By: PR Copyright. Check all dimensions on site. Do not scale this drawing. This drawing is only to be used on the site for which designed.	Sheet No. Project ID - Originator - Volume - Level - Type - Role - Number 2038-CMS-XX-XX-DR-A-PL03 Sheet Title Existing Plans 26 Martingate, Corsham, Wiltshire, SN13 0HL, Web: www.cms-group.co, Tel: 01249 701333	Rev	CMS Architects
-----	------	-------	----------------	---	---	---	--------------------------------------	--