




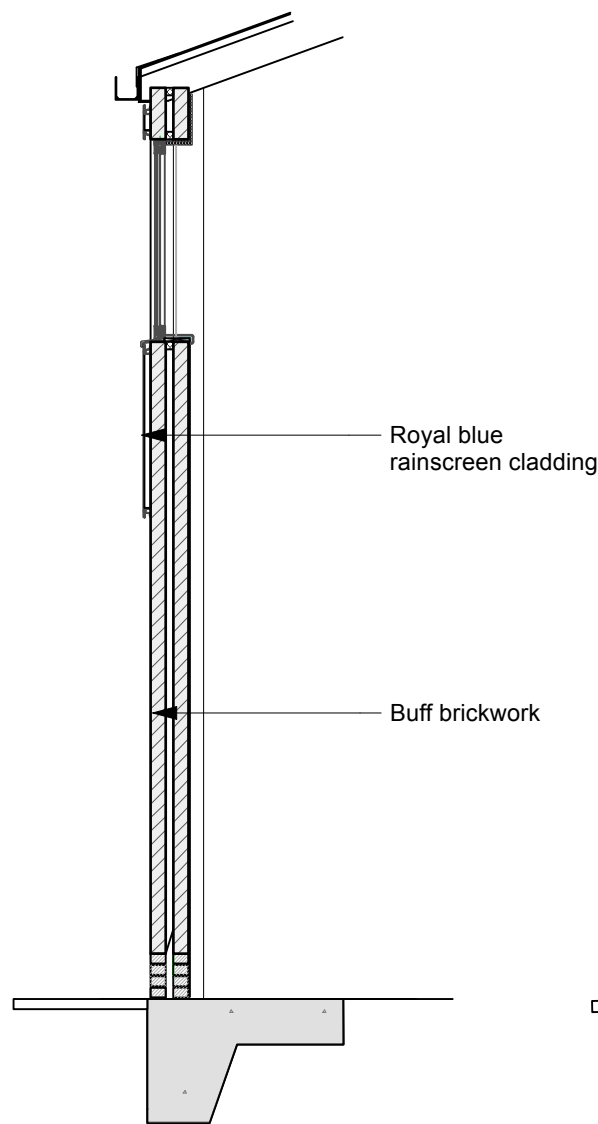


Section A - Existing Wall / Window

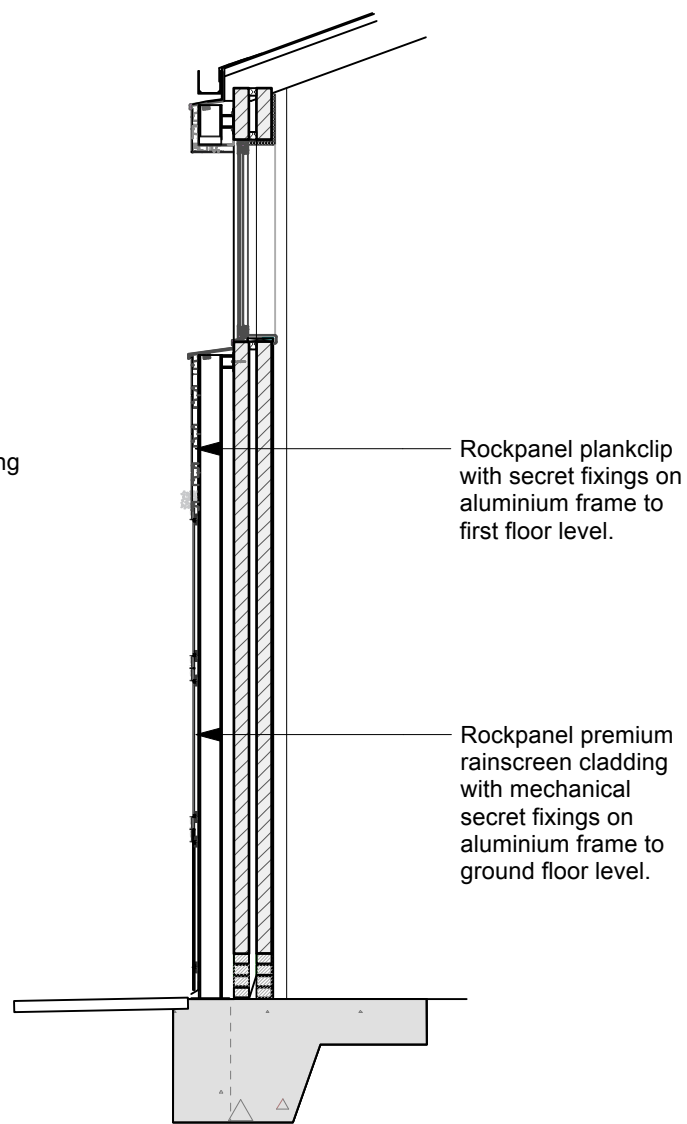

Section A - Proposed Wall / Window


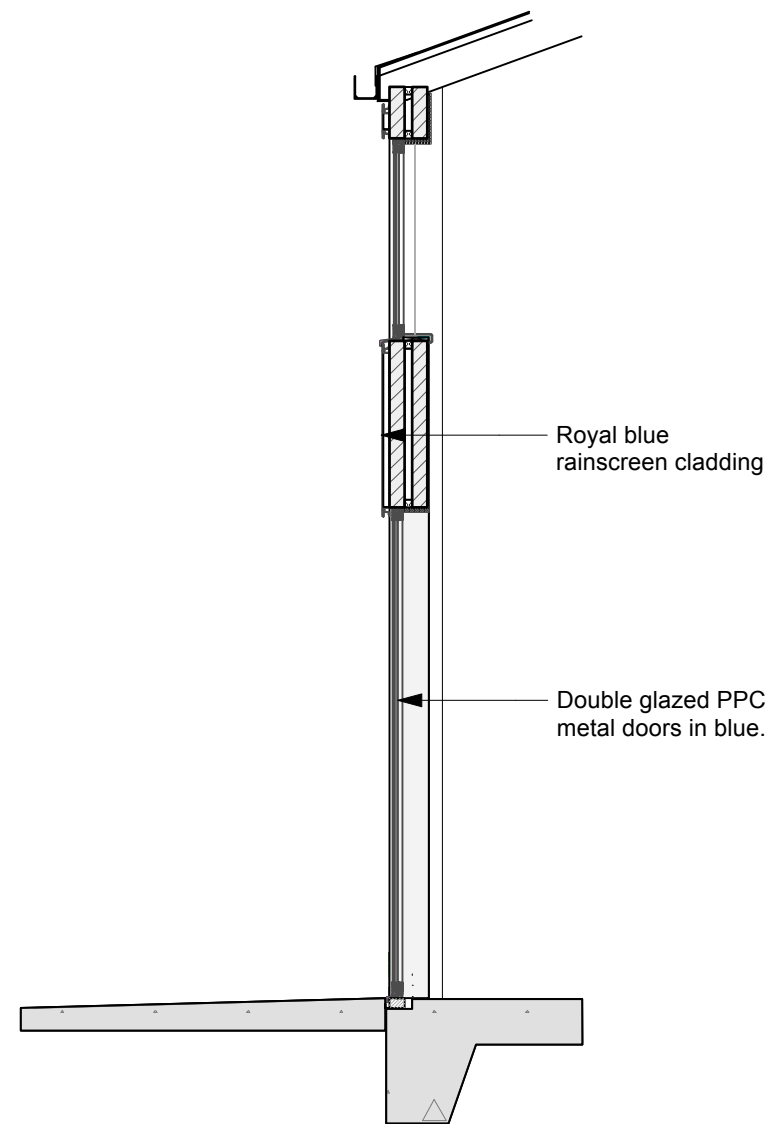


Section B - Existing Main Entrance

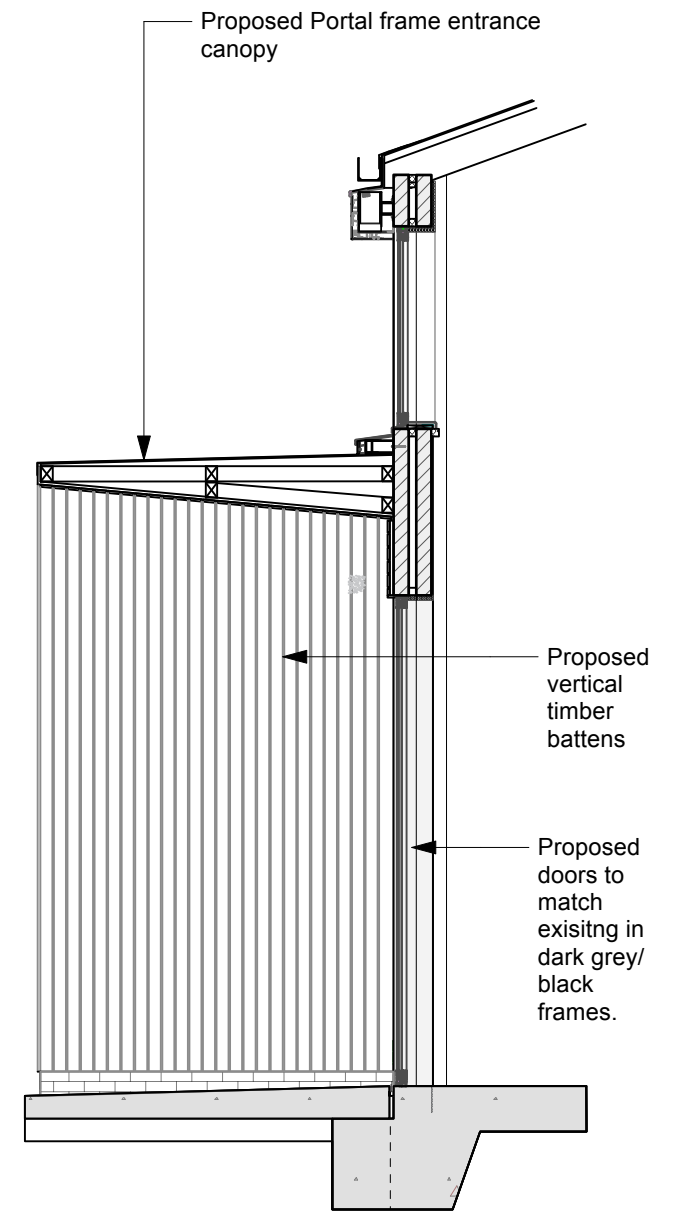

Section B - Proposed Main Entrance

Key Plan

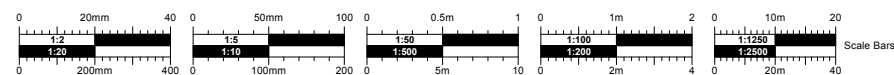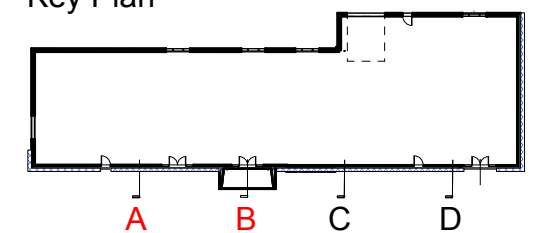

PLANNING

No.	Date	Dr/Ch	Revision Notes	Project Title Chiesi Warehouse Project Client Chiesi Suitability Code - Description S0 INITIAL STATUS	Sheet Scale: 1:50 @ A3 Date: 01/12/2025 Drawn By: LW Reviewed By: PR Copyright: Check all dimensions on site. . This drawing is only to be used on the site for which designed.	Sheet No. Project ID - Originator - Volume - Level - Type - Role - Number 2038-CMS-XX-XX-DR-A-PL15 Sheet Title Existing and Proposed Sections 26 Martingate, Corsham, Wiltshire, SN13 0HL, Web: www.cms-group.co, Tel: 01249 701333	Rev CMS Architects
-----	------	-------	----------------	--	---	---	---