








HW
5/11/2025

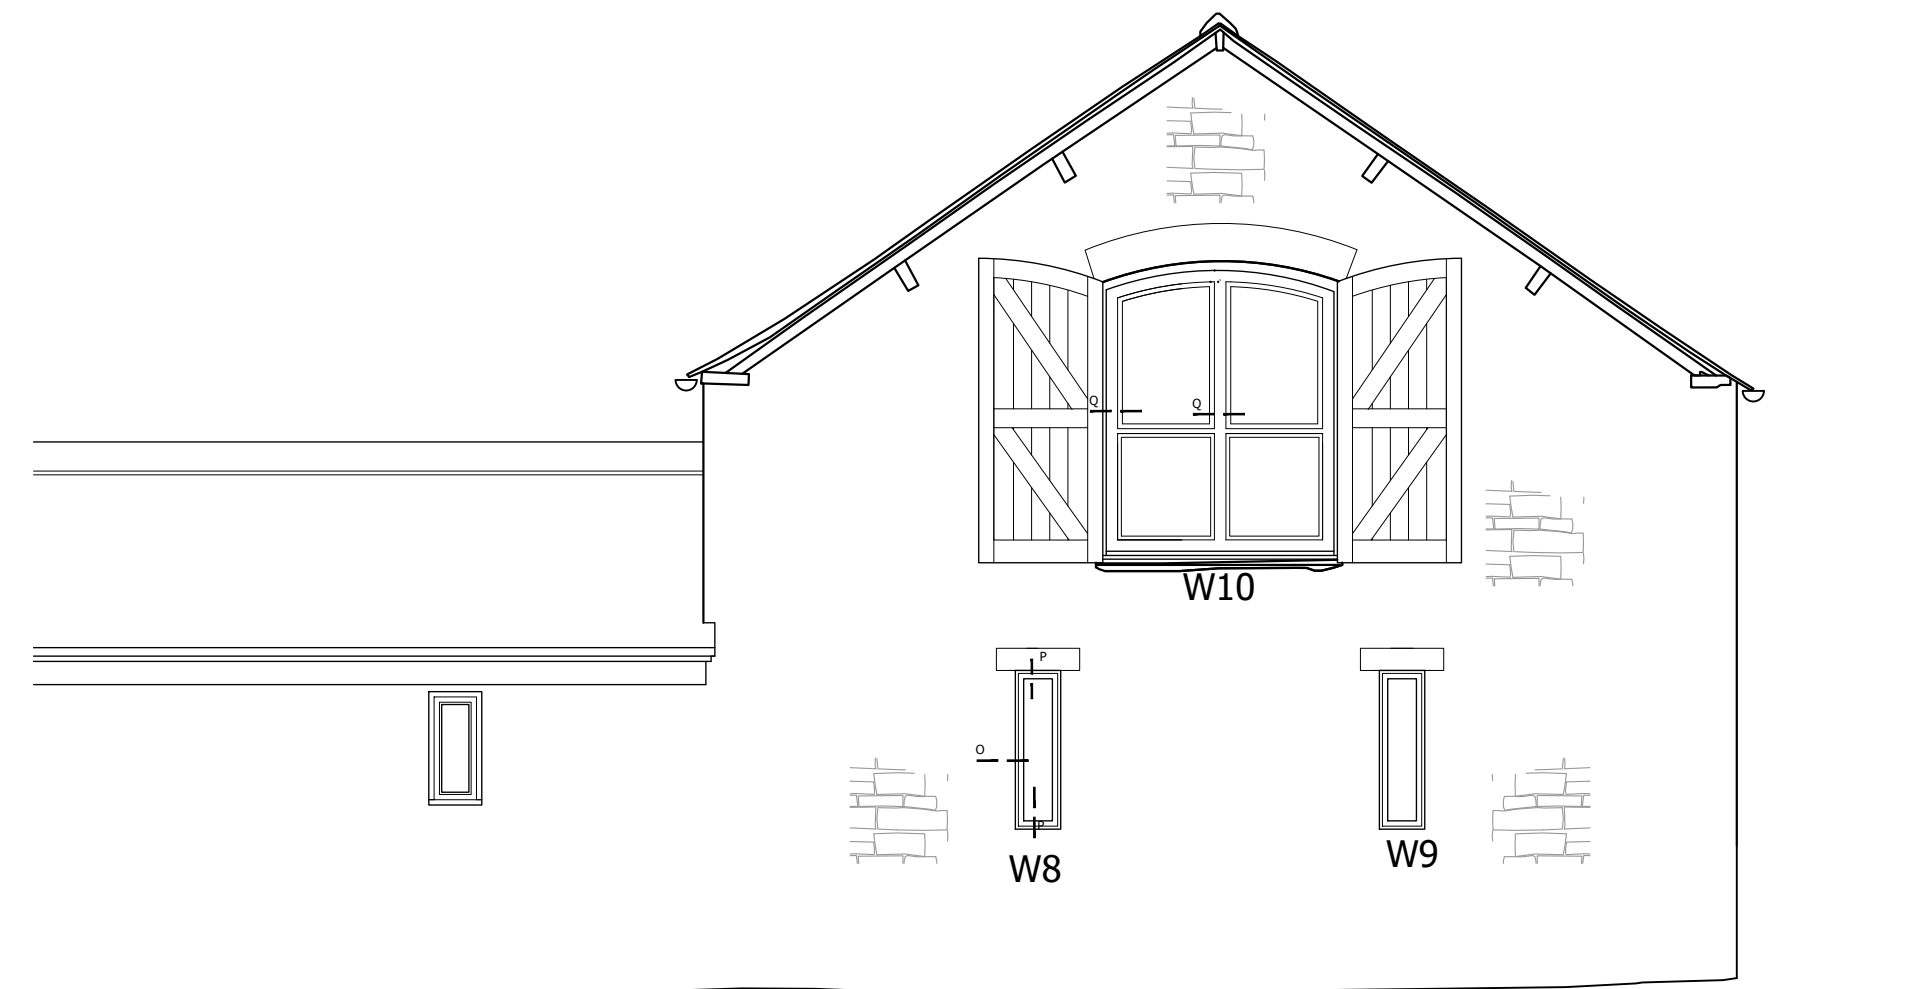


North elevation



East elevation

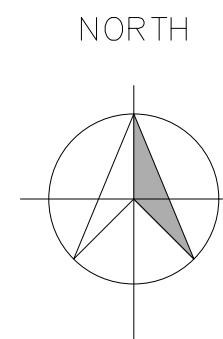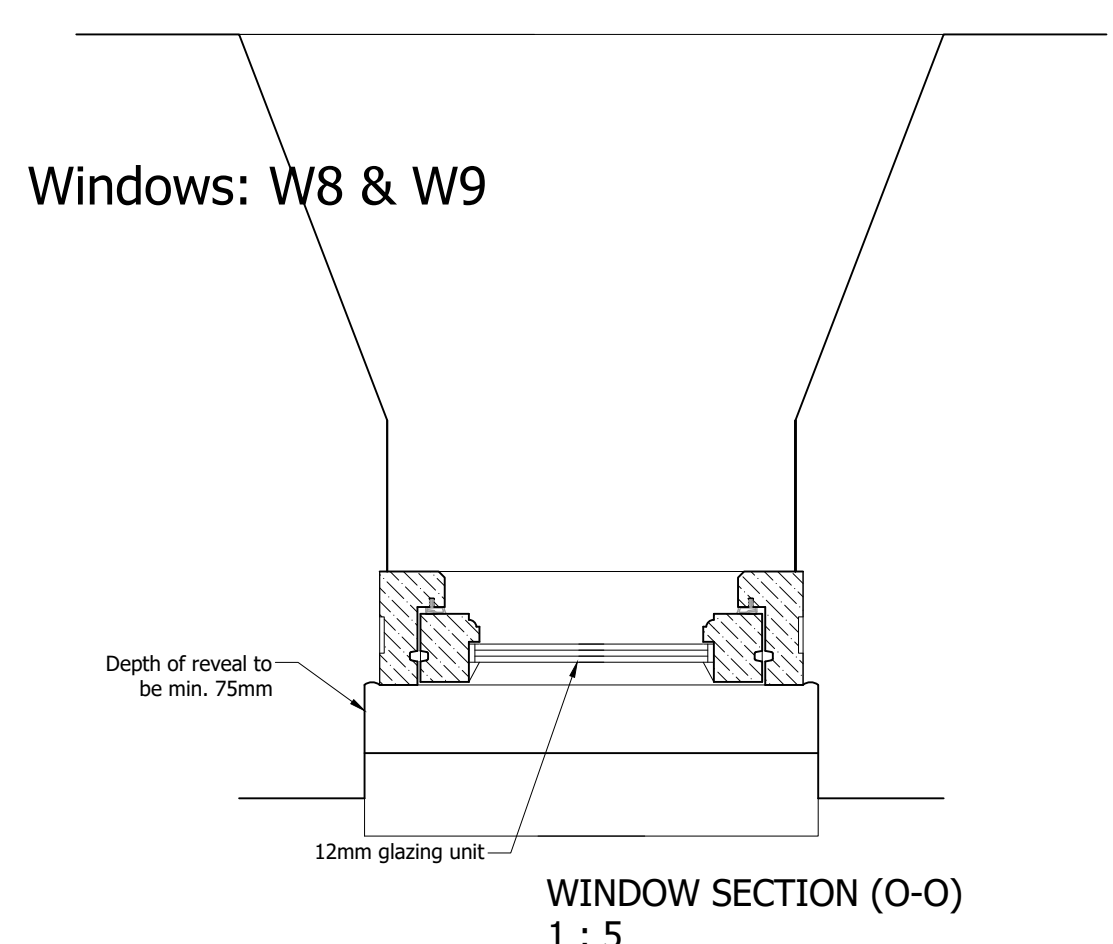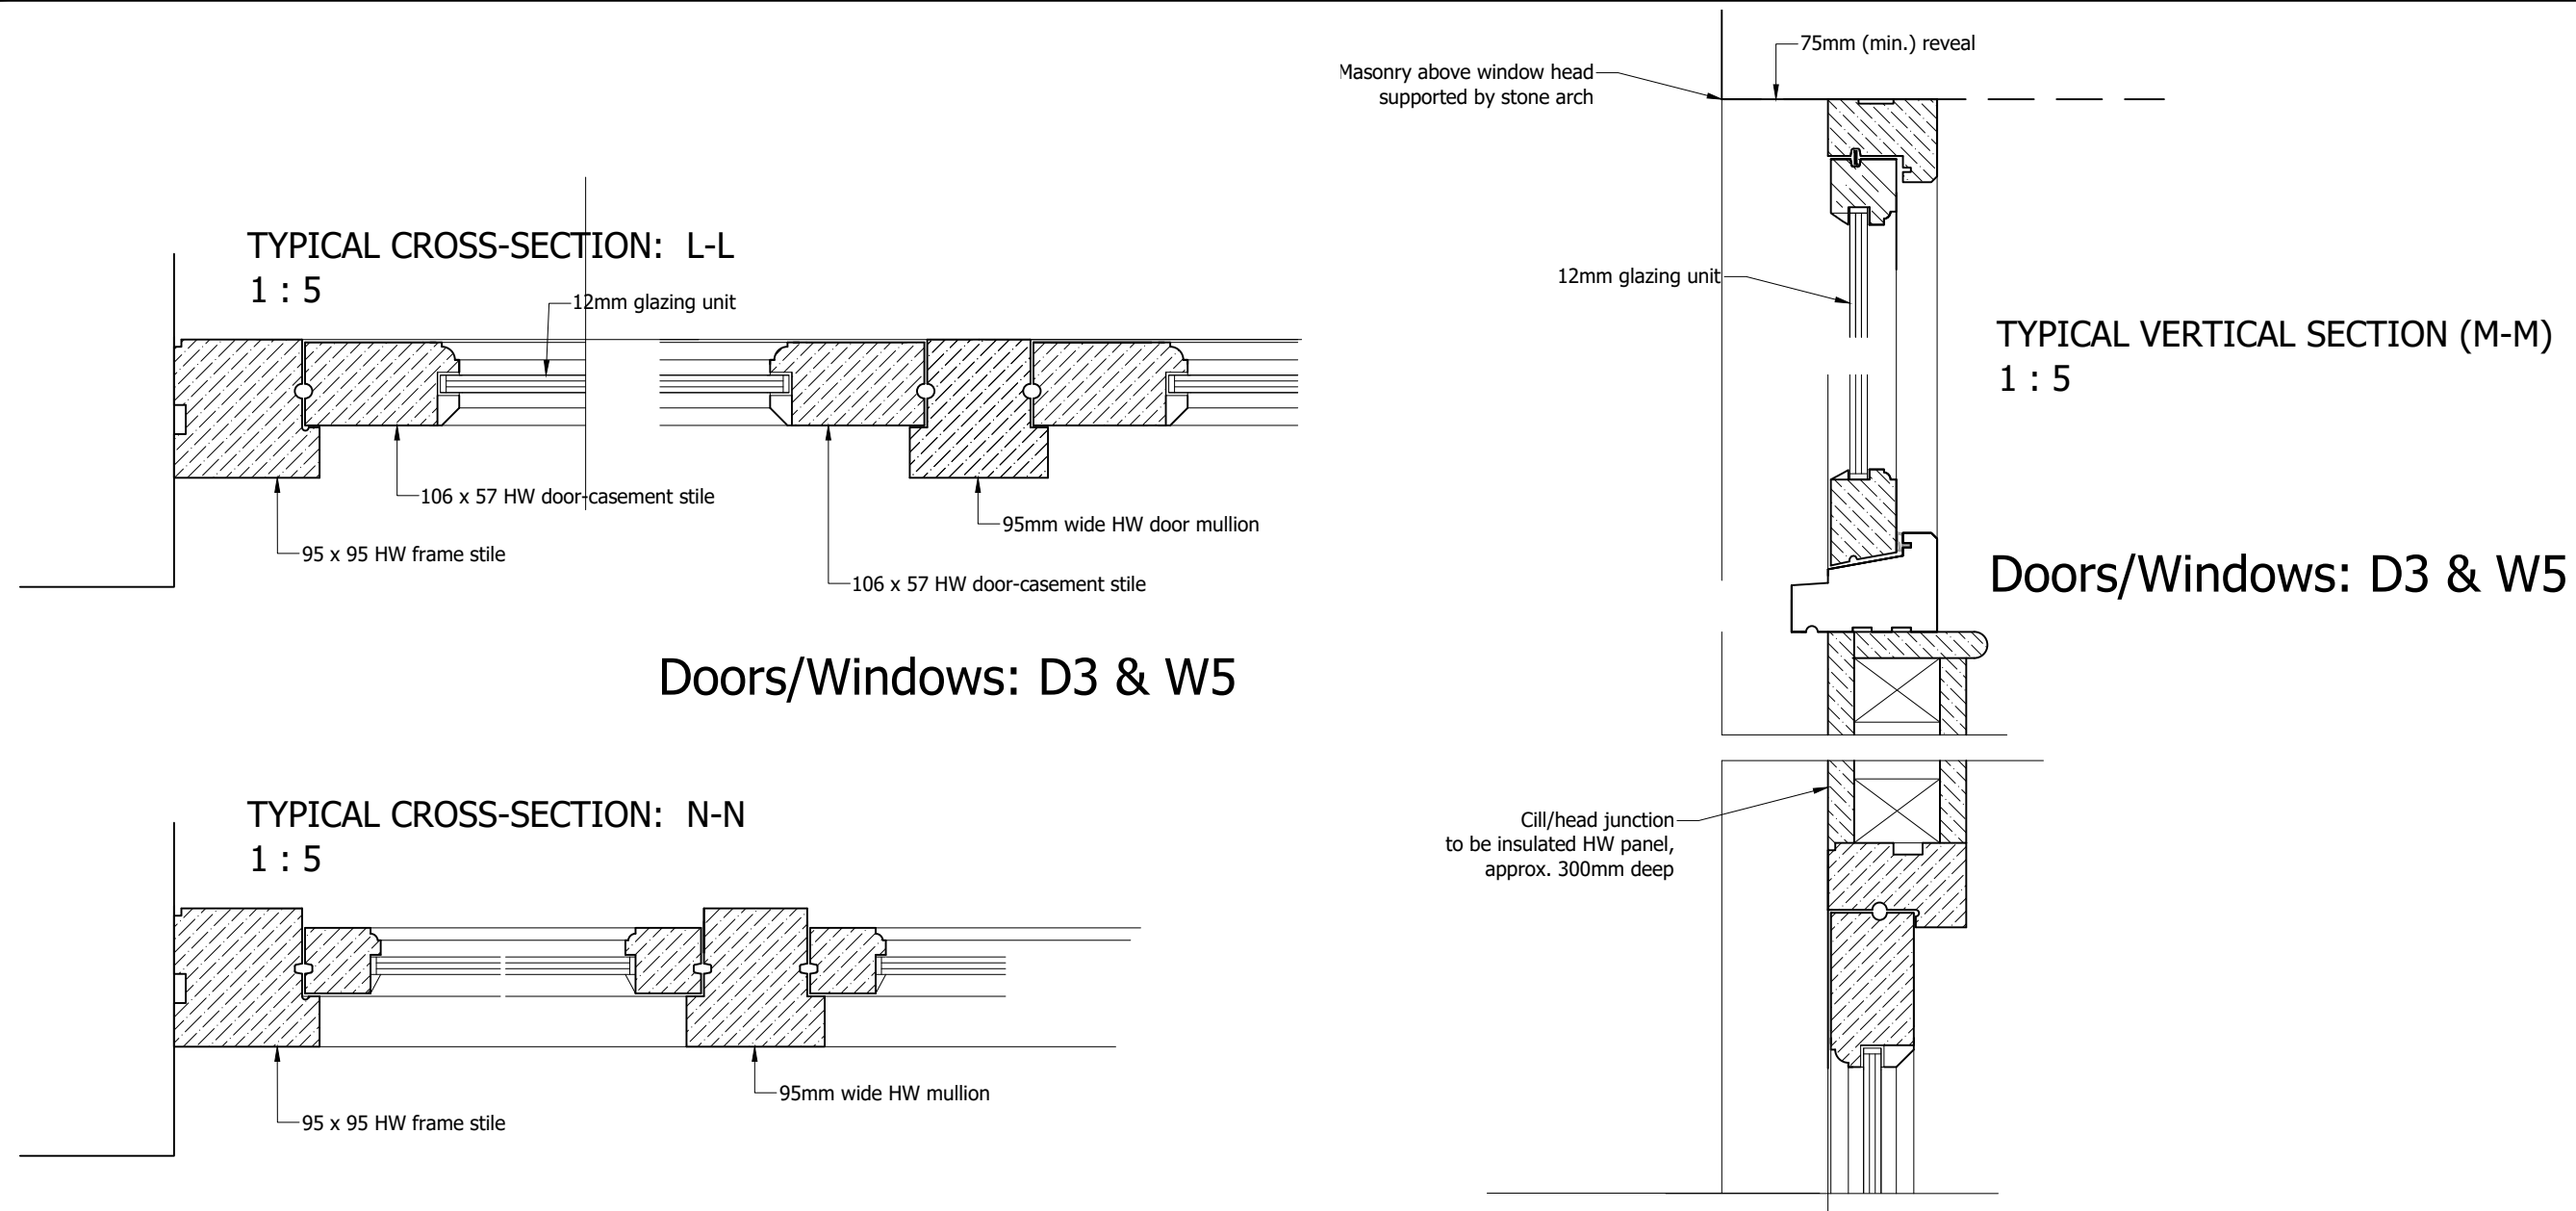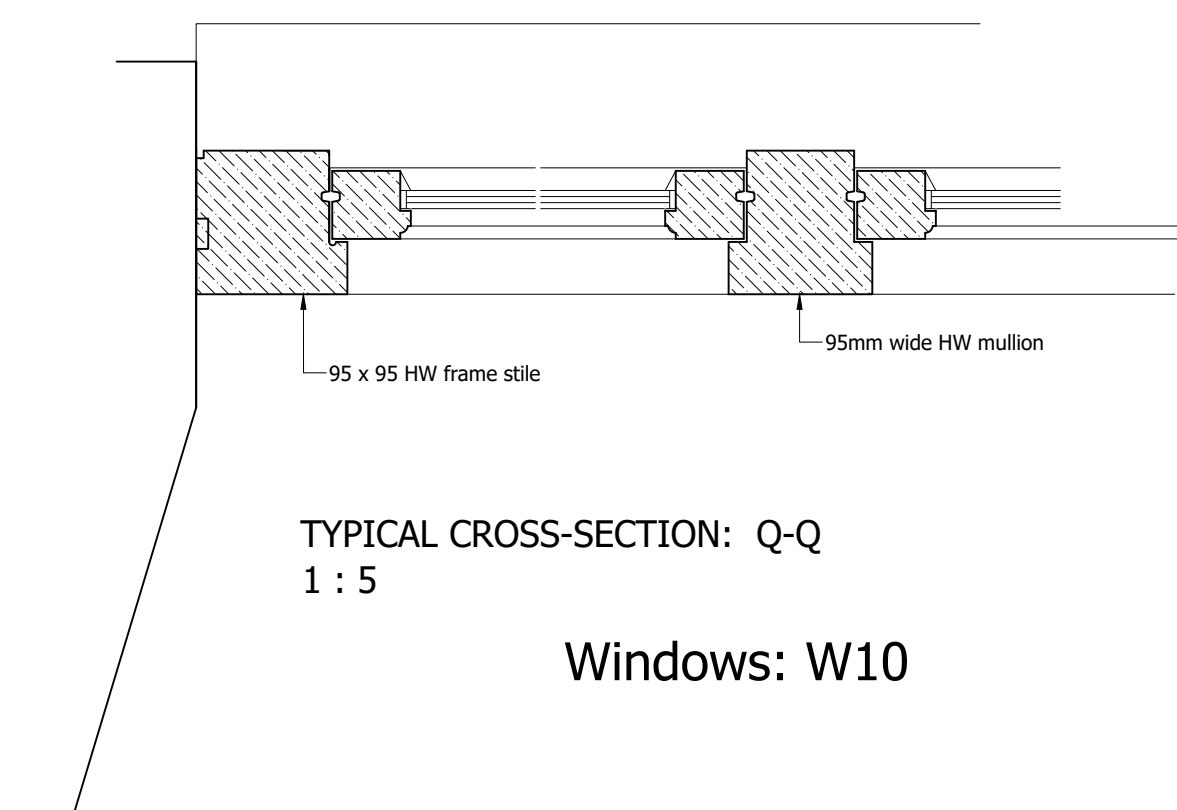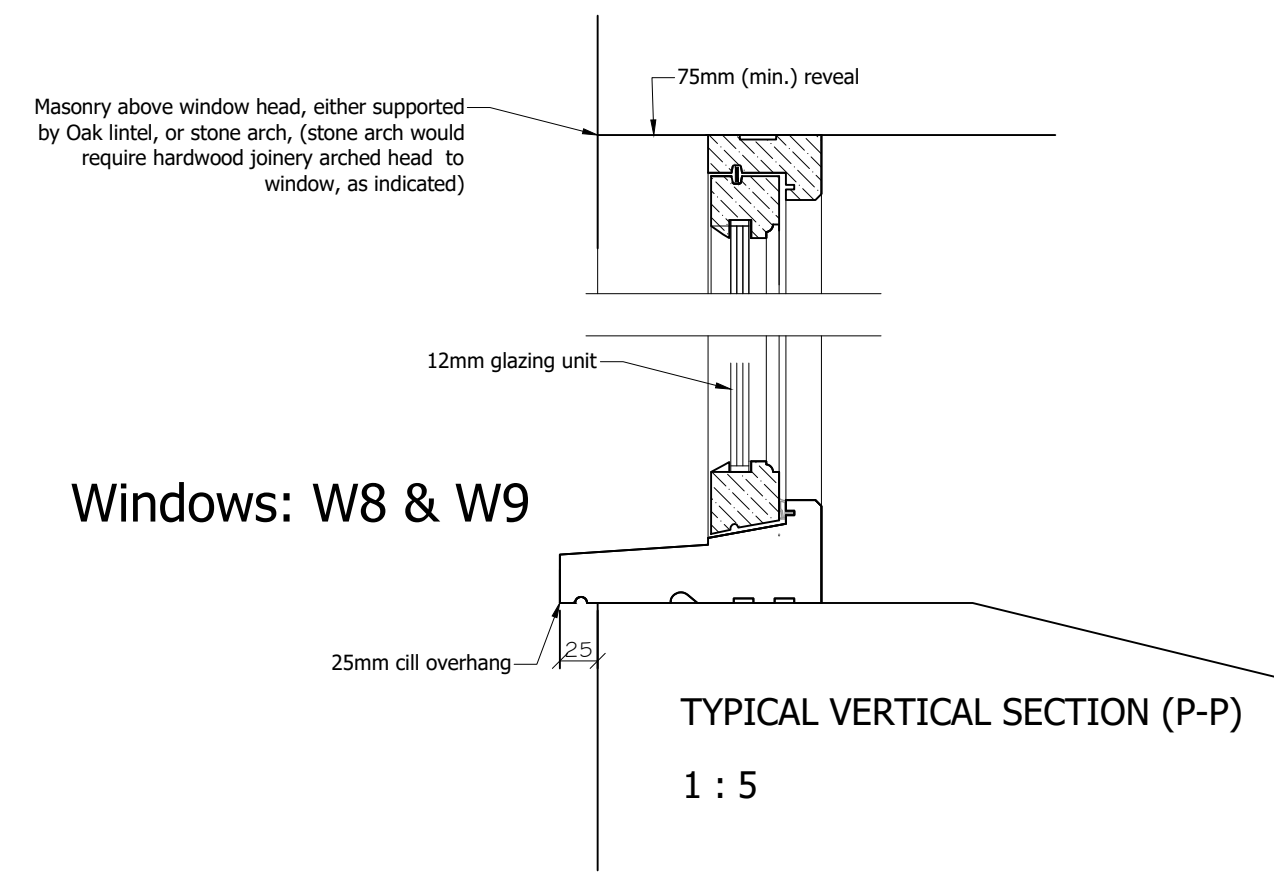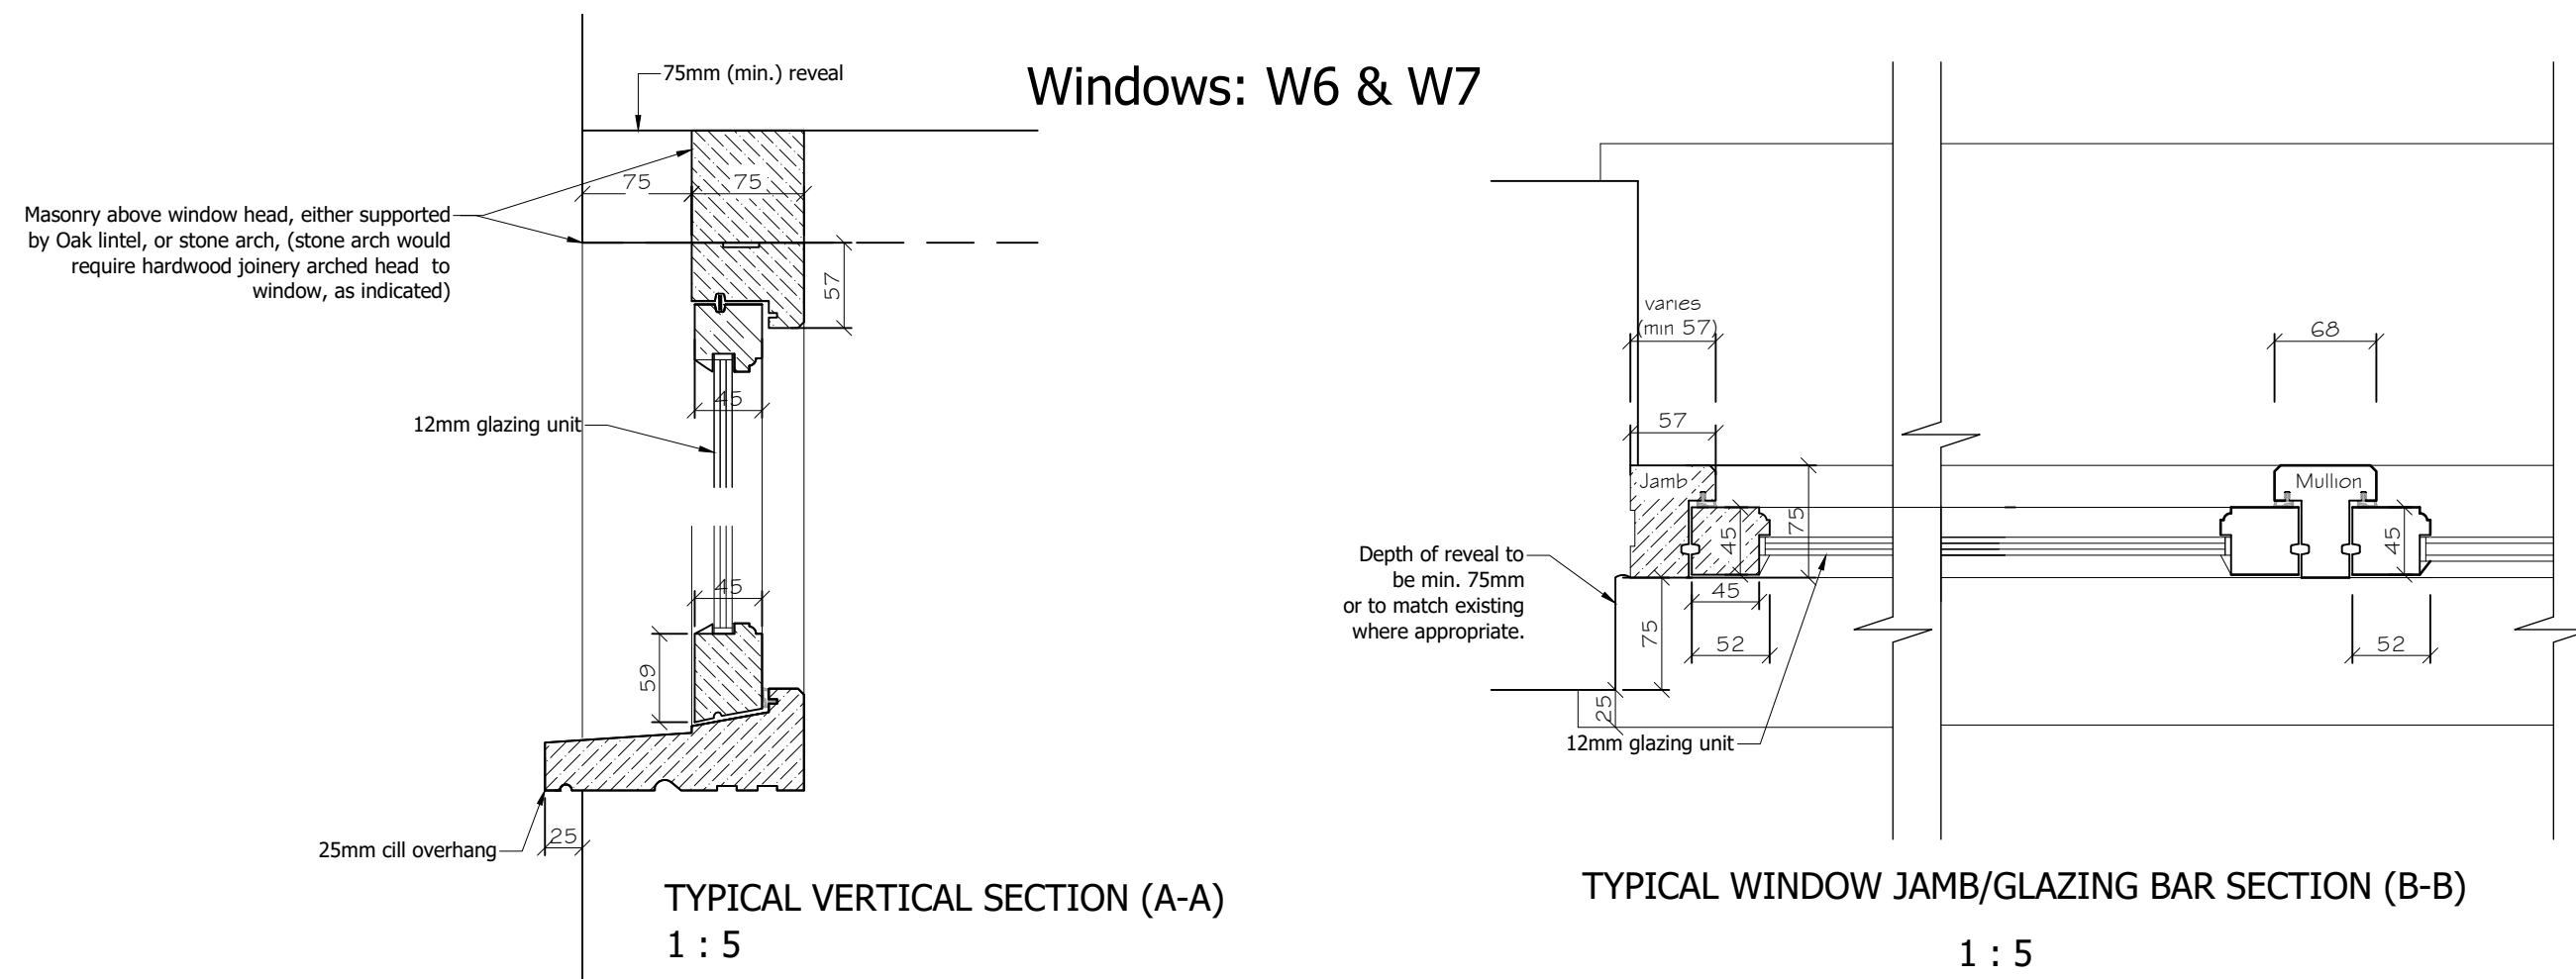

NORTH

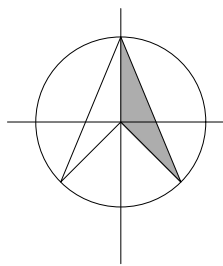

Joinery details -2

MATHEWSON WATERS ARCHITECTS

Devizes Studio
01260 721394

The Old Surgery
Crowle Road · Lambourn
Berkshire · RG17 8NR

enquiries@mw-architects.co.uk
www.mw-architects.co.uk
01488 7351

© MATHEWSON WATERS ARCHITECTS LLP

22102-121-A


Whitehall Studio
07340 726902

RIBA  Chartered Practice



PROJECT

Pry Farm, Purton

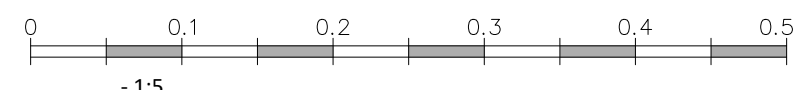

REVISION DATE AMENDMENTS

0 0.2 0.4 0.6 0.8 1.0 1.2 1.4 1.6 1.8 2.0m

SCALE BAR - 1:20

ALL FIGURED DIMENSIONS ARE TO BE TAKEN IN PREFERENCE TO SCALED DIMENSIONS AND ANY INACCURACIES ARE TO BE REPORTED TO THE ARCHITECT. DIMENSIONS TO BE CHECKED ON SITE BEFORE ANY WORK IS PUT IN HAND OR PREFABRICATED. COPYRIGHT OF THIS DRAWING IS RETAINED BY THE ARCHITECT AND IT MUST NOT BE REPRODUCED WITHOUT THEIR WRITTEN CONSENT.