
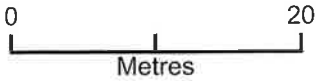


23, The Mead, Ashton Keynes, Wilts, SN6 6PL

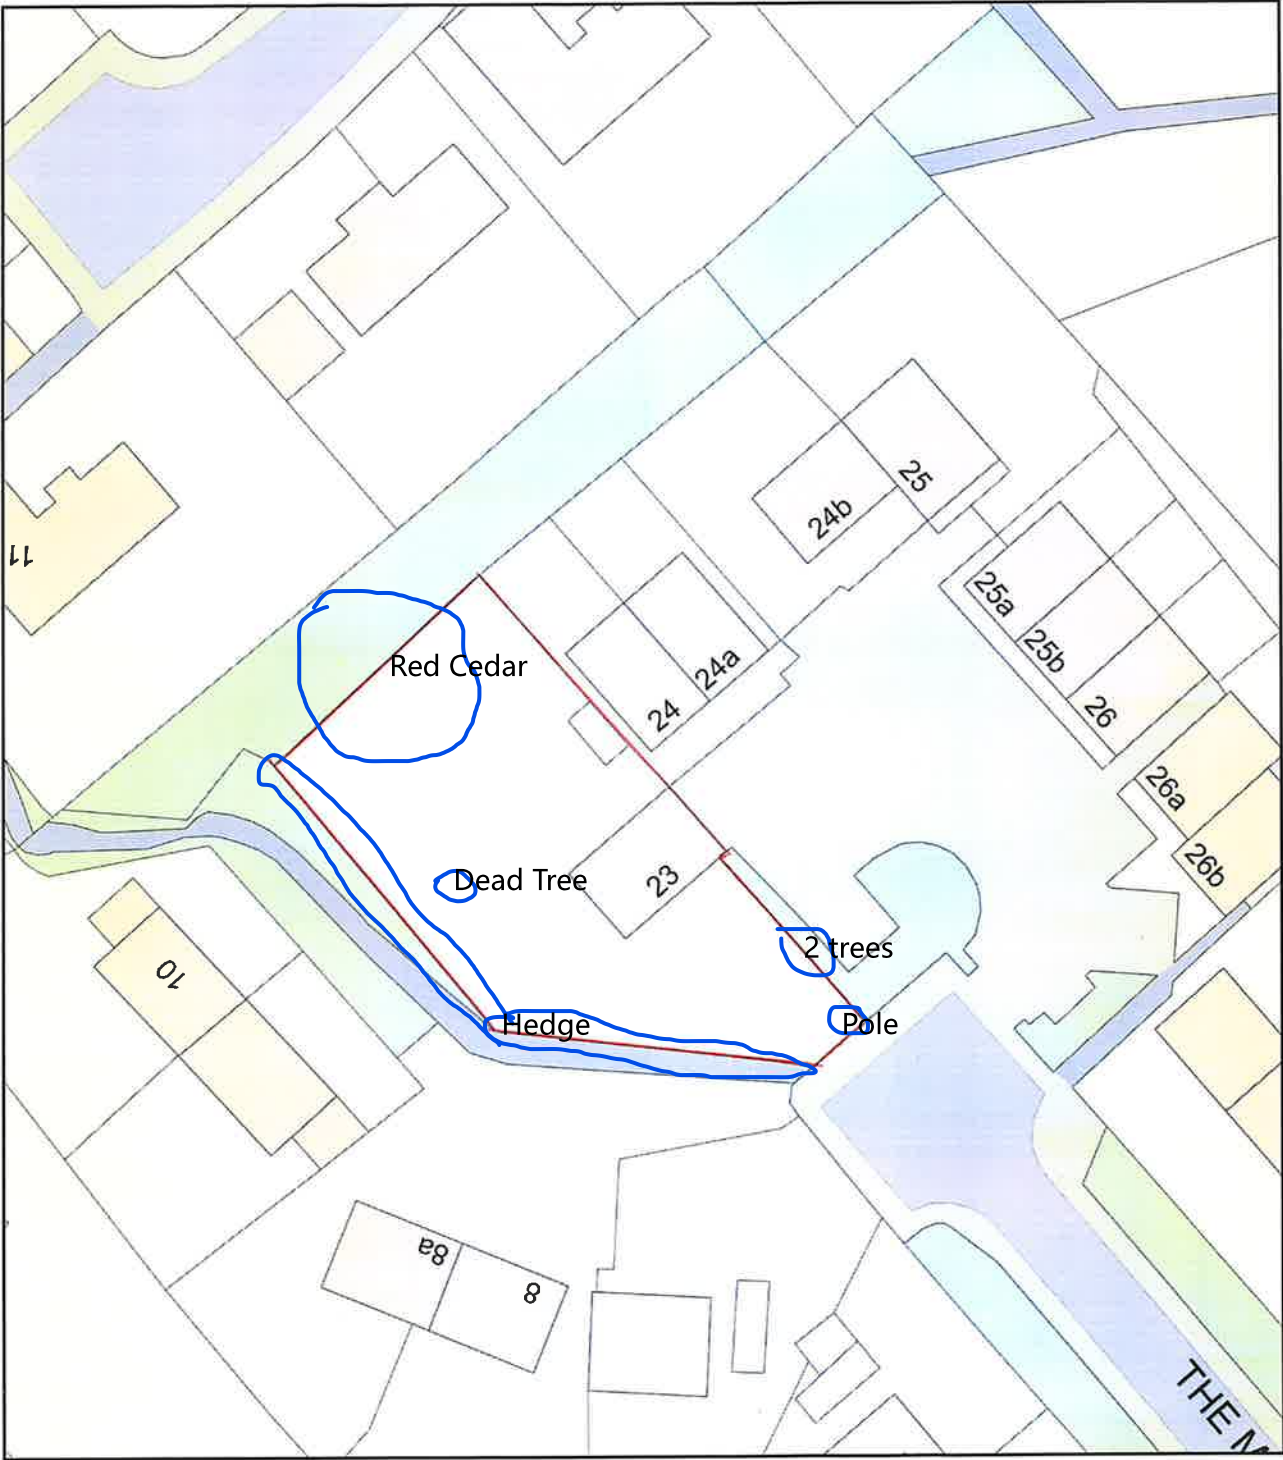

Plan Produced for: Wayne Evans
Date Produced: 26 Jun 2025
Plan Reference Number: TQRQM25177153934359
Scale: 1:500 @ A4