



HW  
17/12/2025

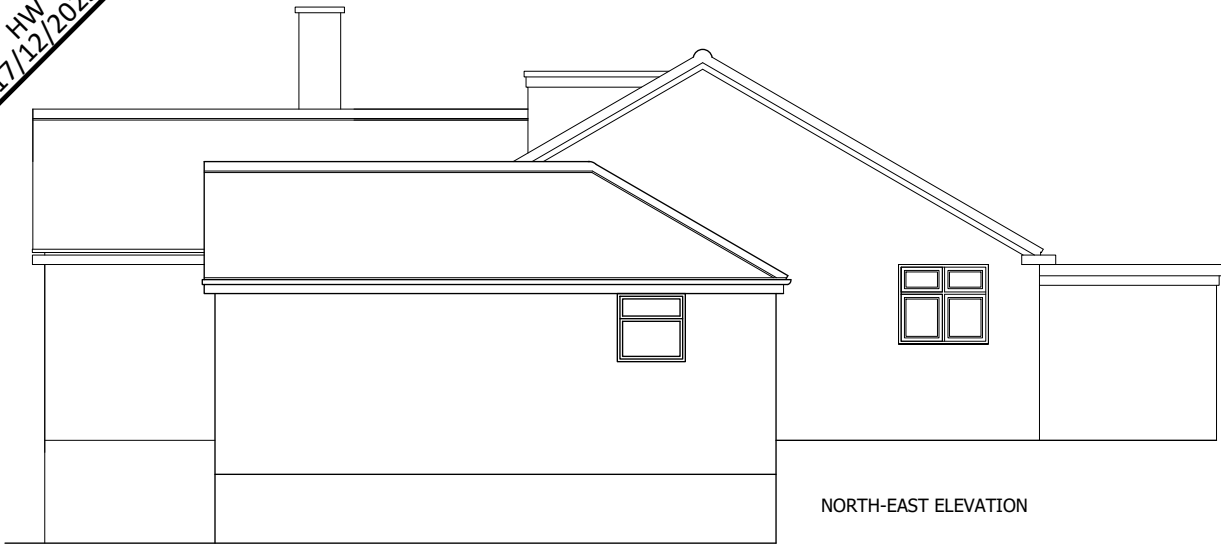


NORTH-EAST ELEVATION



FRONT - SOUTH-EAST ELEVATION

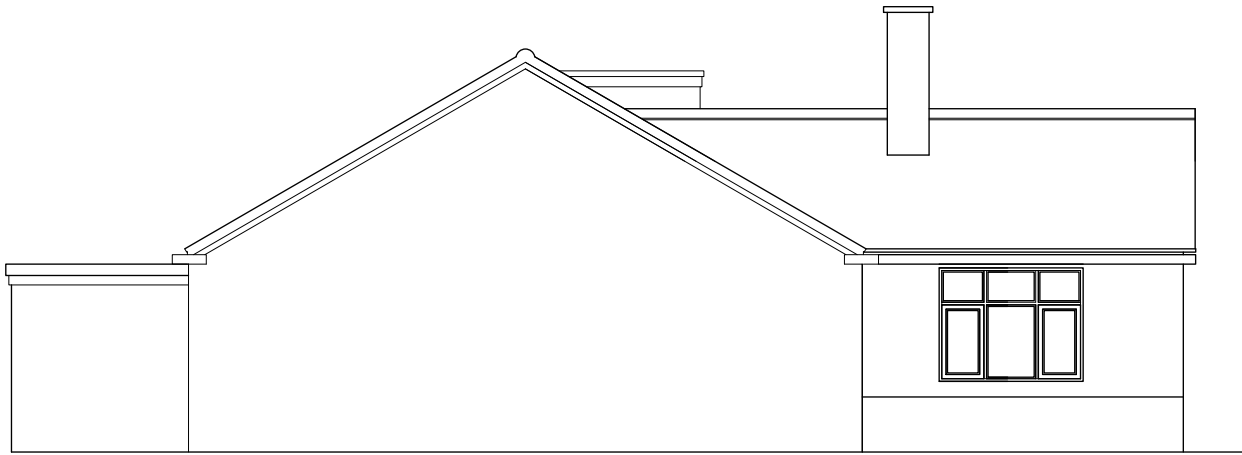

SOUTH-WEST ELEVATION

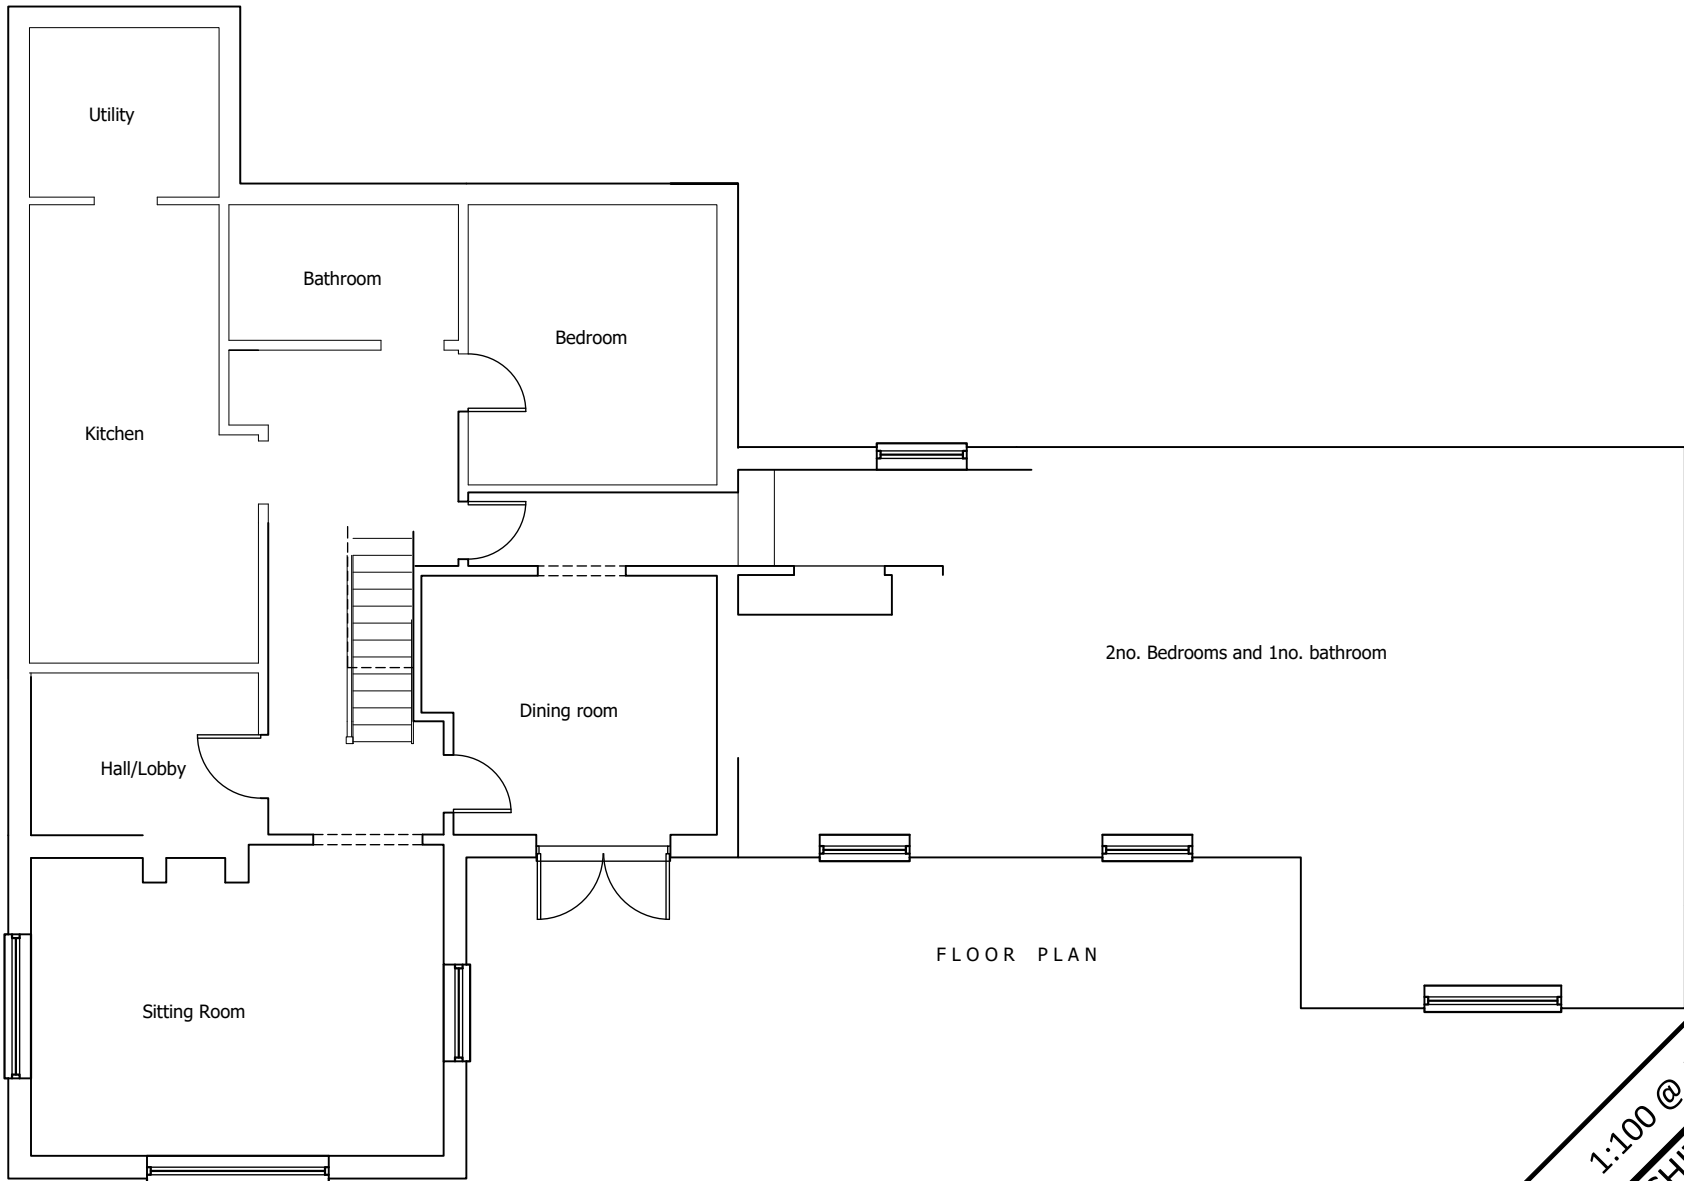


FLOOR PLAN

NORTH



Existing plan & elevations 1:100 @ A3  
**MATHEWSON WATERS ARCHITECTS**  
The Old Surgery  
Crowle Road · Lambourn  
Berkshire · RG17 8NR  
enquiries@mw-architects.co.uk  
www.mw-architects.co.uk  
01488 73331  
RIBA #  
Chartered Practice

2 Strawberry Hill, West Lavington, Devizes. SN10 4LY

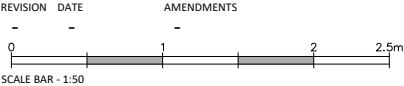

ALL FIGURED DIMENSIONS ARE TO BE TAKEN IN PREFERENCE TO SCALED DIMENSIONS AND ANY INACCURACIES ARE TO BE REPORTED TO THE ARCHITECT. DIMENSIONS TO BE CHECKED ON SITE BEFORE ANY WORK IS PUT IN HAND OR PREFABRICATED. COPYRIGHT OF THIS DRAWING IS RETAINED BY THE ARCHITECT AND IT MUST NOT BE REPRODUCED WITHOUT THEIR WRITTEN CONSENT.