
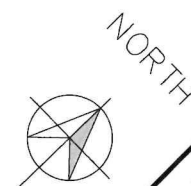
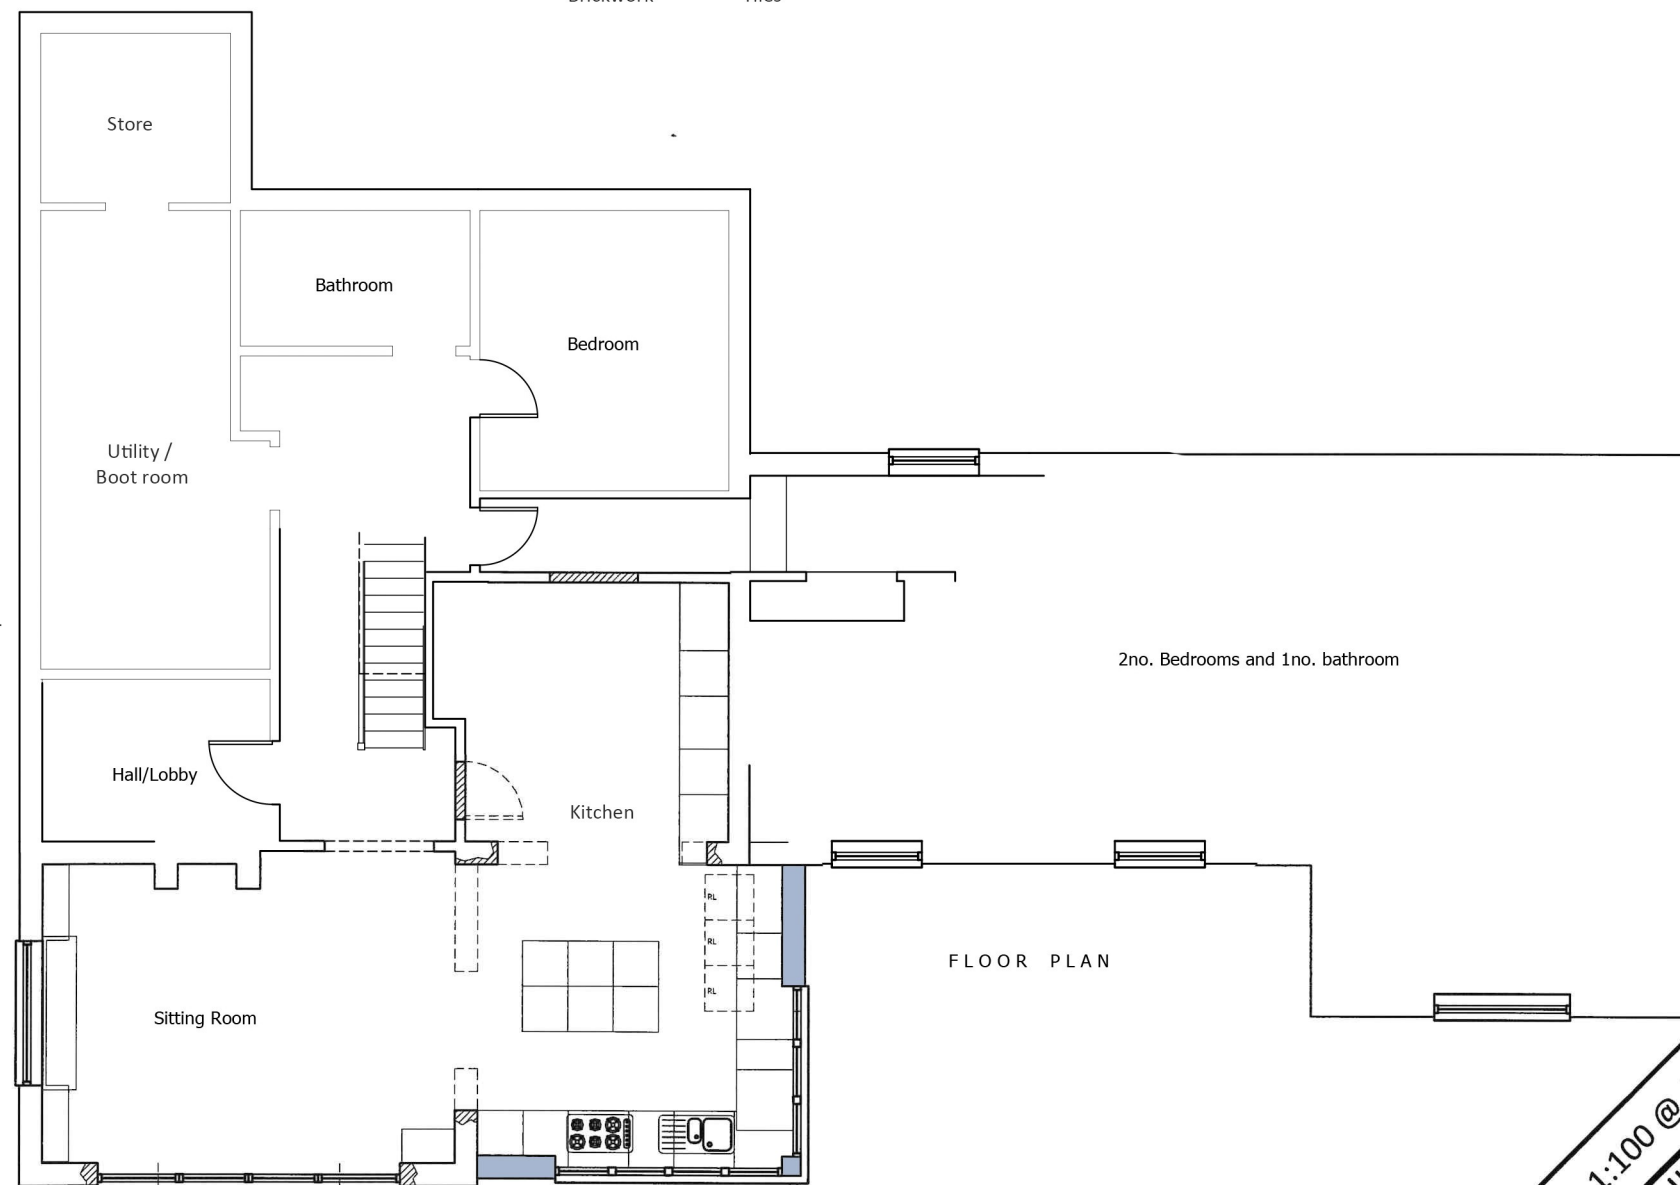
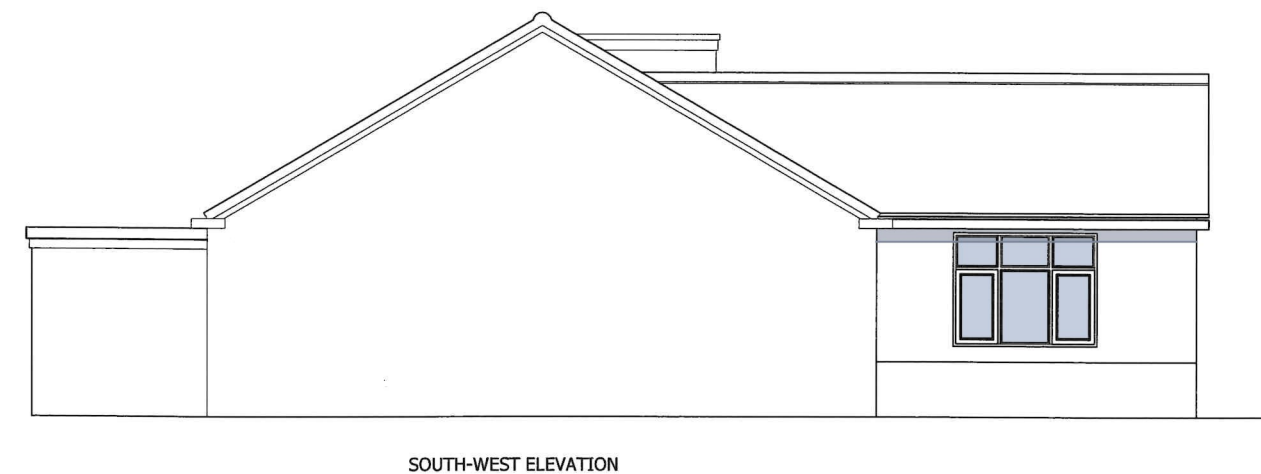
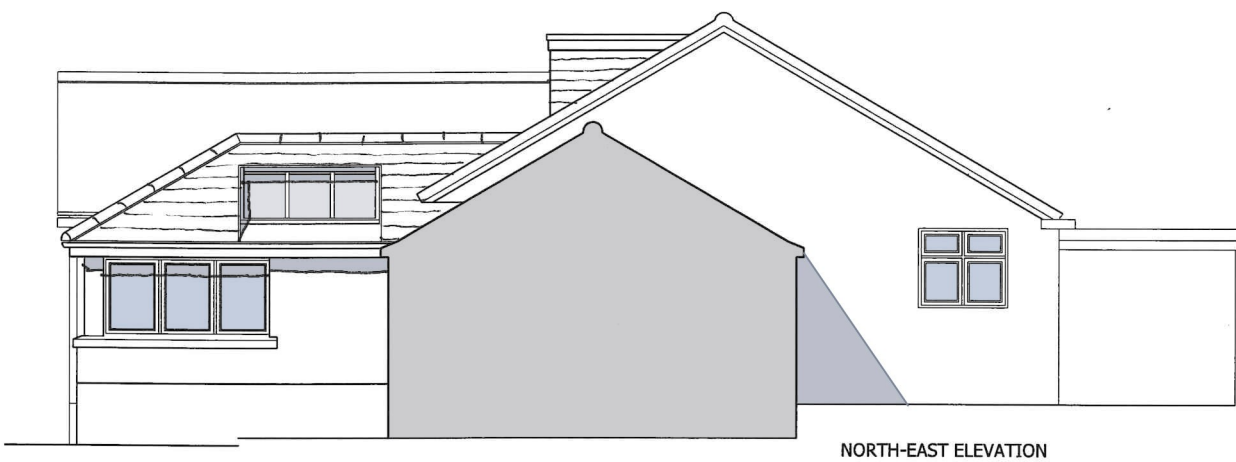
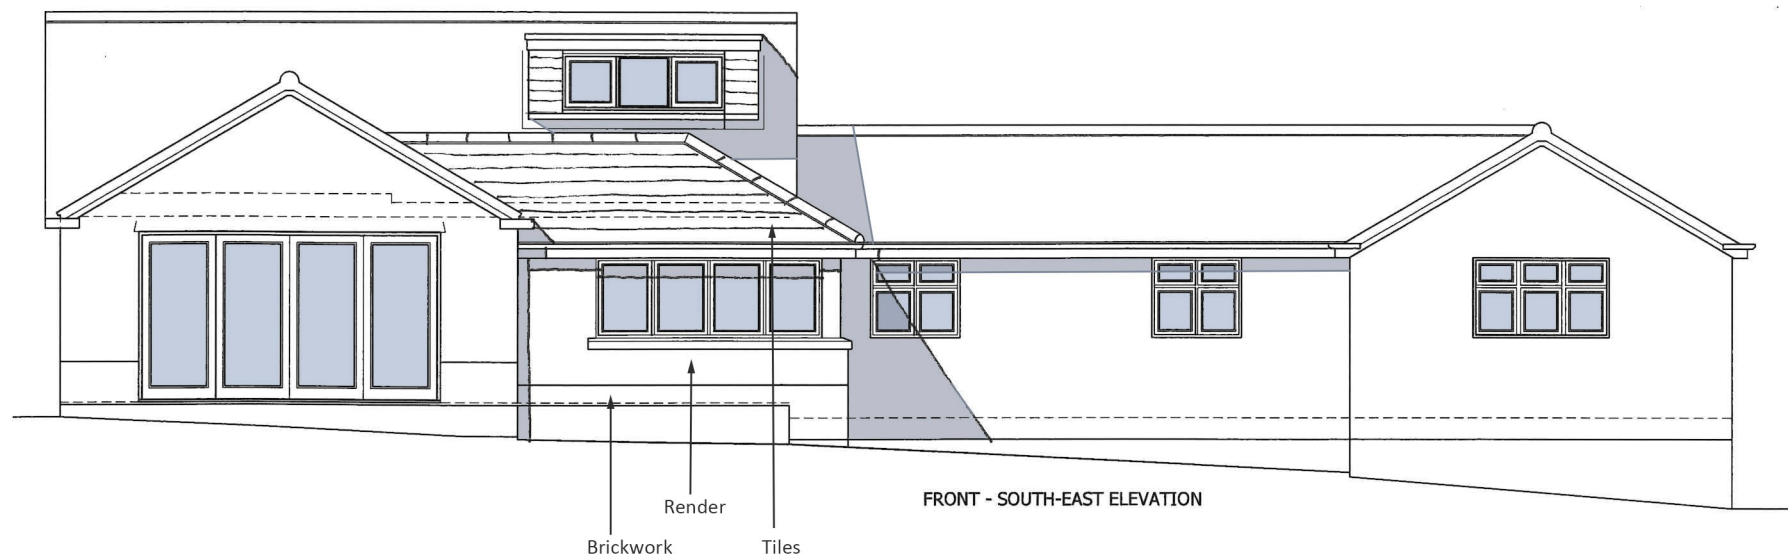



HW
17/12/2025

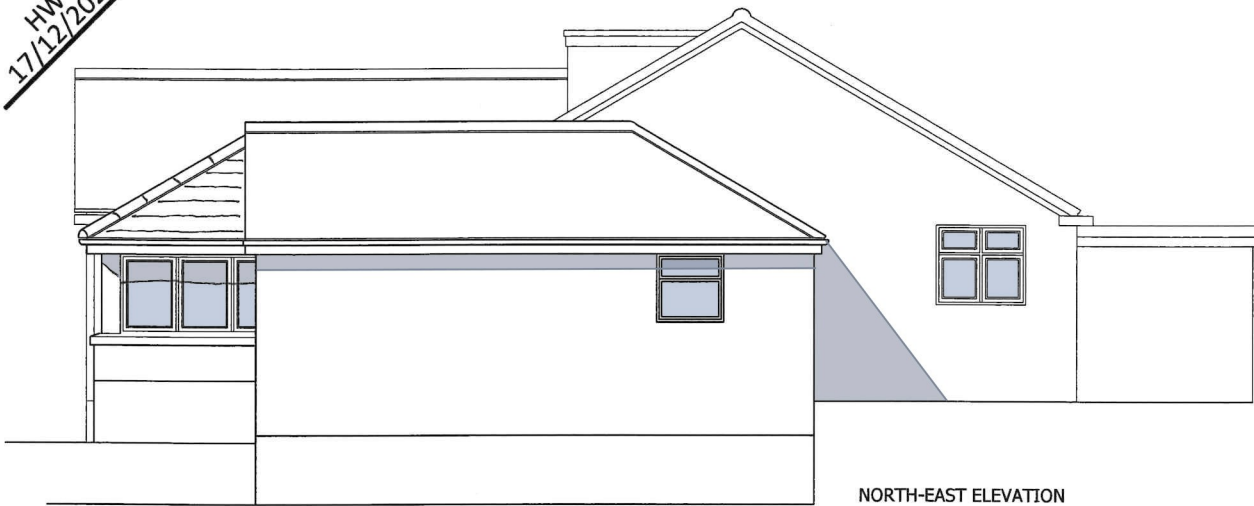

PROJECT

2 Strawberry Hill, West Lavington, Devizes. SN10 4LY

ALL FIGURED DIMENSIONS ARE TO BE TAKEN IN PREFERENCE TO SCALED DIMENSIONS AND ANY INACCURACIES ARE TO BE REPORTED TO THE ARCHITECT. DIMENSIONS TO BE CHECKED ON SITE BEFORE ANY WORK IS PUT IN HAND OR PREFABRICATED. COPYRIGHT OF THIS DRAWING IS RETAINED BY THE ARCHITECT AND IT MUST NOT BE REPRODUCED WITHOUT THEIR WRITTEN CONSENT.

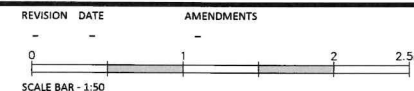

Proposed plan & elevations 1:100 @ A3

MATHEWSON WATERS ARCHITECTS

Winchester Studio: 07540 718592
Devizes Studio: 01260 711594

The Old Surgery
Crowle Road · Lambourn
Berkshire · RG17 8NR

enquiries@mw-architects.co.uk
www.mw-architects.co.uk
01488 73131

© MATHEWSON WATERS ARCHITECTS LLP

25061-109-A