


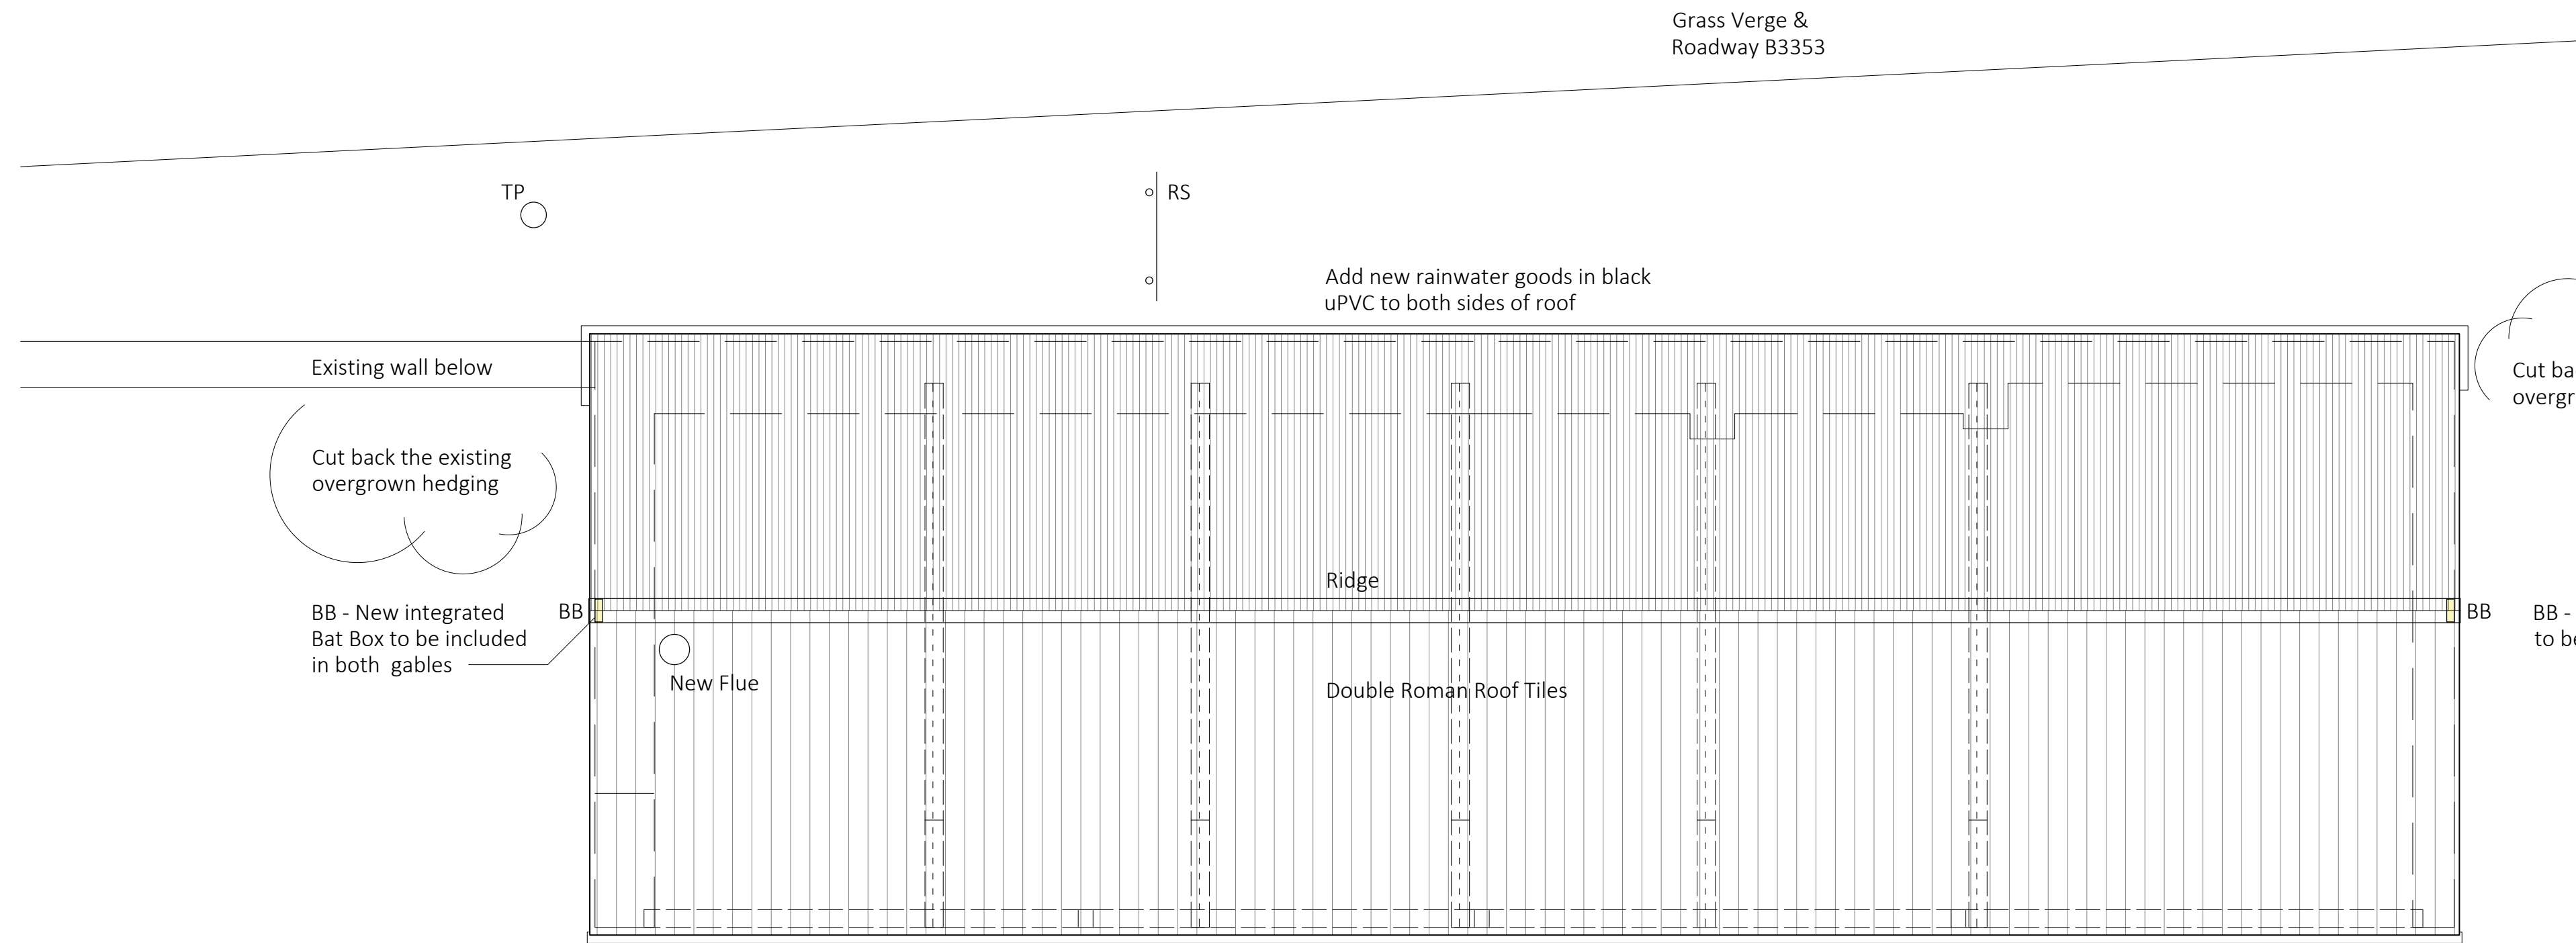


ROOF PLAN


Works to Existing Roof (Part Retained)
Existing roof structure to be part retained with upgrades and repairs made where required. Peel back the existing roof coverings and set aside tiles for re-use. Add roof insulation and breathable felt before fitting new battens and reinstating Double Roman tiles.

Add new rainwater goods in black uPVC to both sides of roof

Tradition roof detailing to be used throughout, with wet bed half-round ridge tiles, clipped verge with tile undercloak and clipped eaves. The existing roof tiles are to be re-used with reclaimed replacements add where necessary

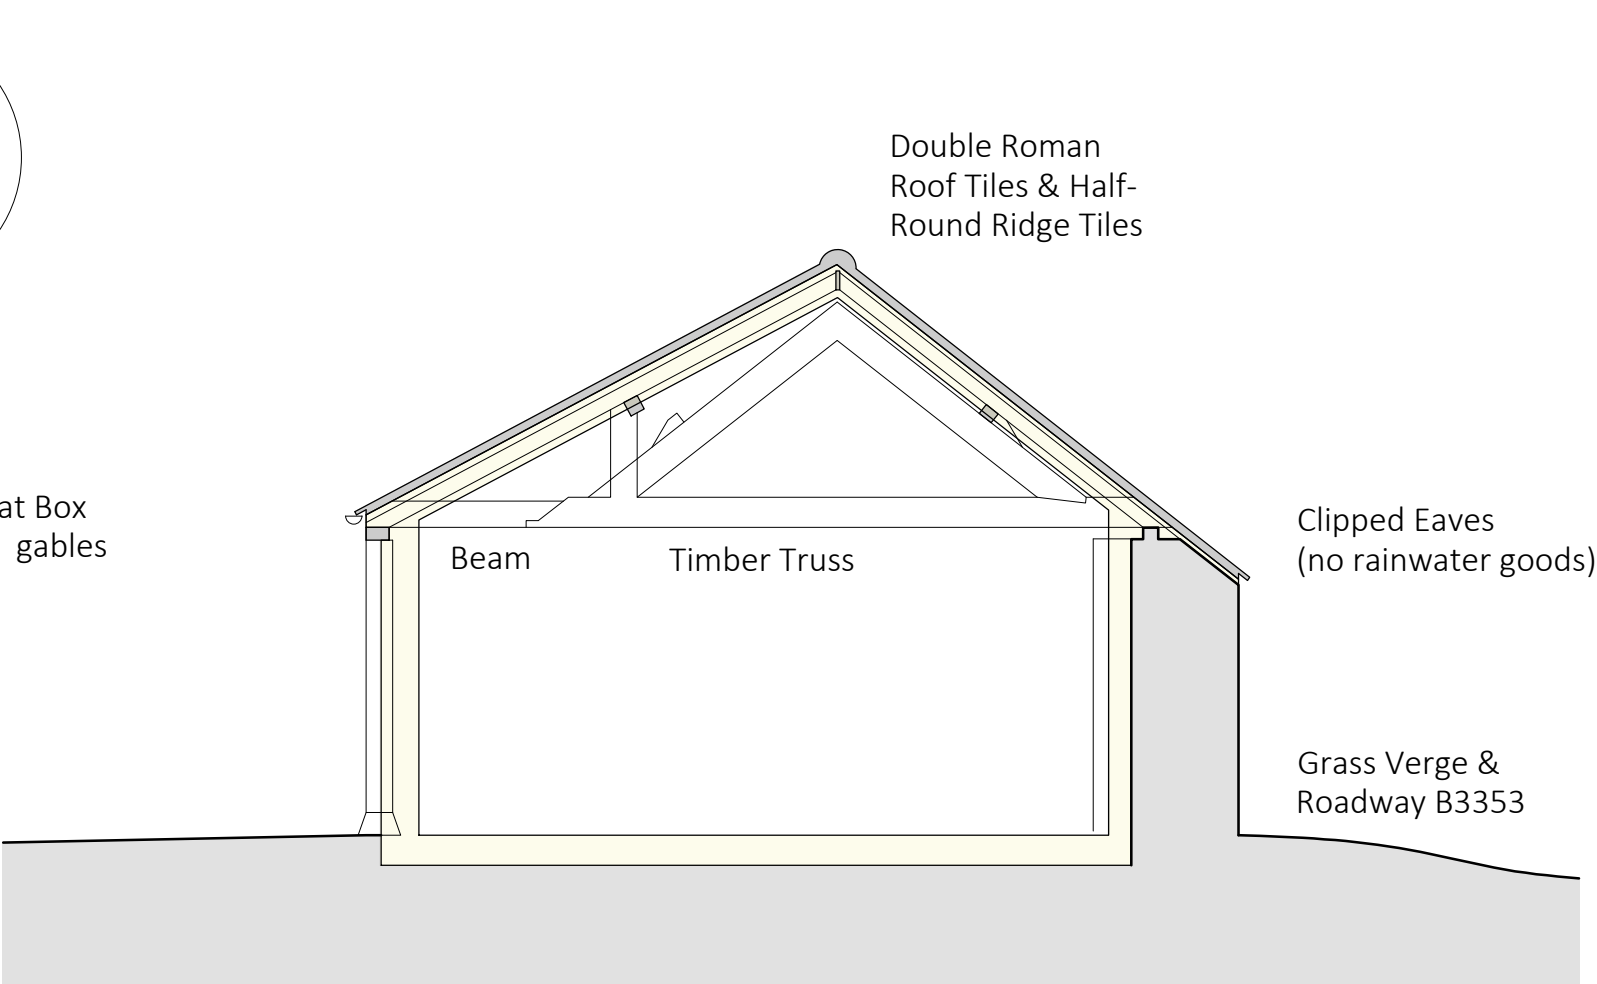

TYPICAL SECTION

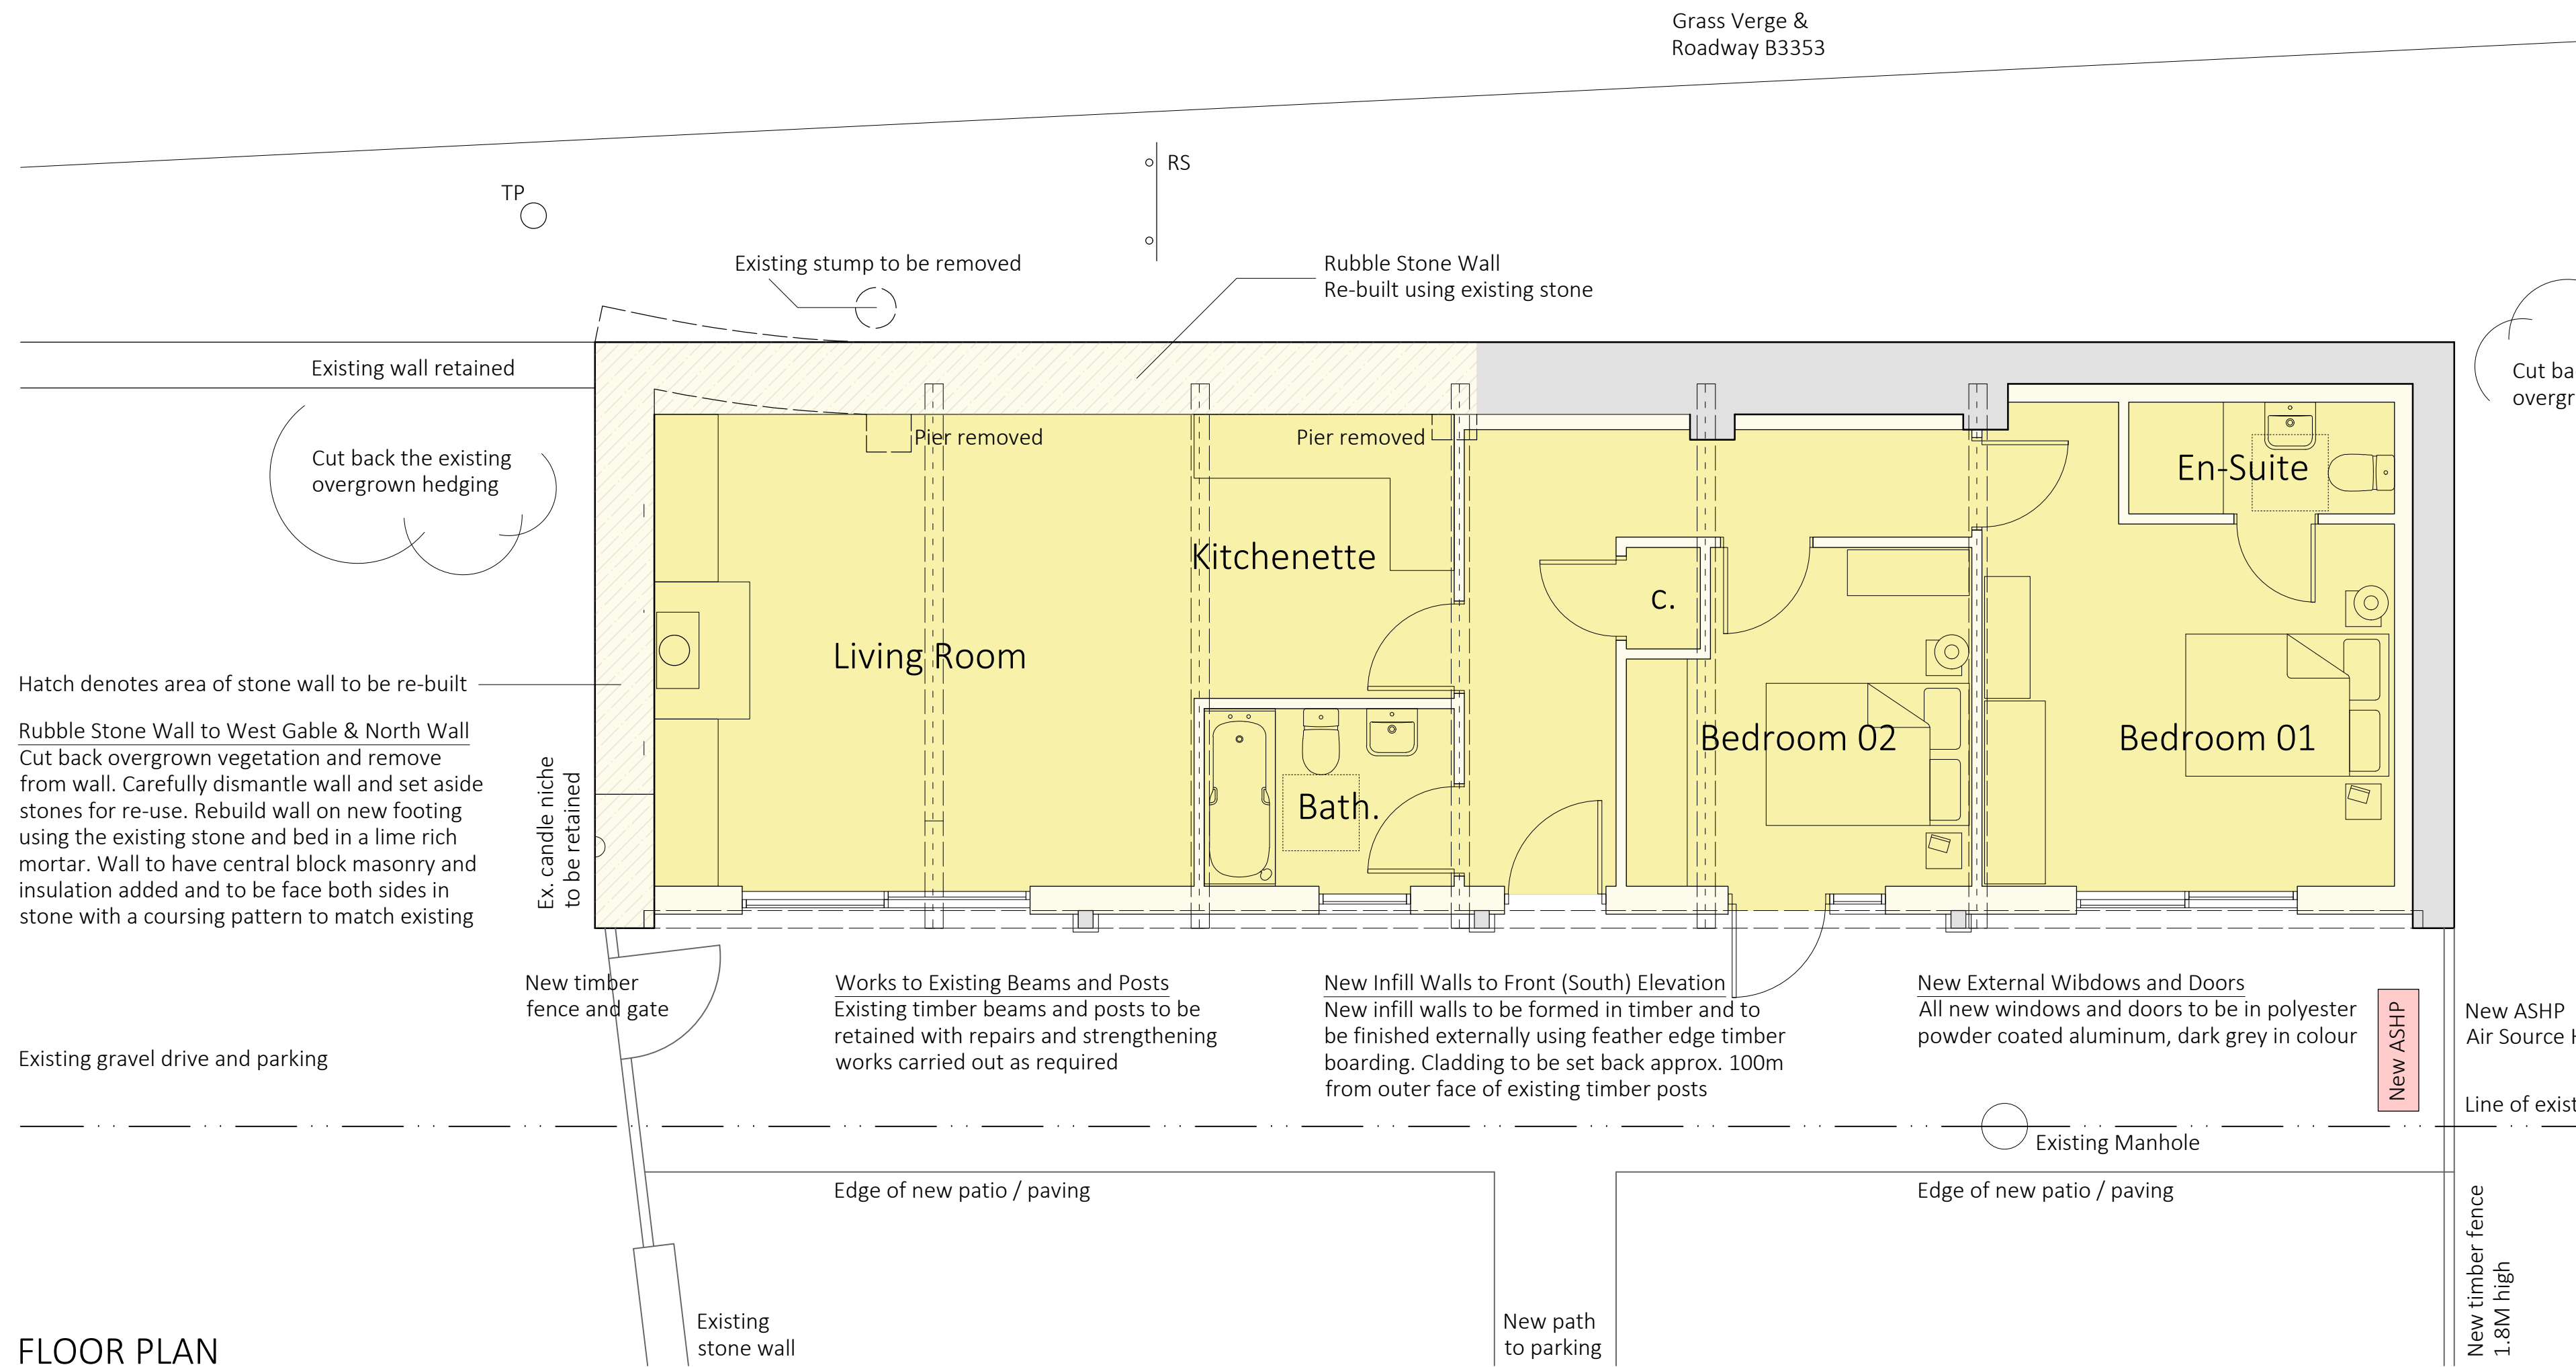

FLOOR PLAN