


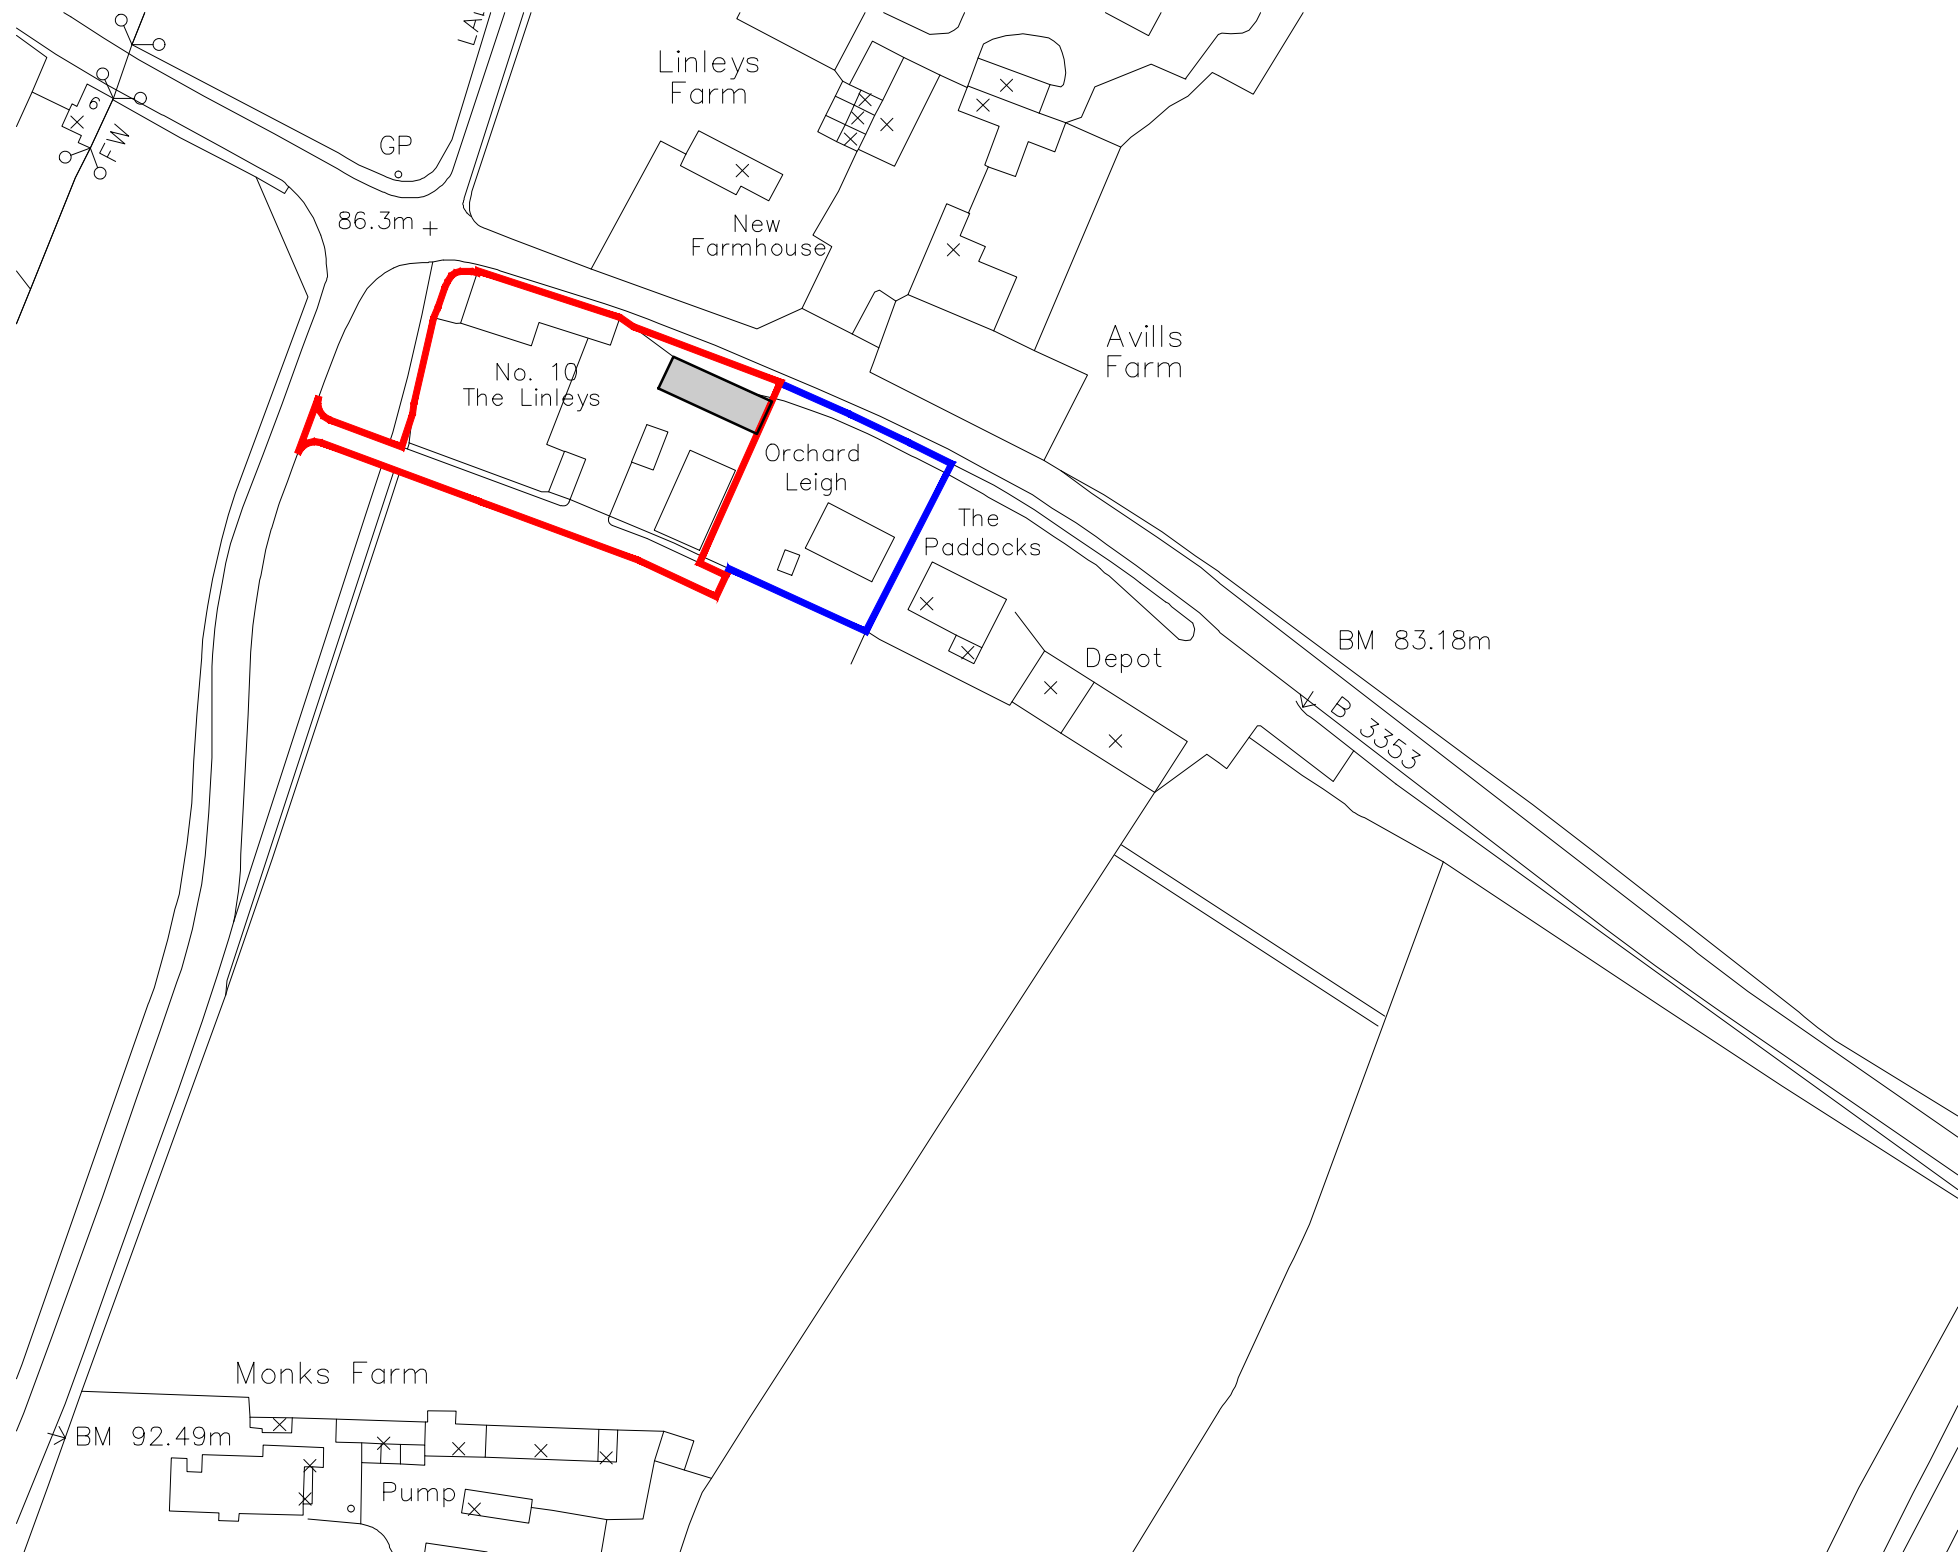

KEY

Application Boundary —

Ownership —

Rev	Date	Details		Status	
Project	Stage	Drawing	Rev		
4181	3	001	A	PLANNING	

Scale	Size	Drawn	Check	Creation
1:1250	A3 L	JR	MSB	28.10.2025

Barn Conversion - 10 The Linleys
Gastard, Corsham, Wiltshire

Site Location Plan





bba architects & planners

THIS DRAWING IS COPYRIGHT ©

Responsibility is not accepted for errors made by others in scaling from this drawing

All construction information should be taken from figured dimensions only

Discrepancies must be reported to the Architect before proceeding