


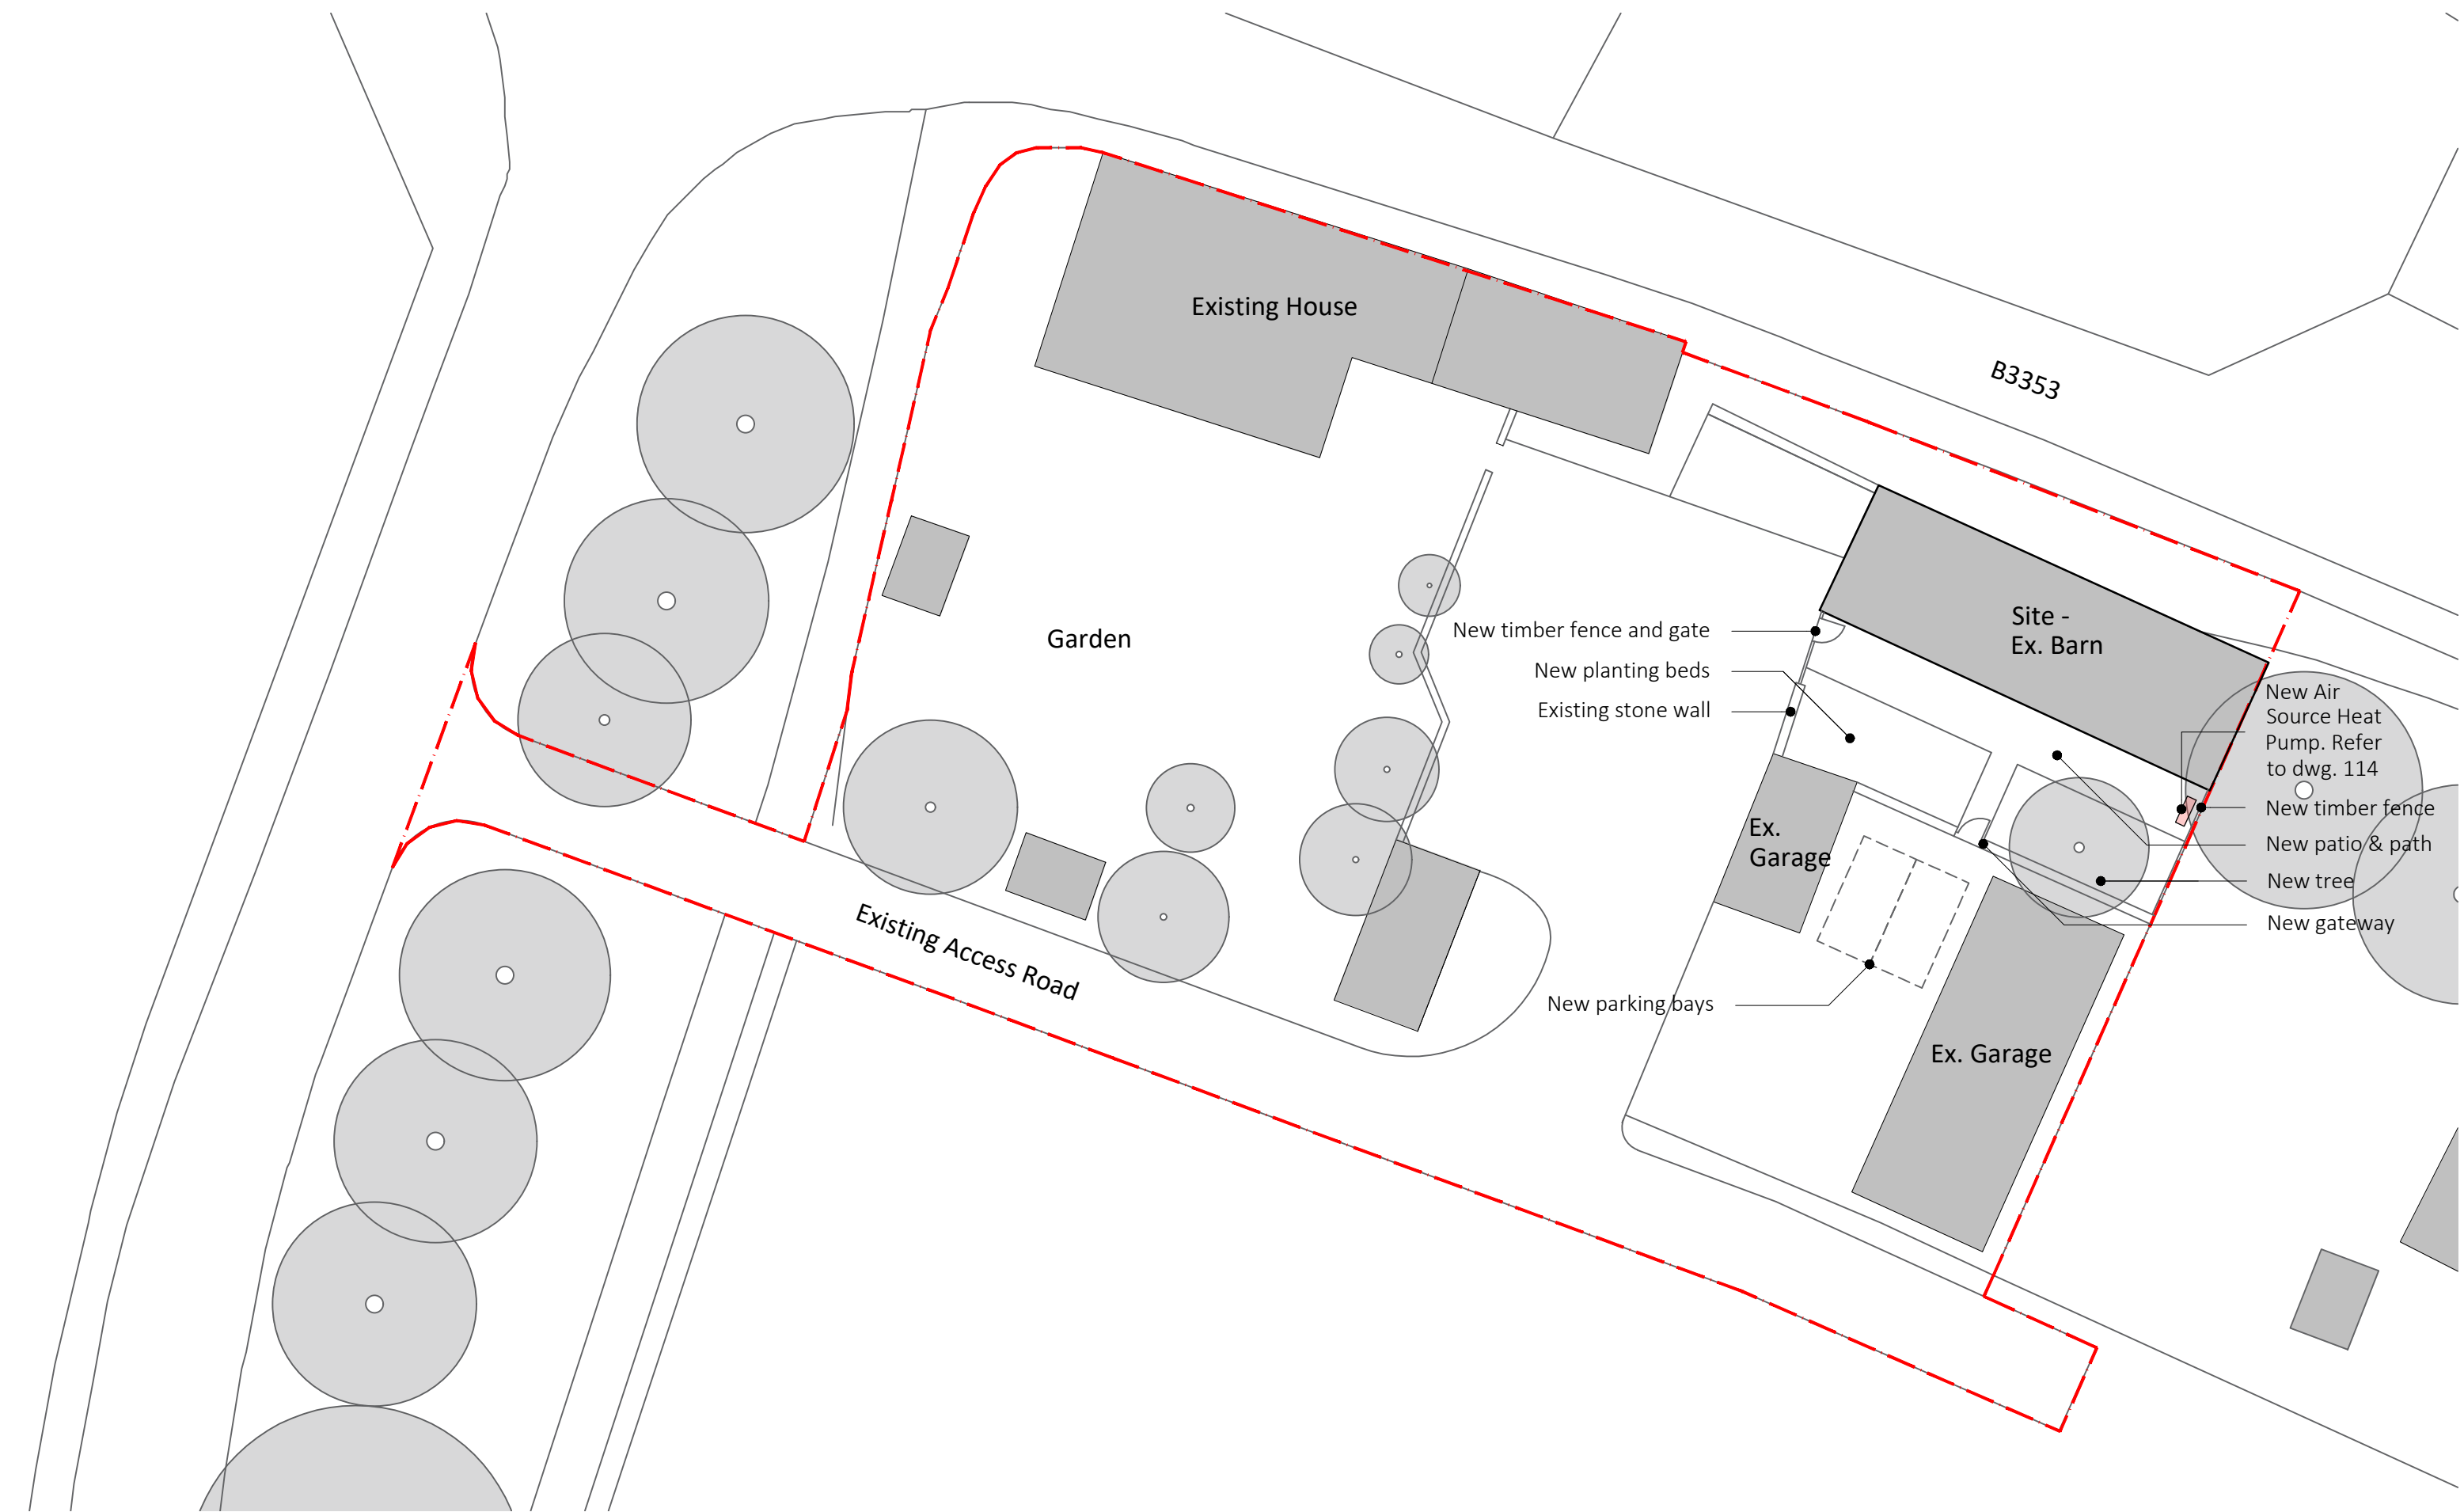

Rev	Date	Details	Rev	Status
Project	Stage	Drawing	B	PLANNING
4181	3	110		

Scale	Size	Drawn	Check	Creation
1:250	A3 L	JR	MSB	05.11.2025

Barn Conversion - 10 The Linleys
Gastard, Corsham, Wiltshire

Site Plan
Proposed



THIS DRAWING IS COPYRIGHT ©
Responsibility is not accepted for errors made by others in scaling from this drawing
All construction information should be taken from figured dimensions only
Discrepancies must be reported to the Architect before proceeding