


7 kingsbury Street - Location Plan

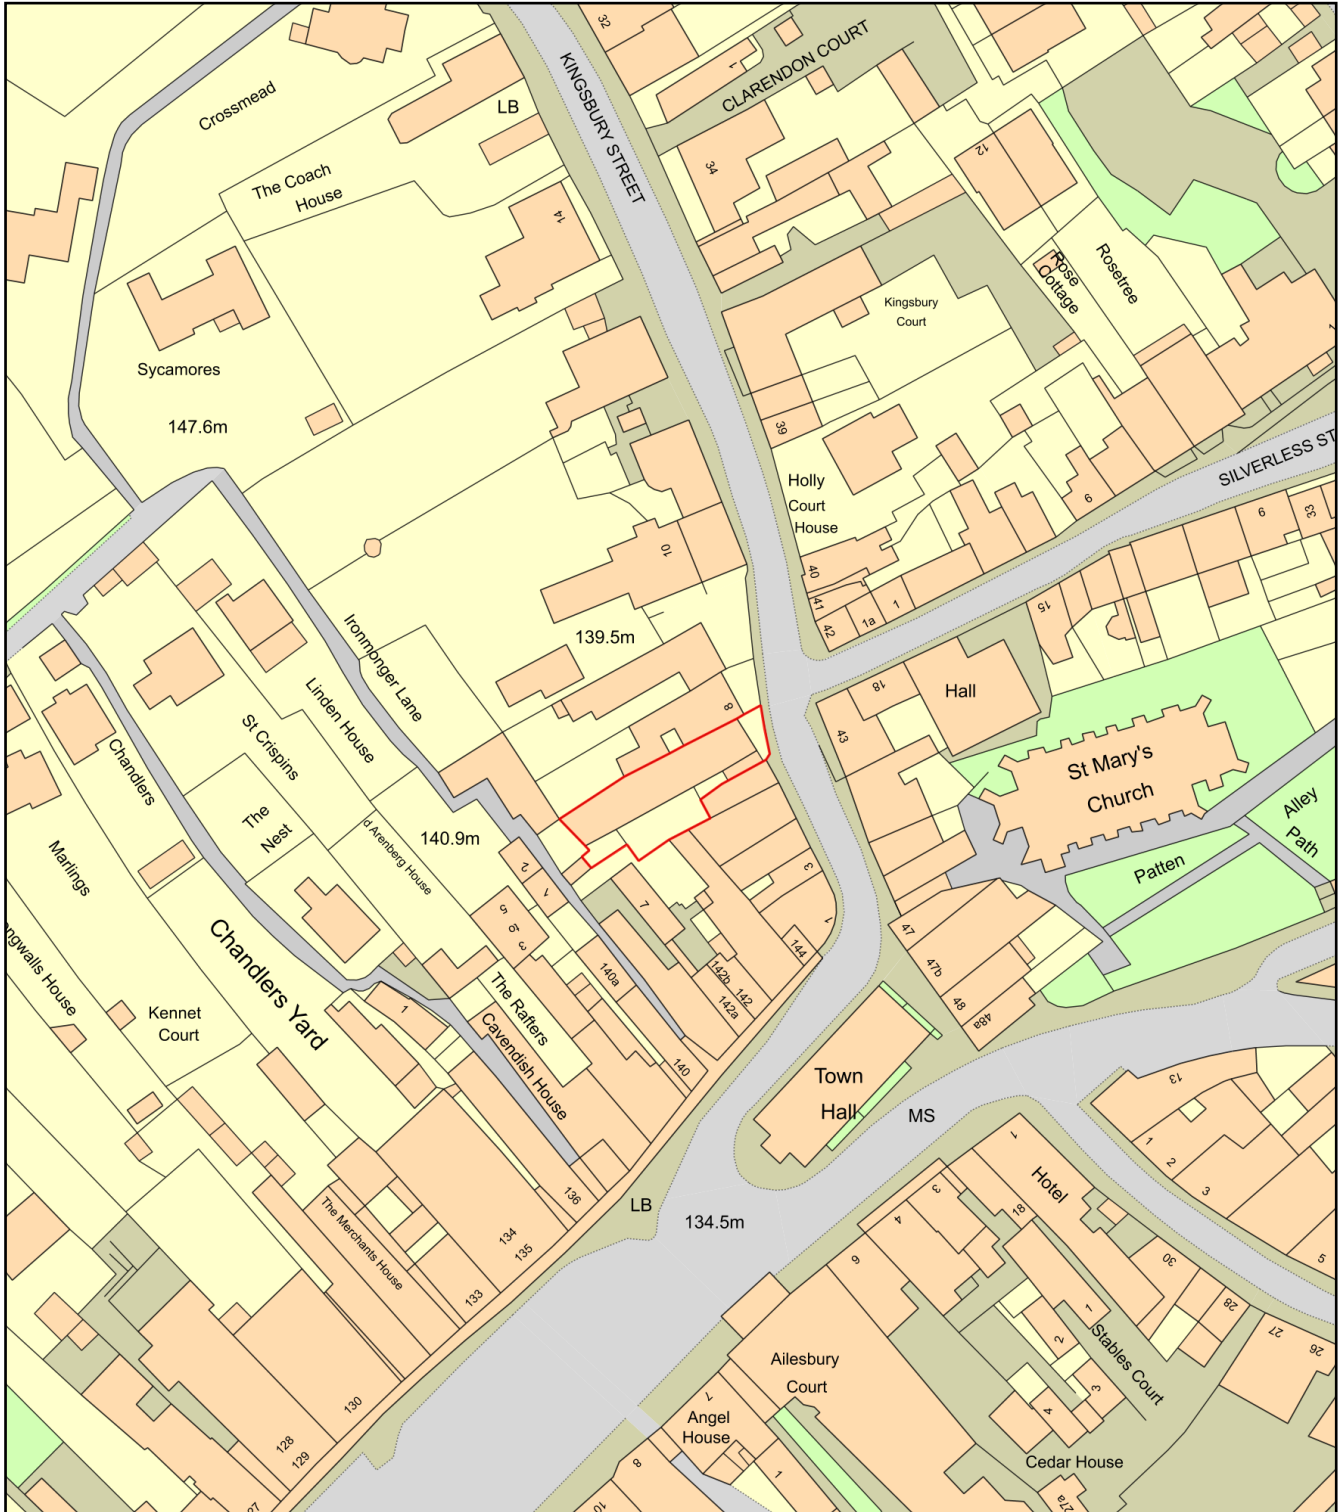

0 50
Metres



Plan Produced for: Savernake Properties limited

Date Produced: 02 Dec 2025

Plan Reference Number: TQRQM25336100655447

Scale: 1:1250 @ A4