
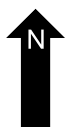
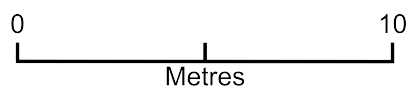


7 kingsbury Street

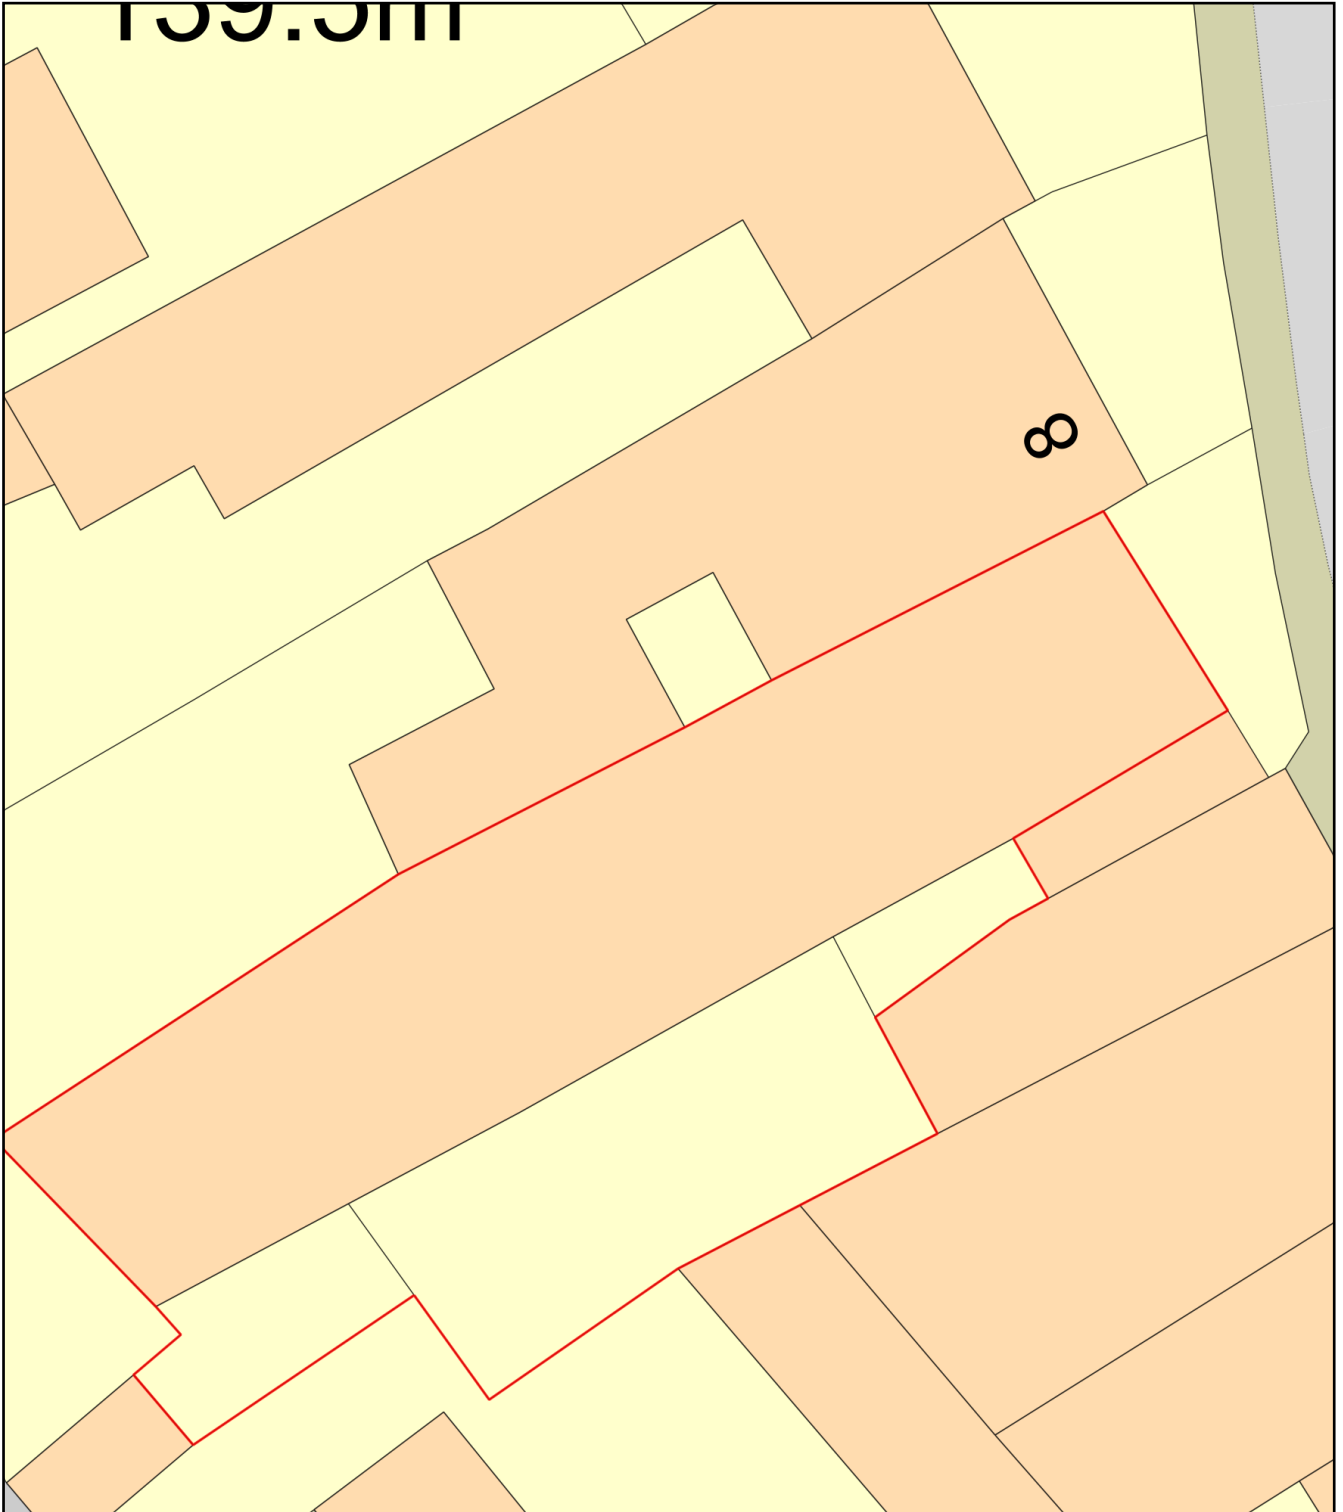

Plan Produced for: Savernake proeptries limited

Date Produced: 14 Oct 2025

Plan Reference Number: TQRQM25287213818109

Scale: 1:200 @ A4