


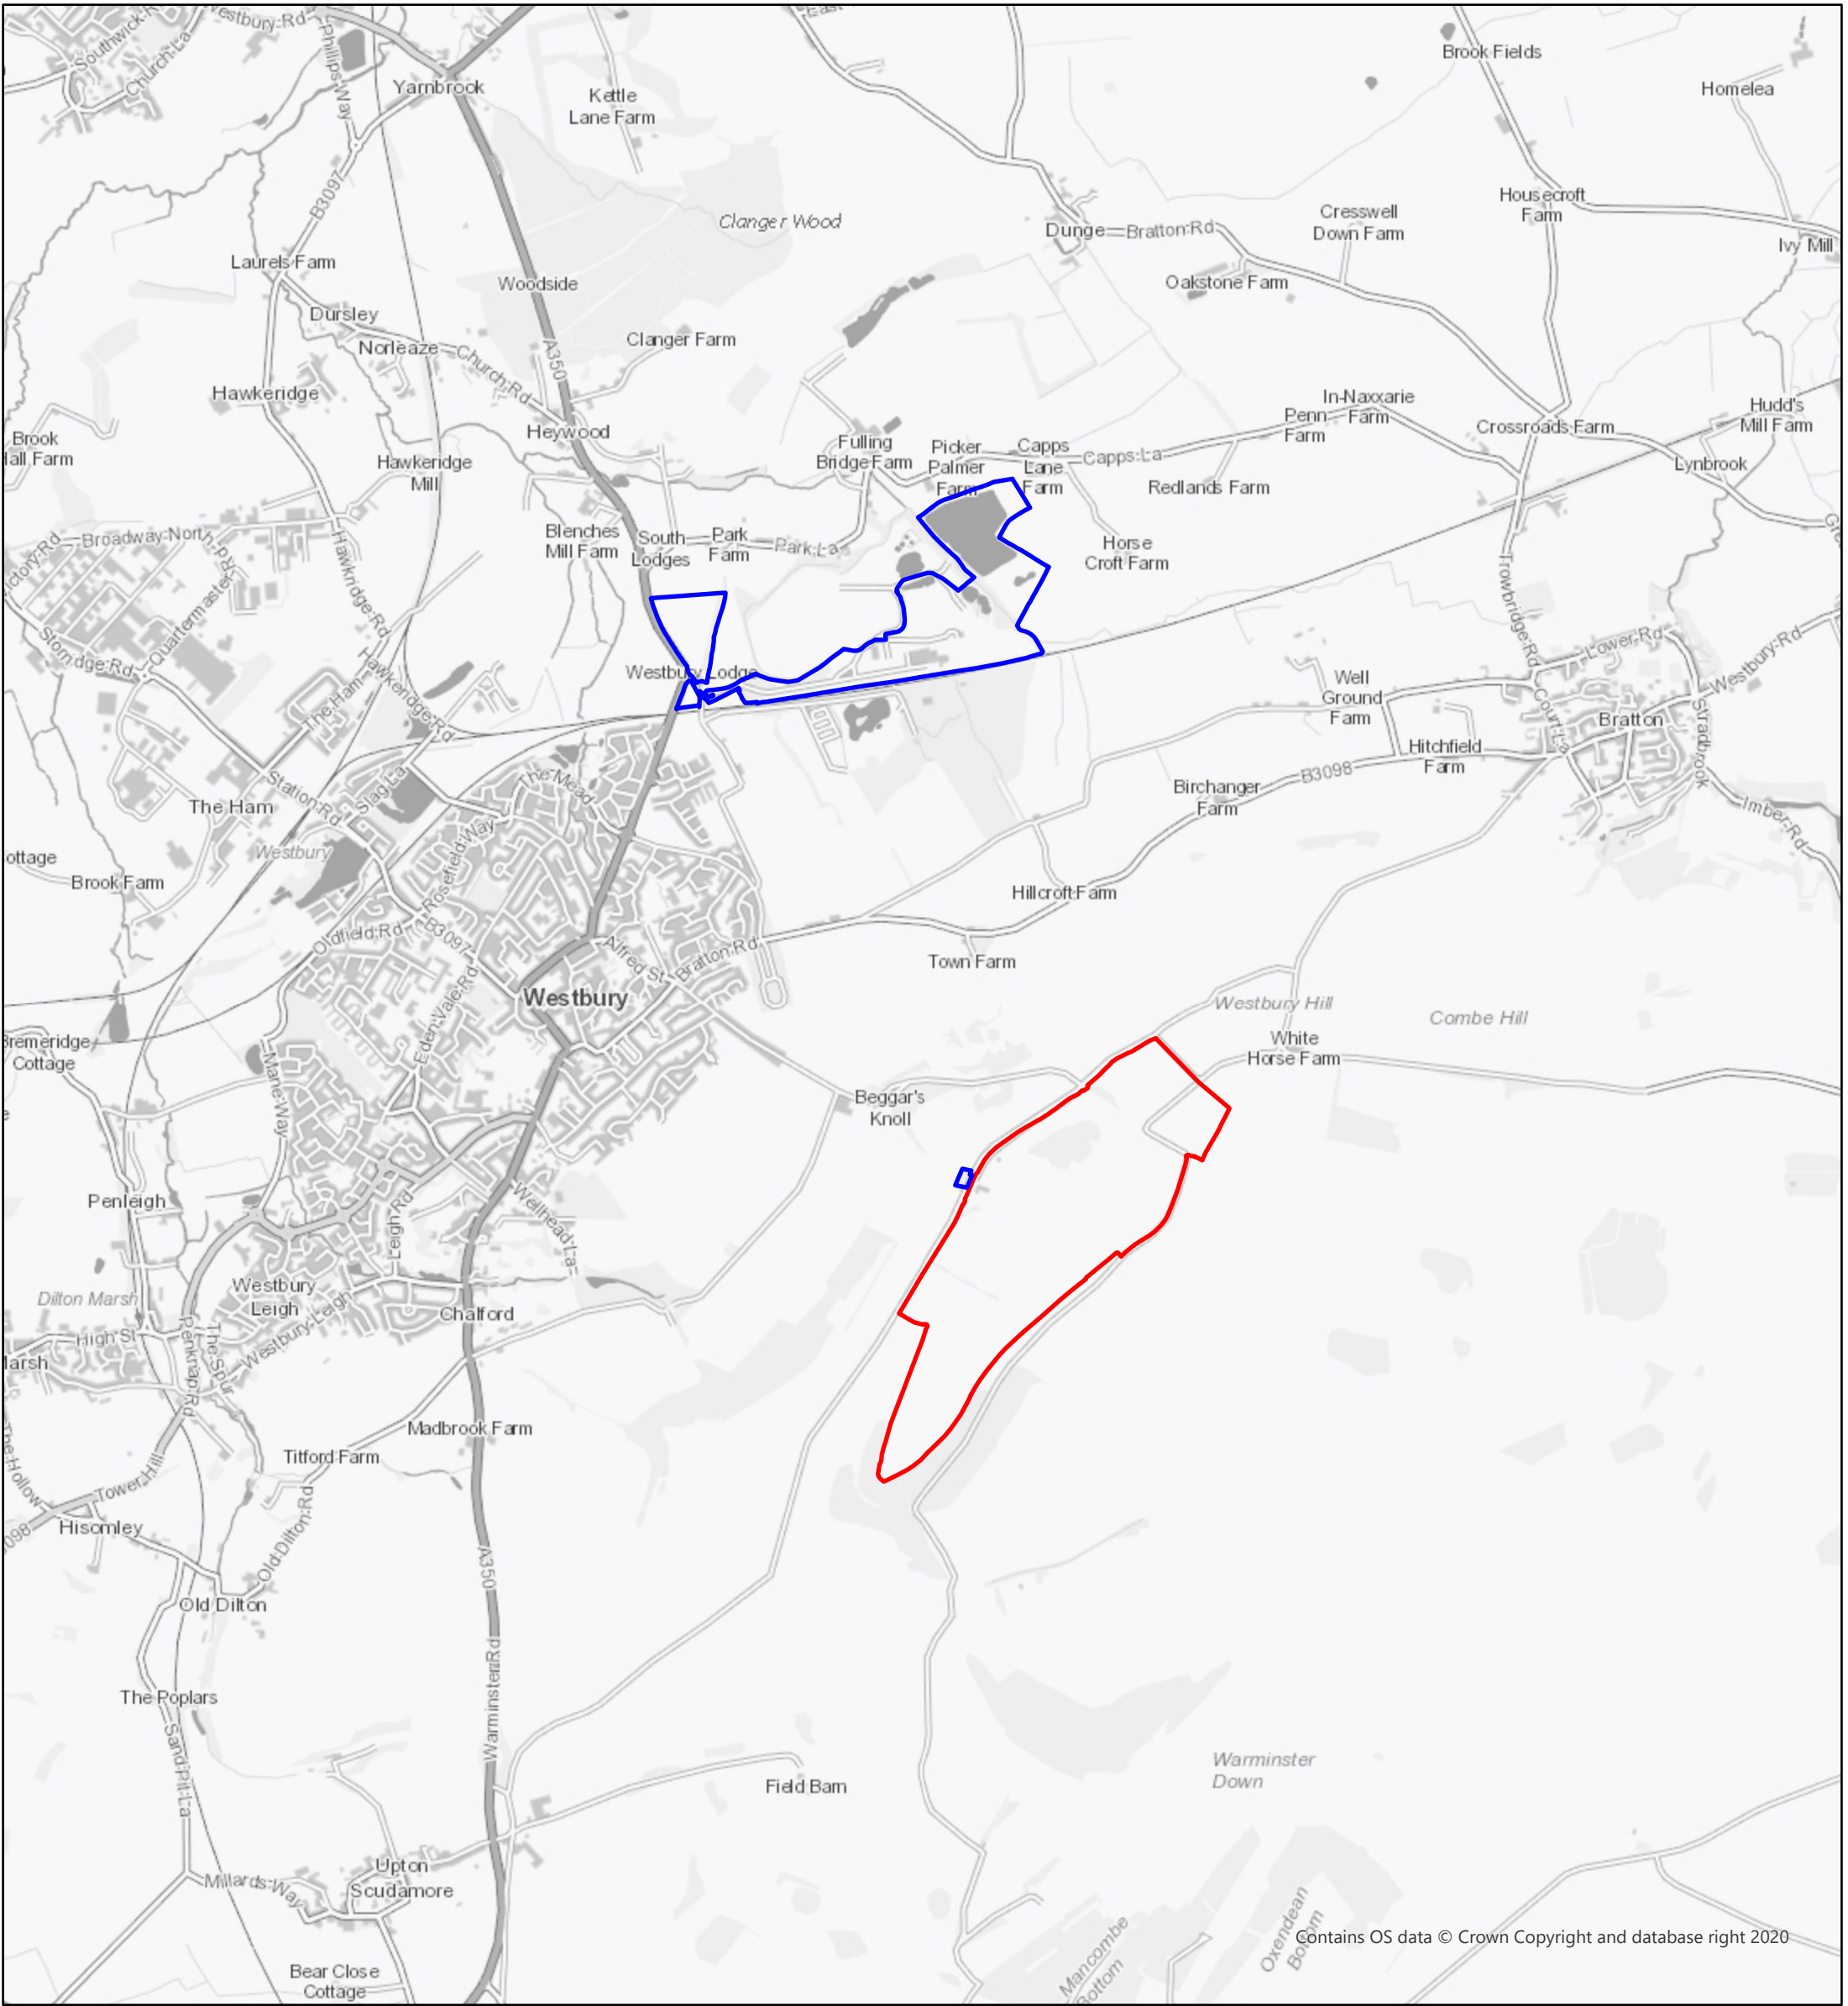

Contains OS data © Crown Copyright and database right 2020

Legend

-  Other Land Under the Applicant's Control
-  Application Site



Site Name:
W372 Westbury

Drawing Name:
Section 73 Application Location Plan

Drawn By: <i>S Halliday</i>	Scale @ A3: <i>1:25,000</i>	
Date: <i>13/11/2025</i>	Drawing No: <i>W372-00062-1</i>	