






Rear-East

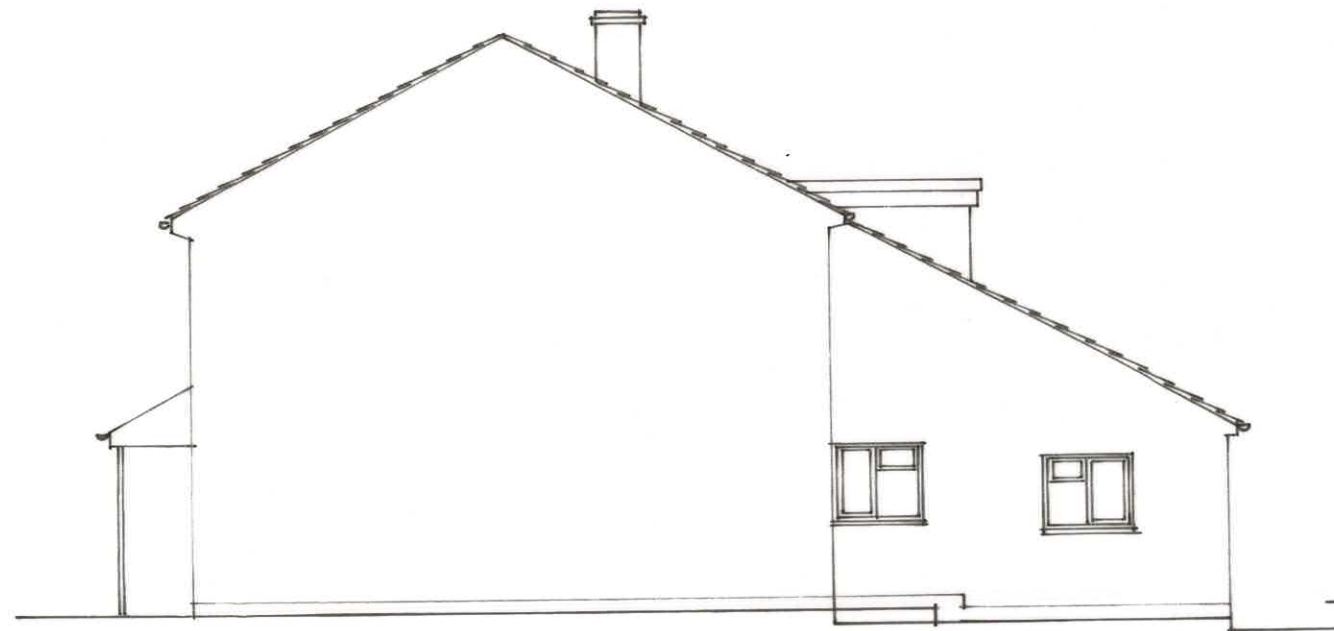

Side-South

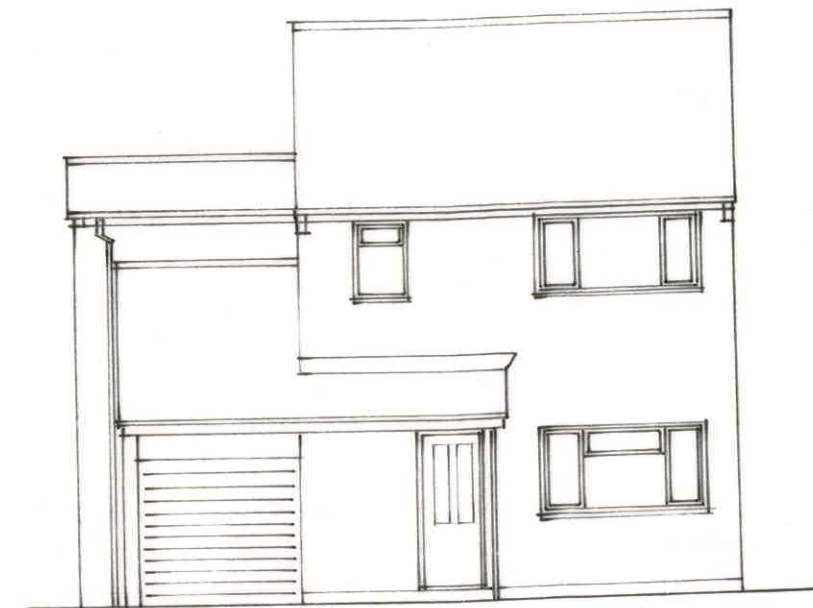

Front-West

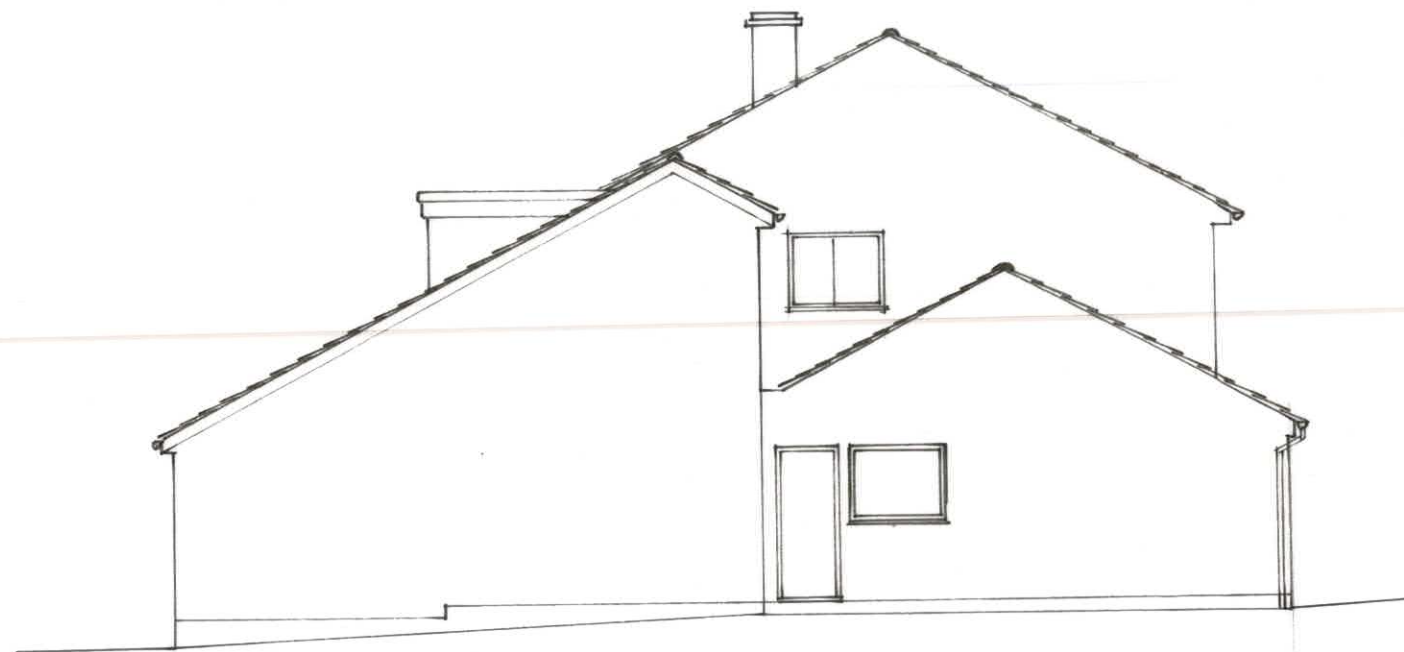

Side-North.

A3



		3 Potley Lane Corsham, Wilts SN13 9RY 01225811057
Project 18 Redmead Road Corsham SN13 9AS		
Drawing Elevations Existing		
Scale 1:100 Date Dec 2025	Drawing No 2662/3 Drawn Chris Hyde	