



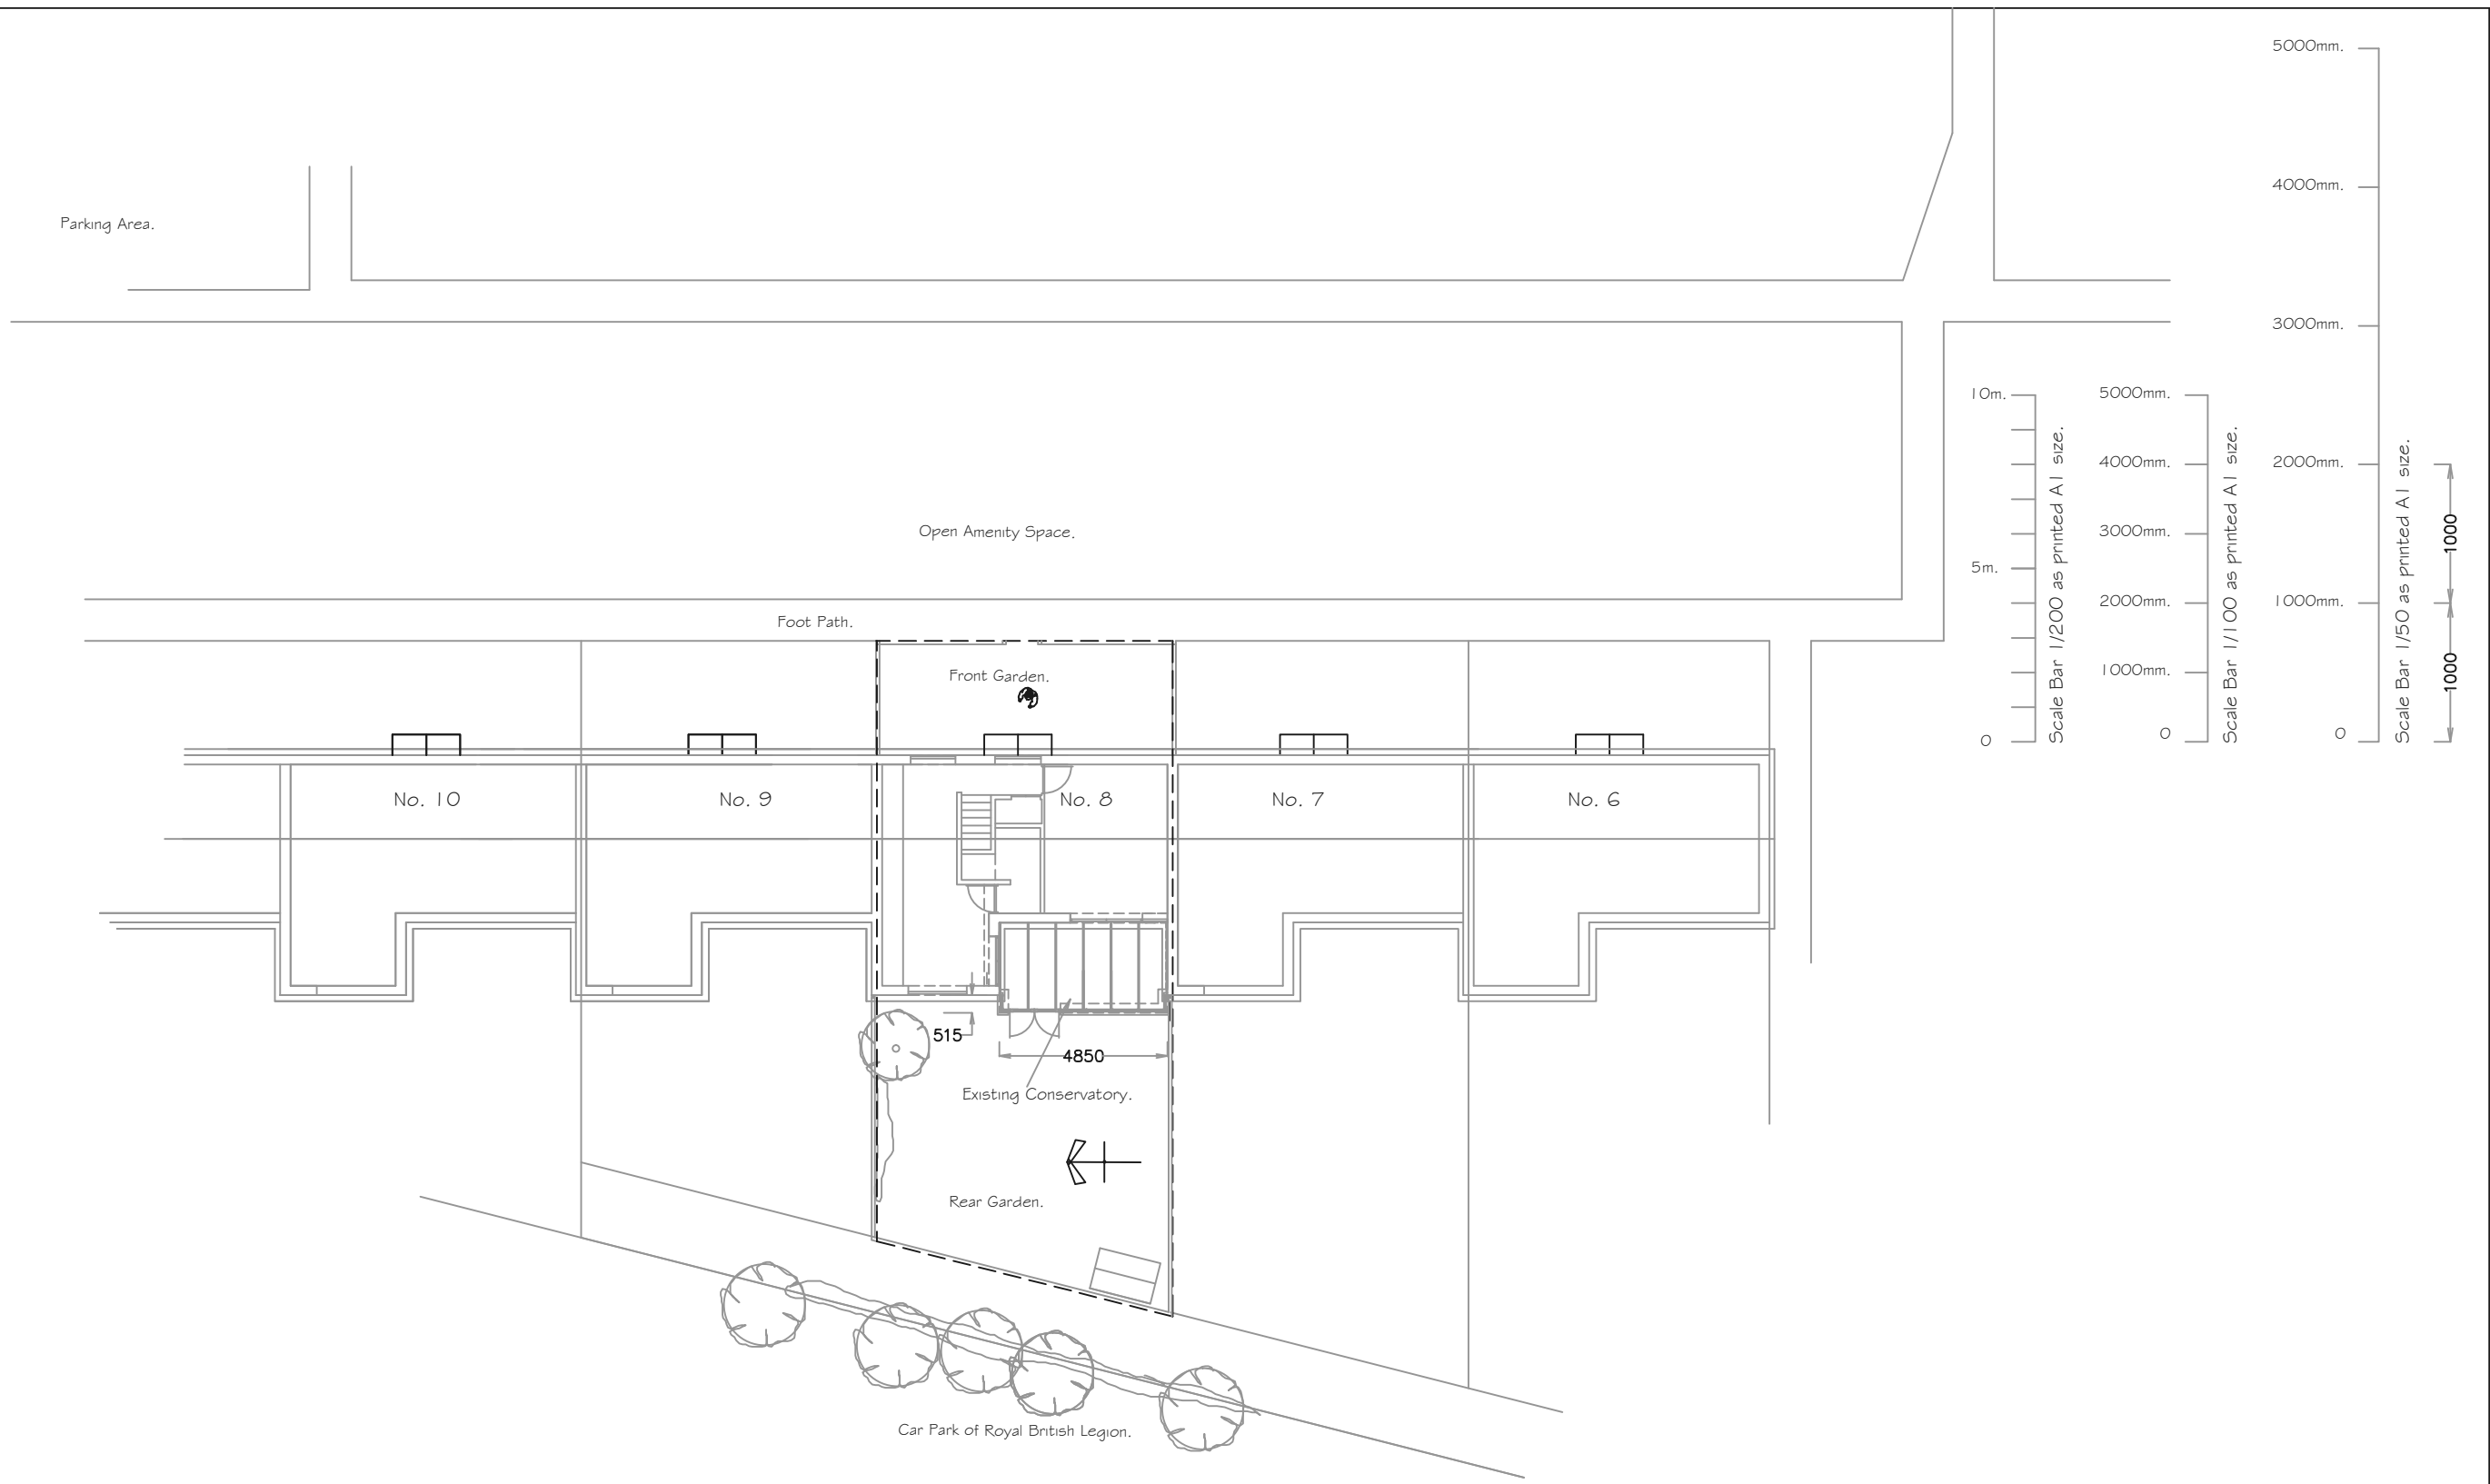

EXISTING SITE BLOCK PLAN 1/200.

Read in conjunction with 1/1250 Location plan.

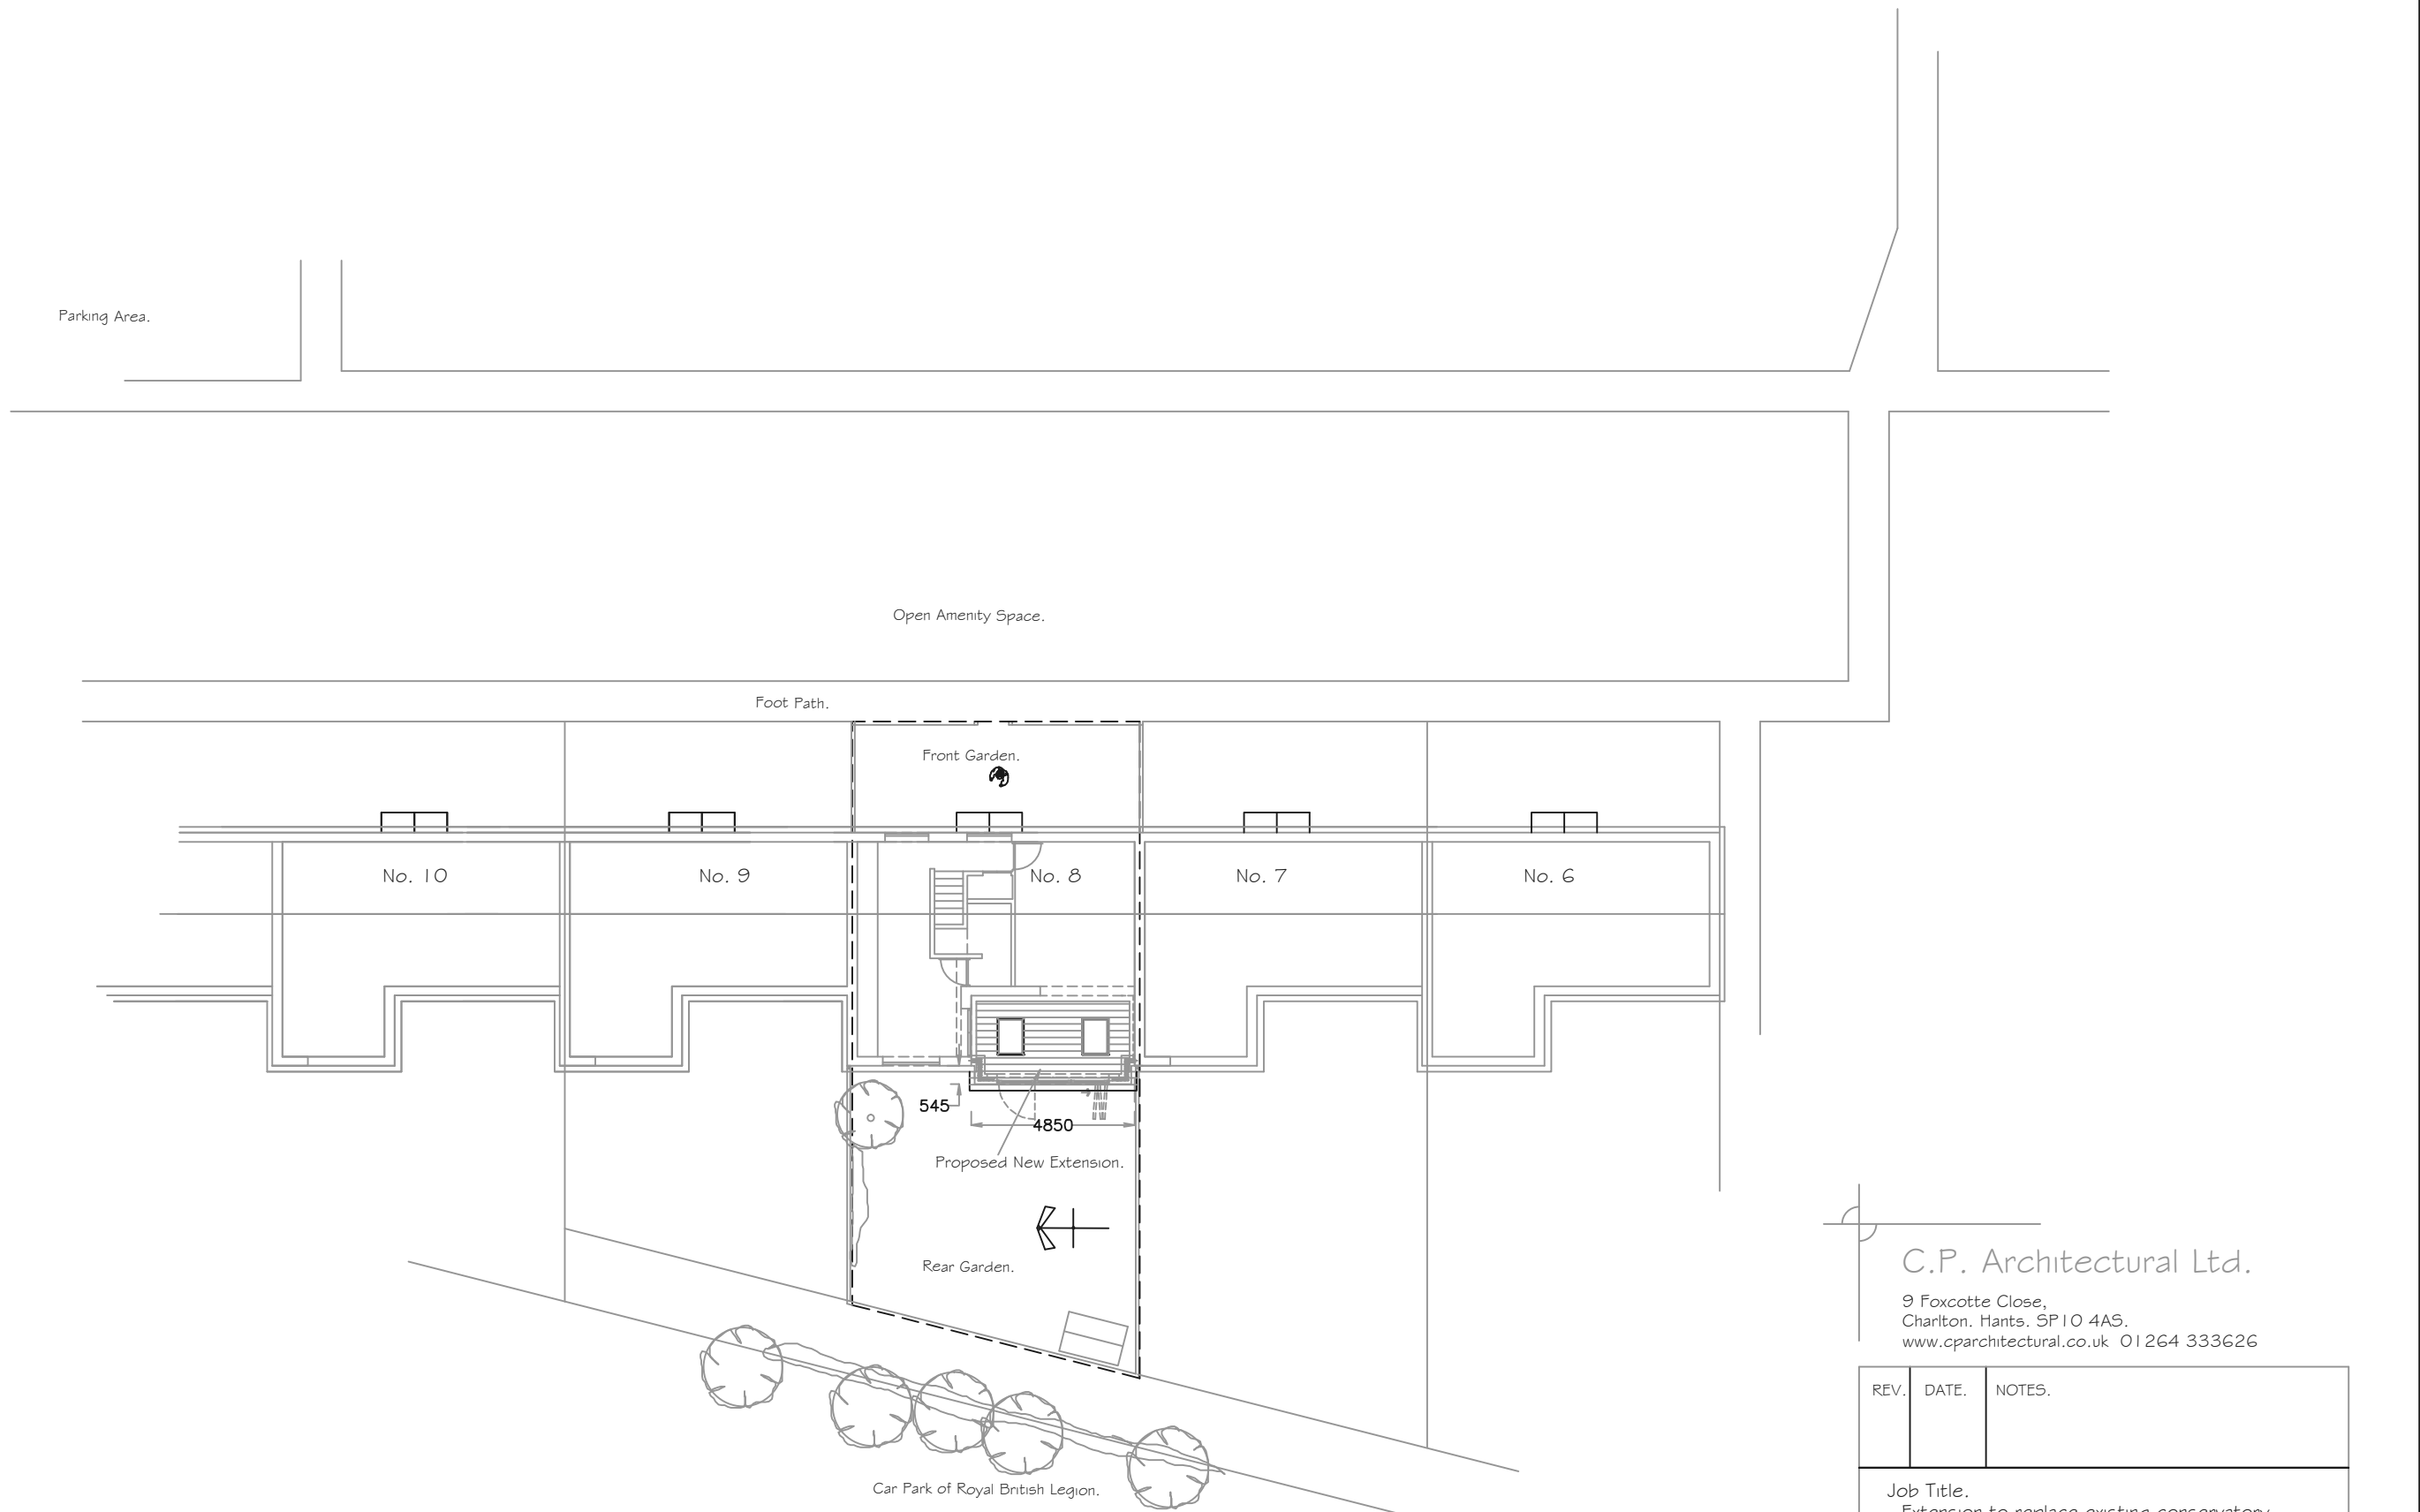


PROPOSED SITE BLOCK PLAN 1/200.

Read in conjunction with 1/1250 Location plan.


C.P. Architectural Ltd.
9 Foxcotte Close,
Charlton, Hants. SP10 4AS.
www.cparchitectural.co.uk 01264 333626

REV.	DATE.	NOTES.
		Job Title. Extension to replace existing conservatory. For Mr. Bobrovs, & Mrs. Bobrova, & Nadder Road, Tidworth, Wiltshire. SP8 7QA.
		Drawing Title. Proposed & Existing Site Block Plans. 1/200 Scale.
		Drawn by: Colin Peter Dodds.
		Scale Date. As Marked. 18/12/25.
		Read in conjunction with. 01/BOBROVS/25 Plans & Elevations.
		Drawing Number. 02/BOBROVS/25

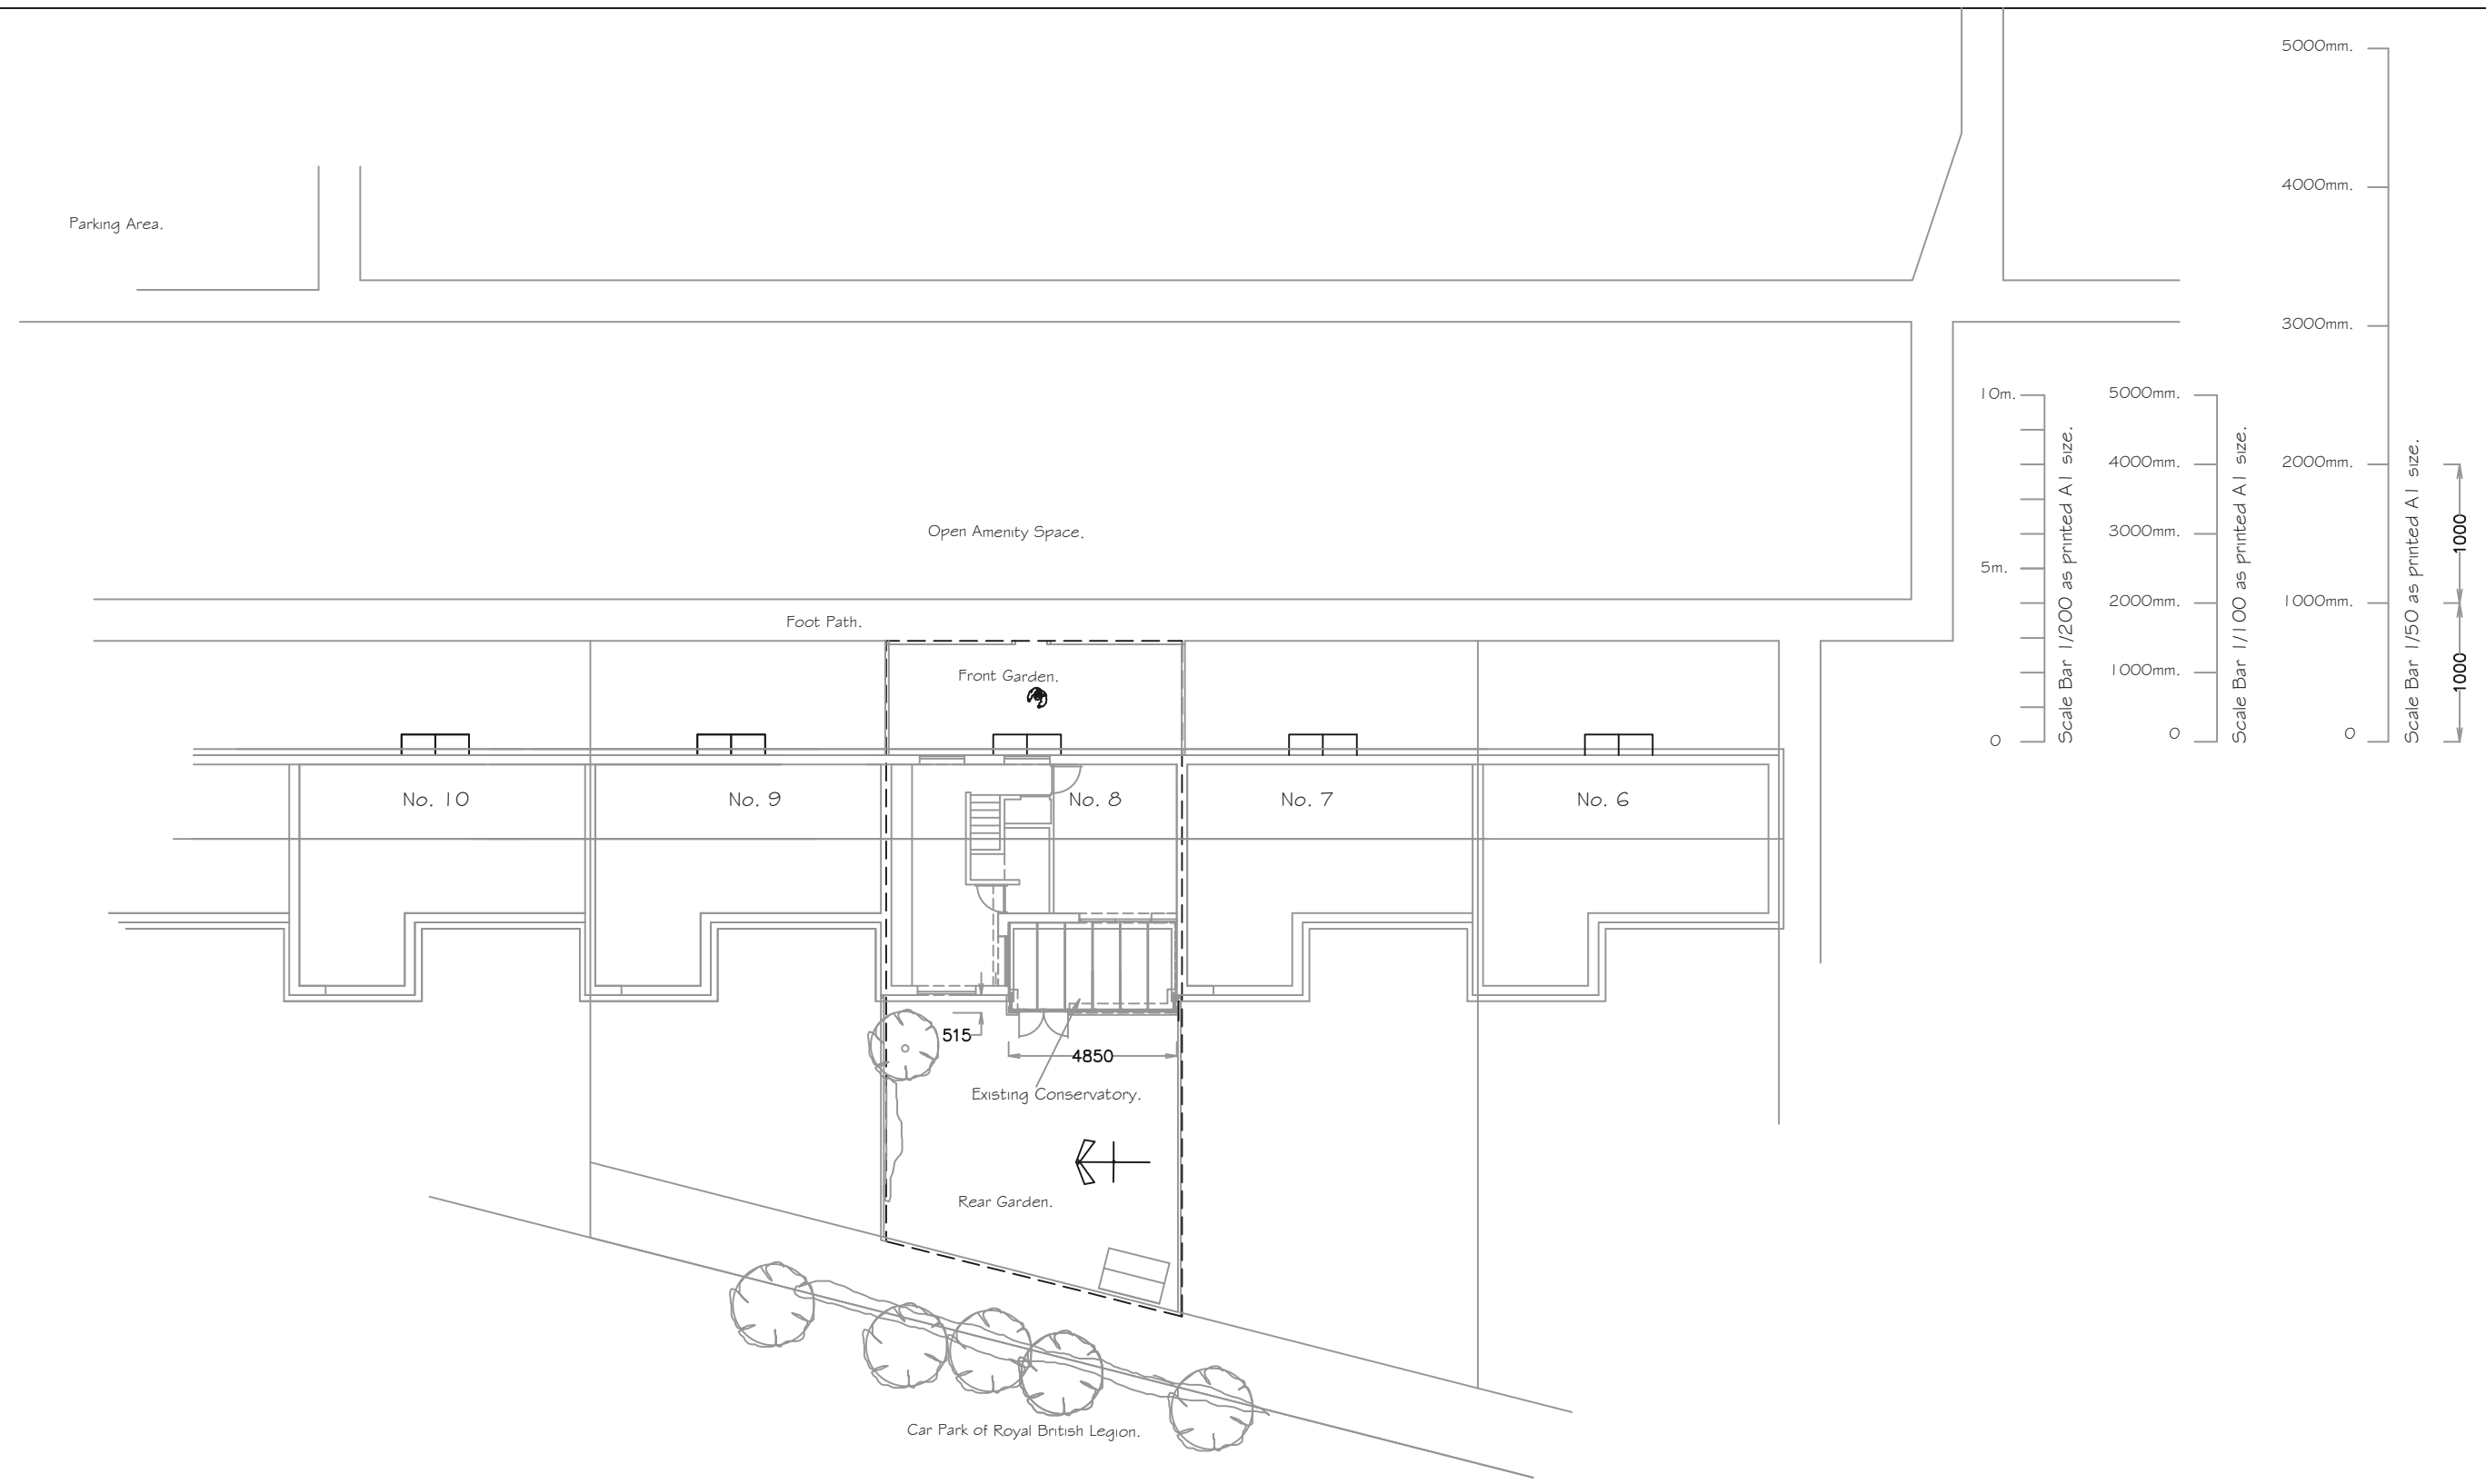

EXISTING SITE BLOCK PLAN 1/200.

Read in conjunction with 1/1250 Location plan.

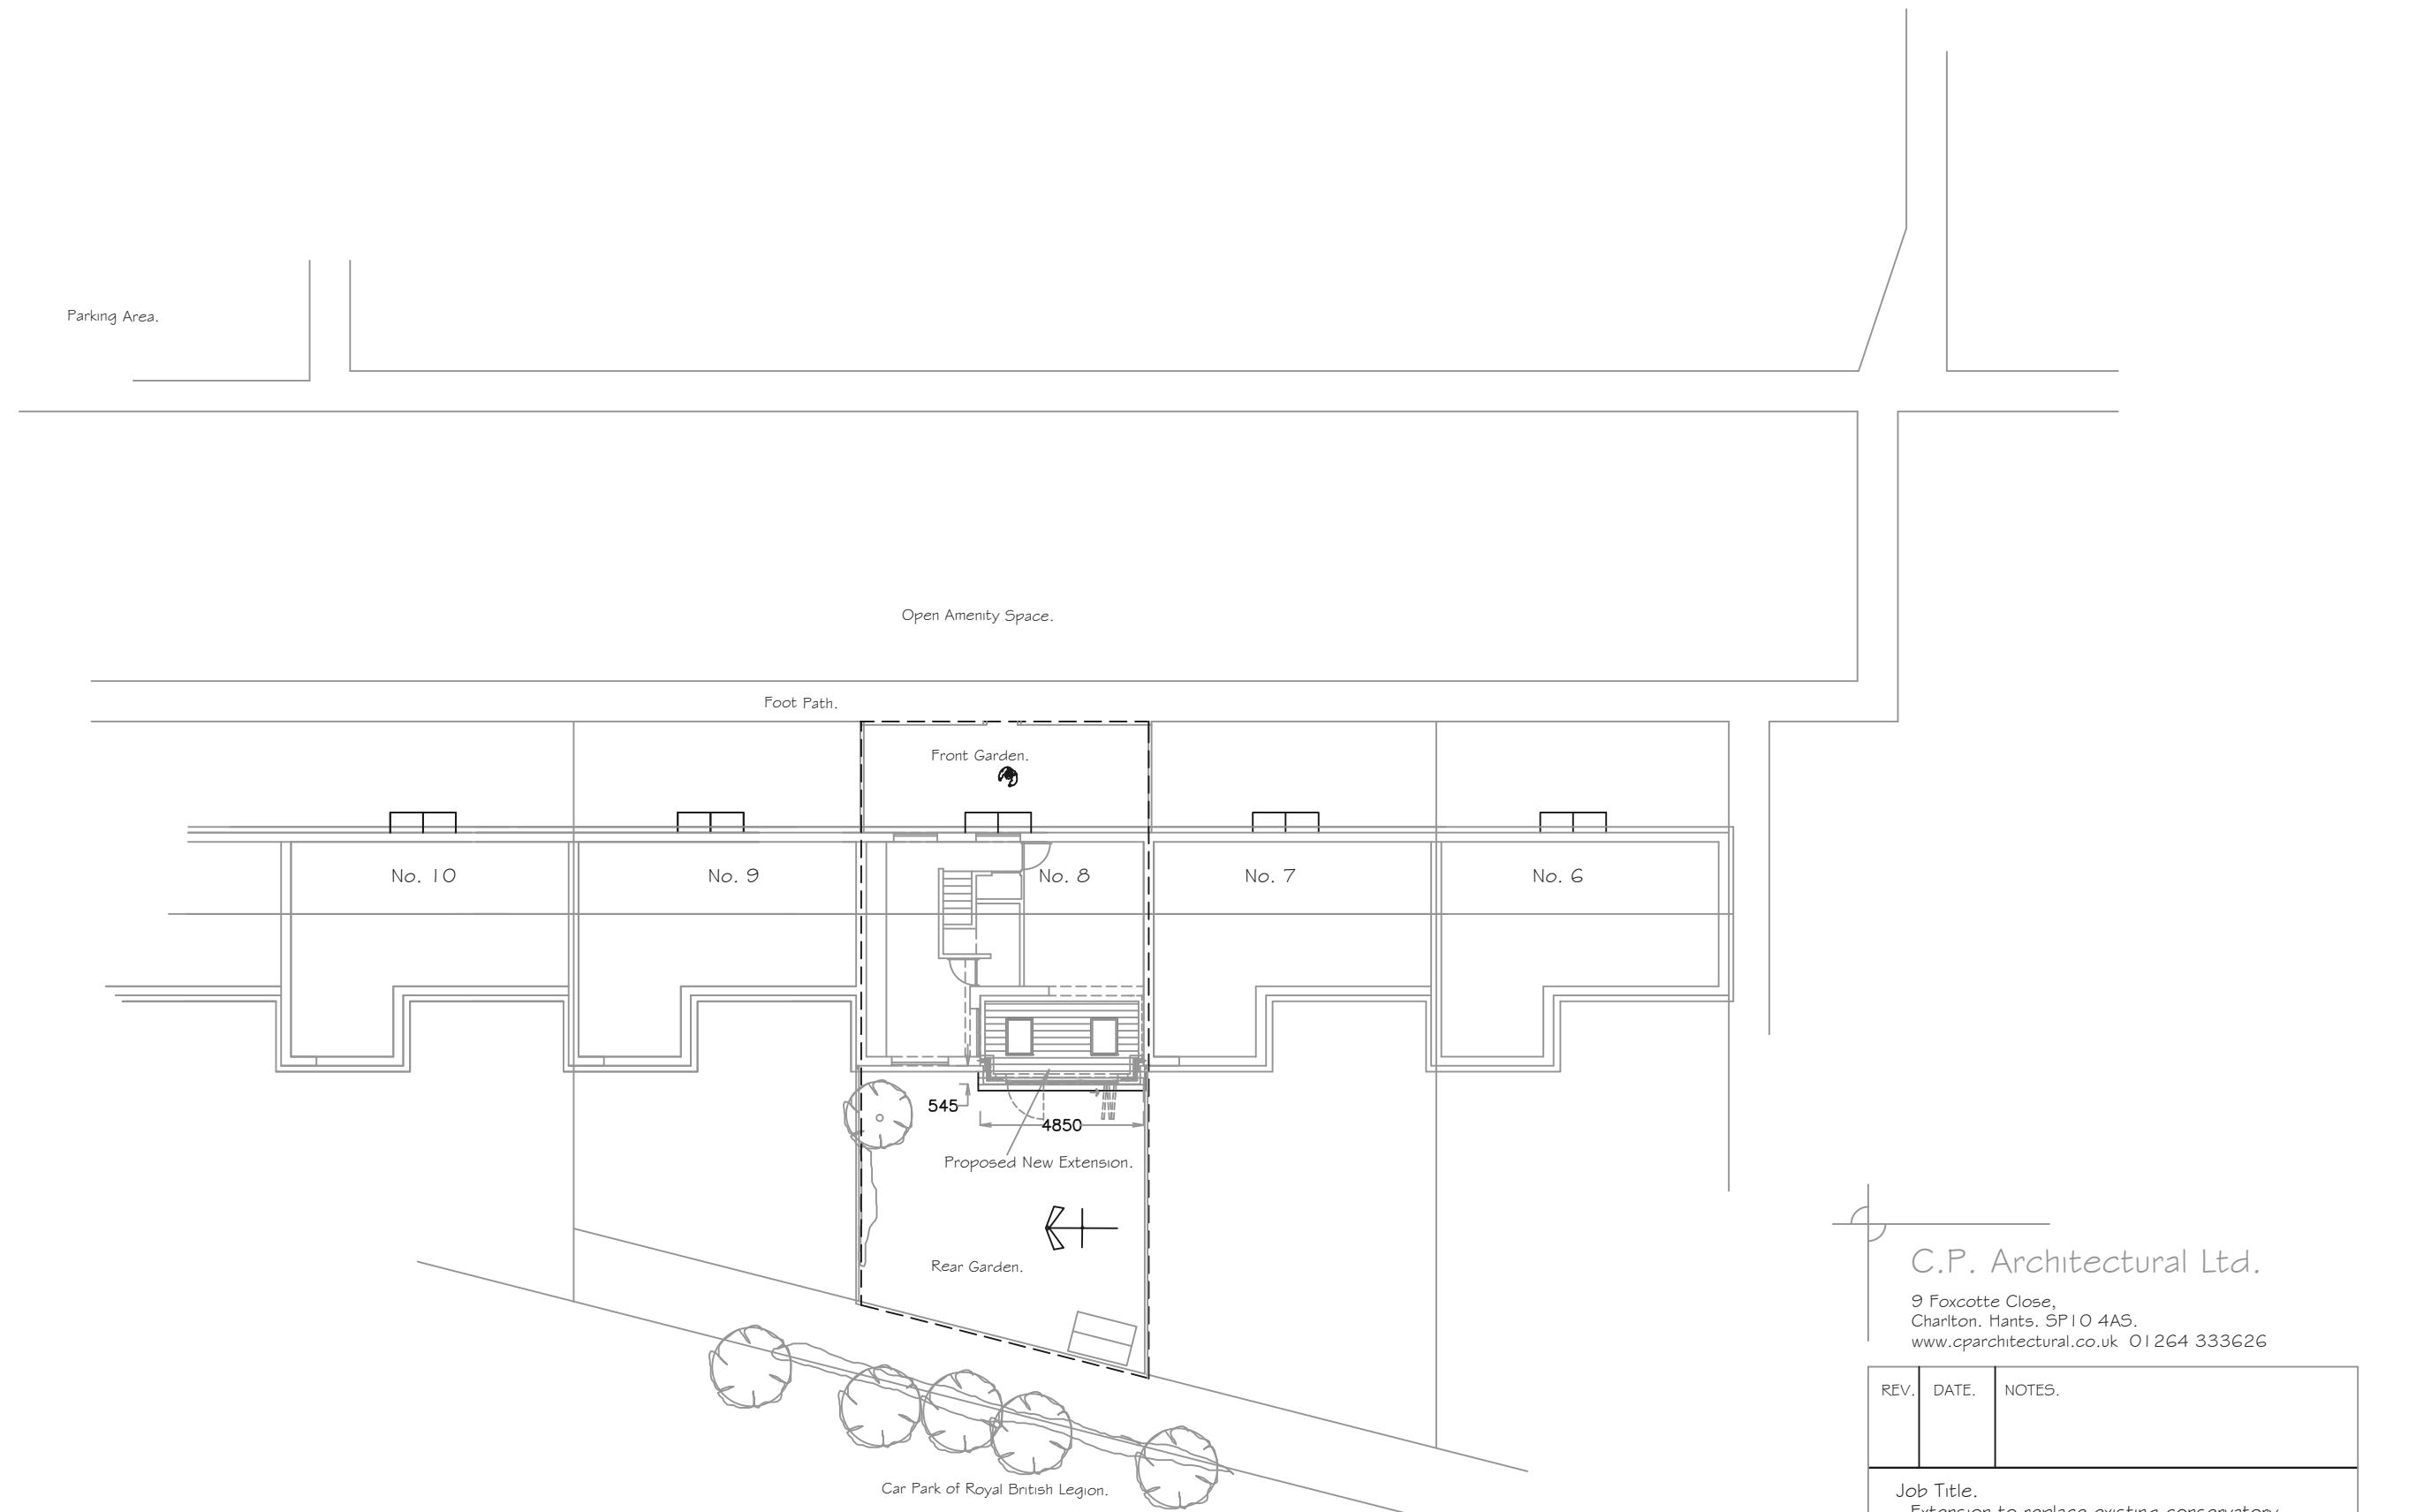

PROPOSED SITE BLOCK PLAN 1/200.

Read in conjunction with 1/1250 Location plan.

C.P. Architectural Ltd.
9 Foxcotte Close,
Charlton, Hants. SP10 4AS.
www.cparchitectural.co.uk 01264 333626

REV.	DATE.	NOTES.
		Job Title. Extension to replace existing conservatory. For Mr. Bobrovs, & Mrs. Bobrova, & Nadder Road, Tidworth, Wiltshire. SP8 7QA.
		Drawing Title. Proposed & Existing Site Block Plans. 1/200 Scale.
		Drawn by: Colin Peter Dodds.
		Scale Date. As Marked. 18/12/25.
		Read in conjunction with. 01/BOBROVS/25 Plans & Elevations.
		Drawing Number. 02/BOBROVS/25