





Rear-East

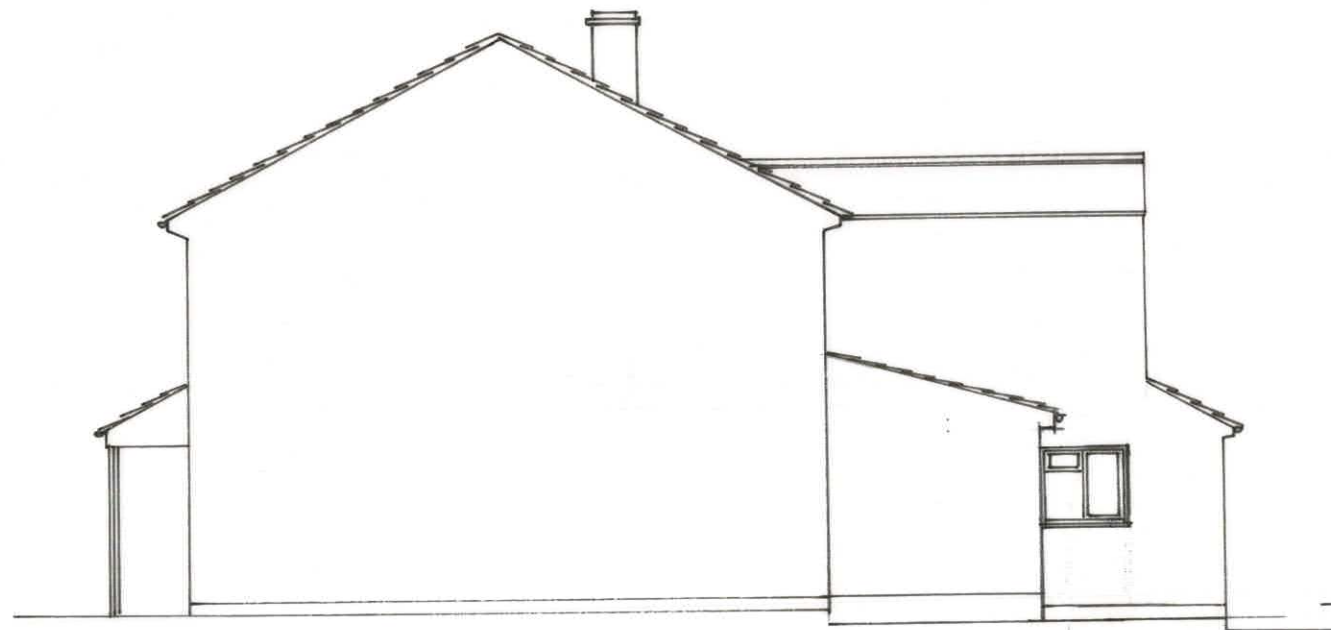

Side-South



Front-West

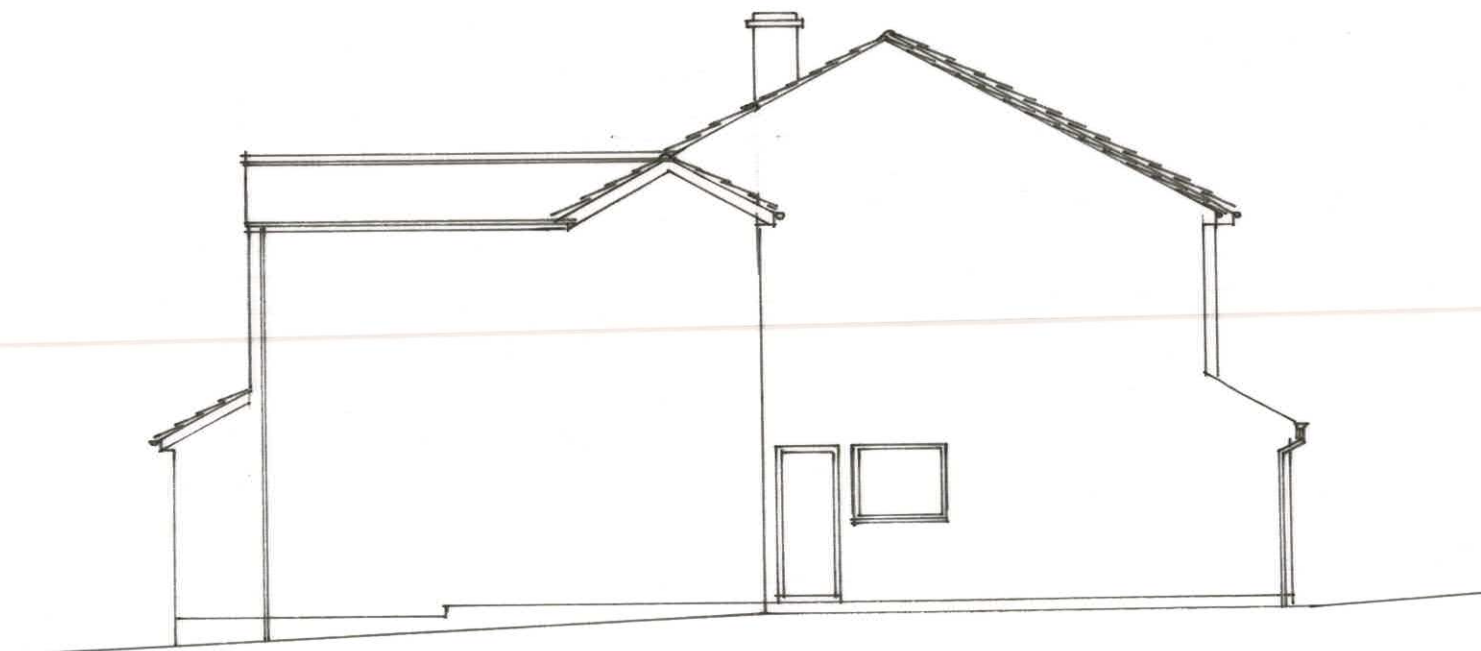

Side-North

A3



		3 Potley Lane Corsham, Wilts SN13 9RY 01225811057
Project 18 Ludmead Road Corsham SN13 9AS		
Drawing Elevations Proposed		
Scale 1:100	Drawing No 2663/6	
Date Dec 2025	Drawn Chris Hyde	