
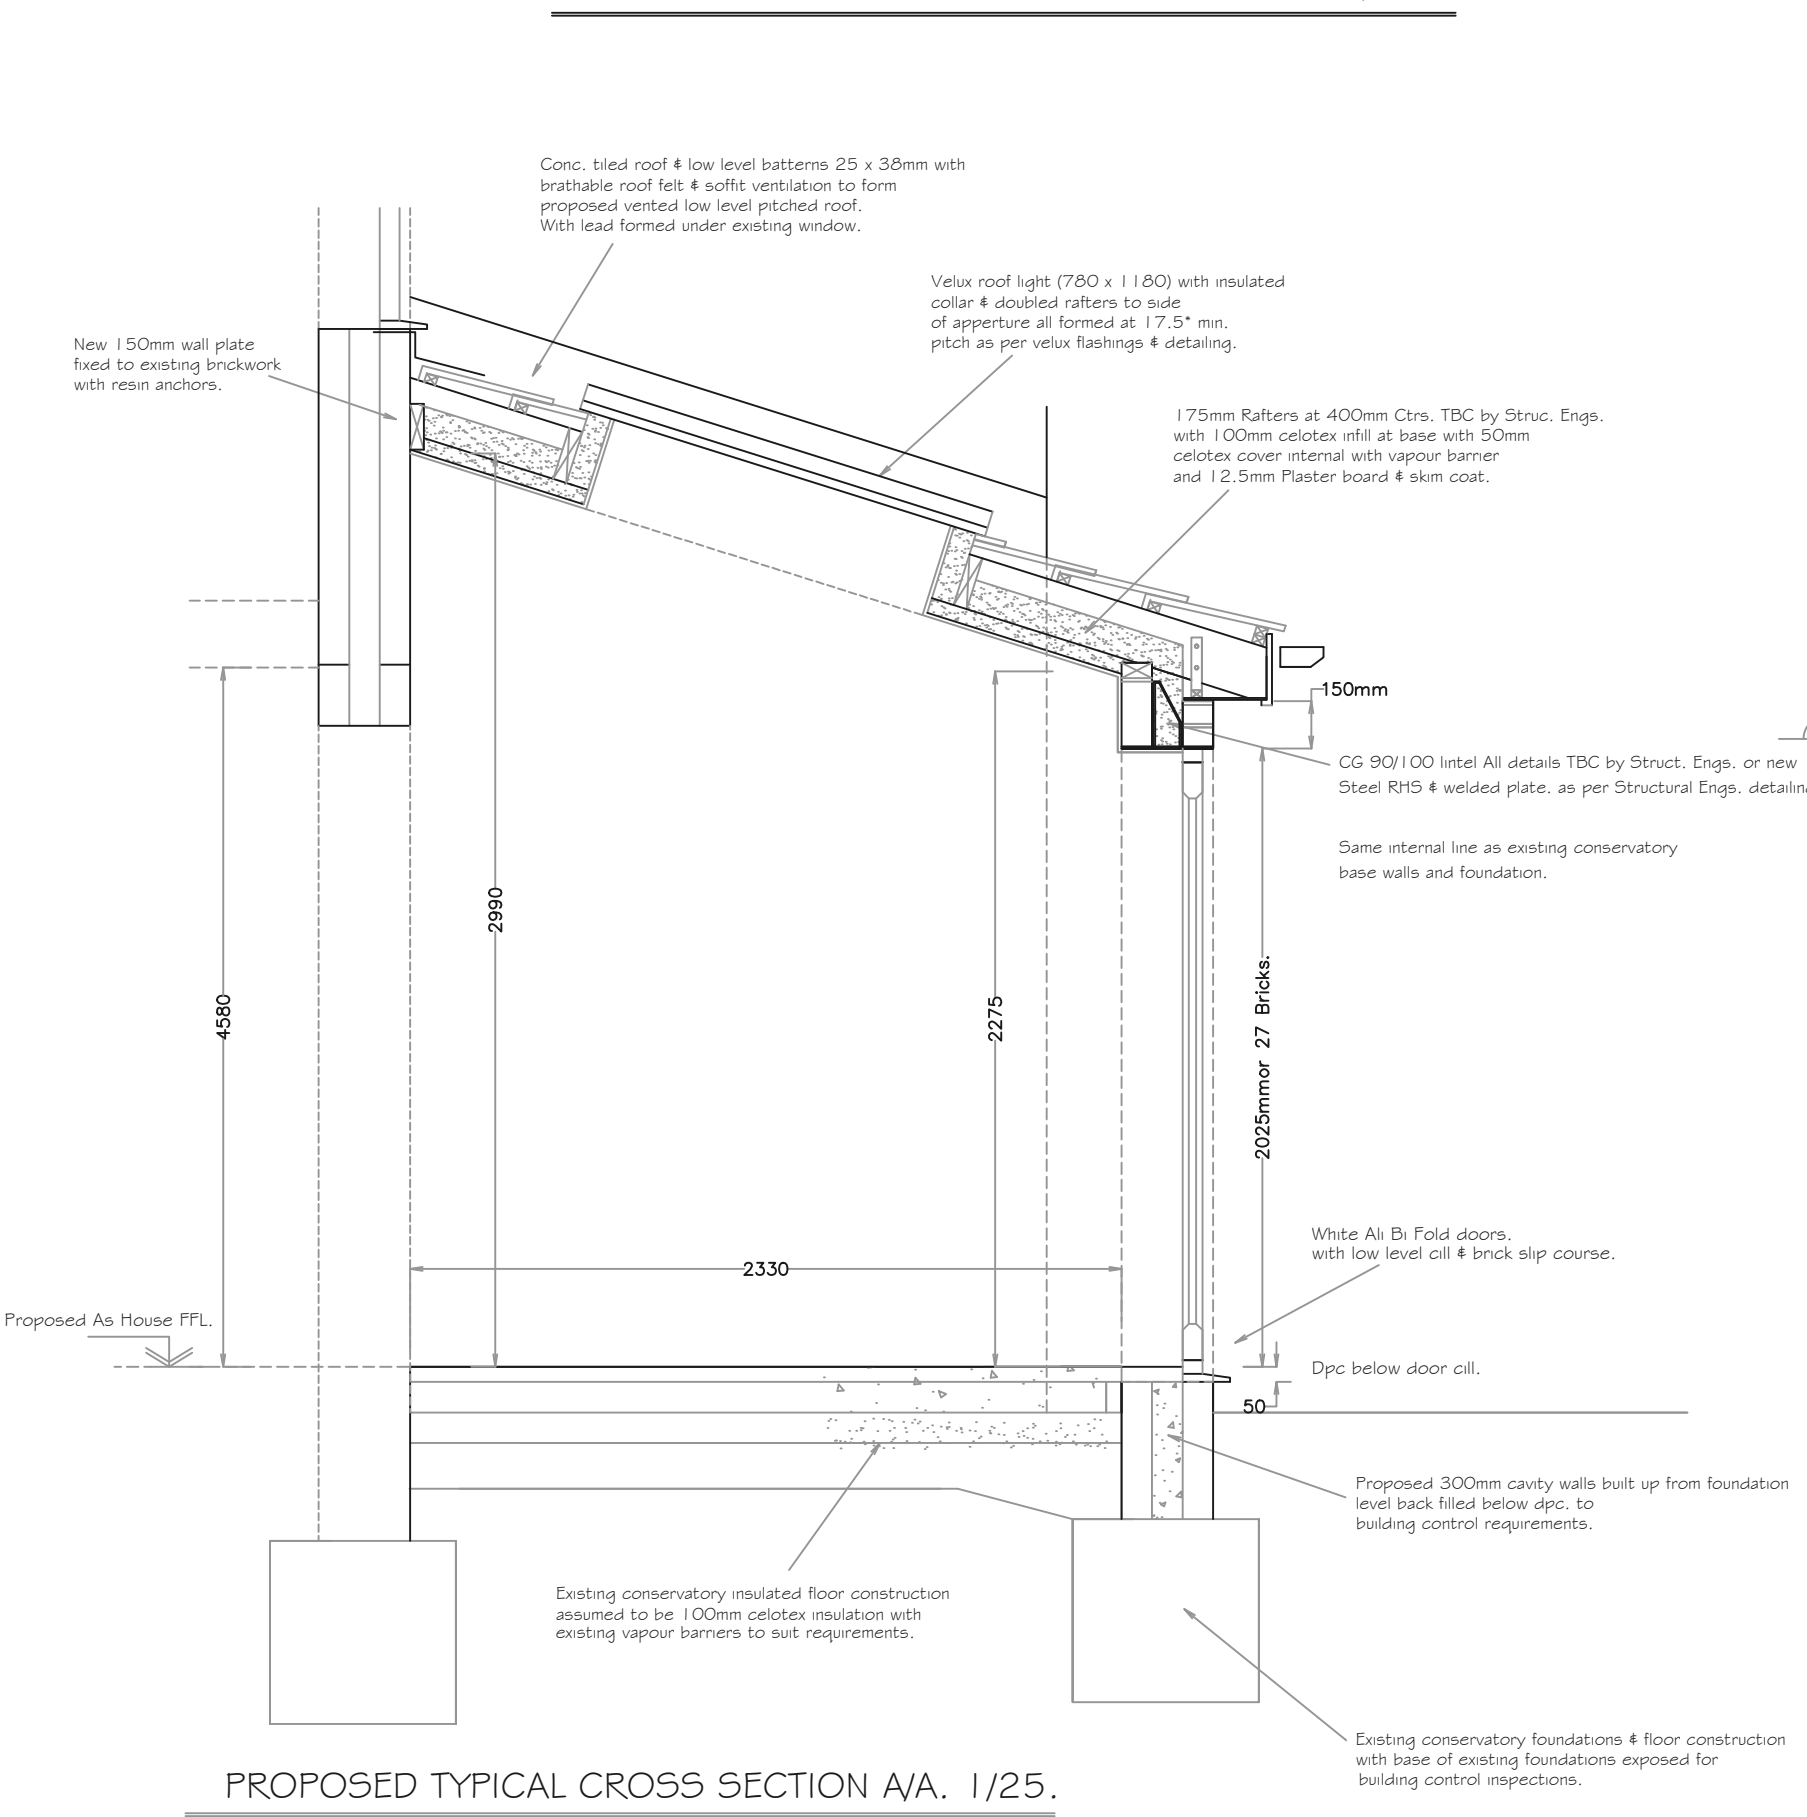
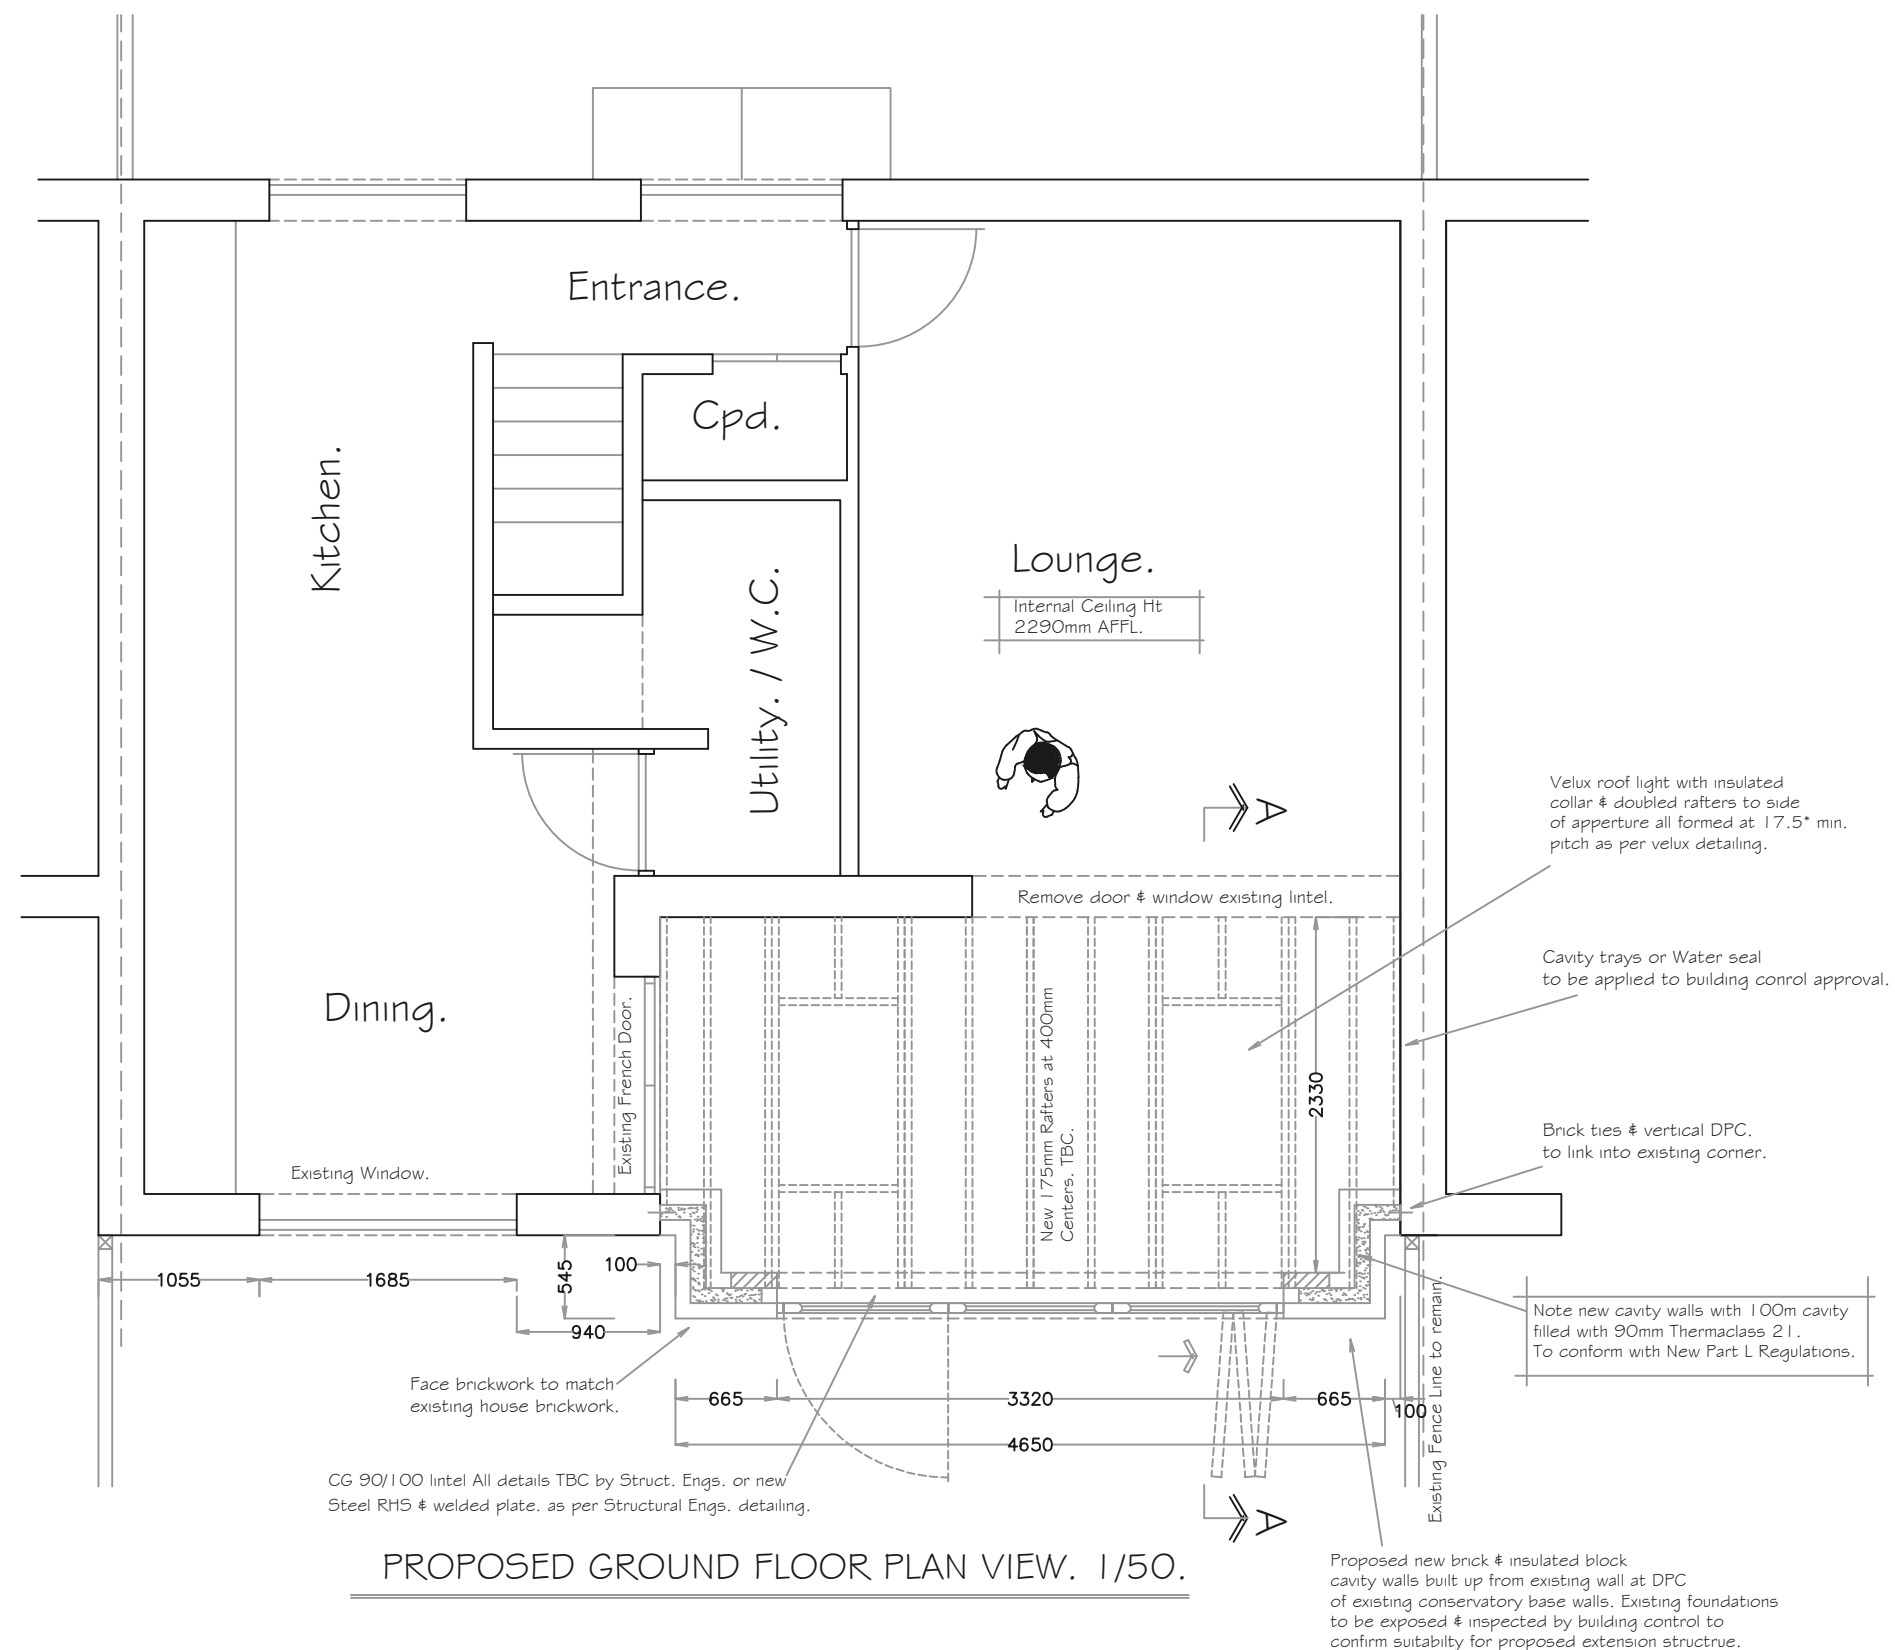
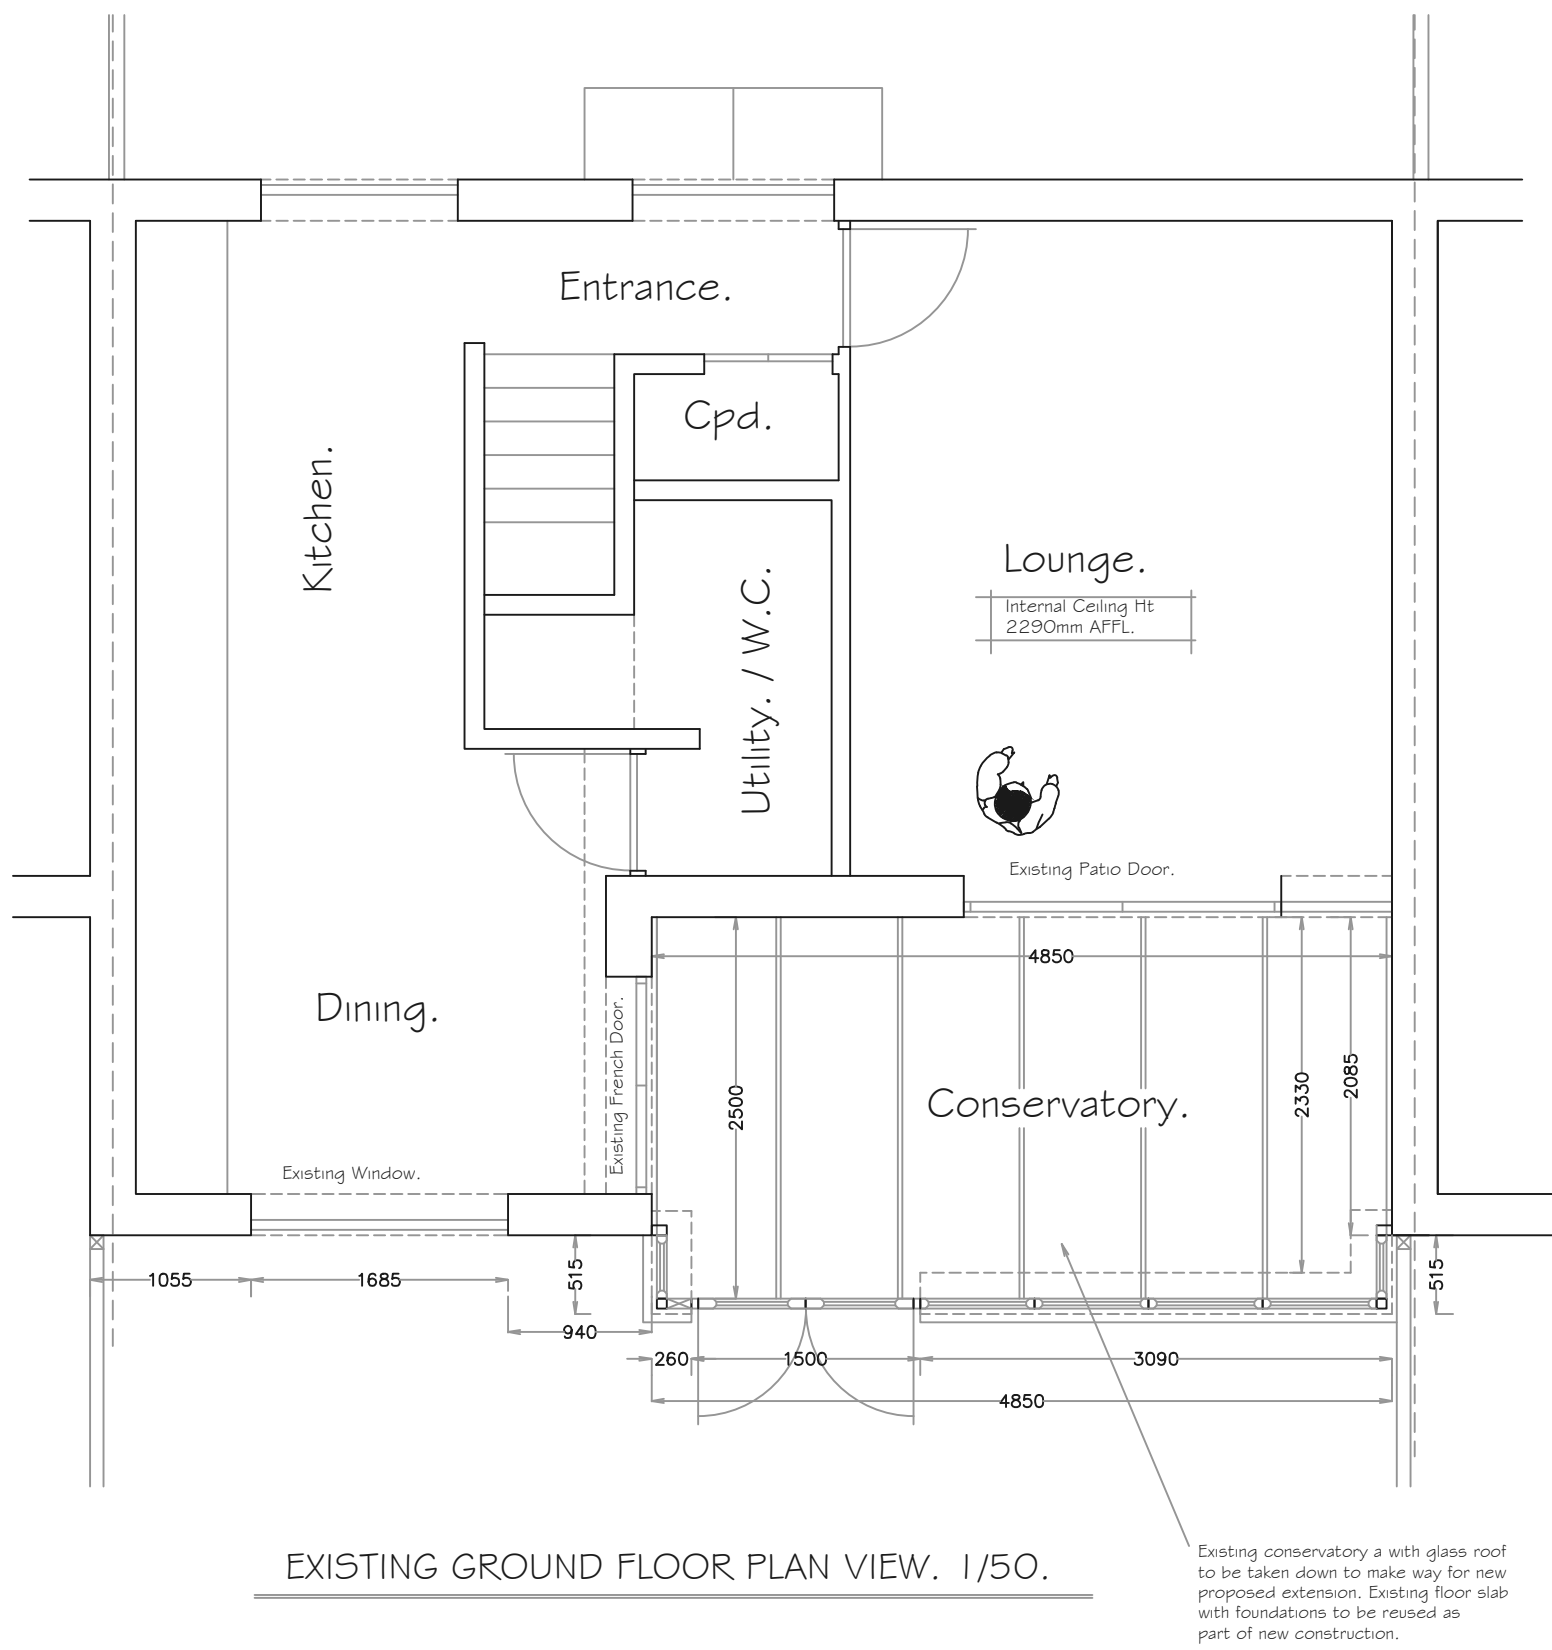
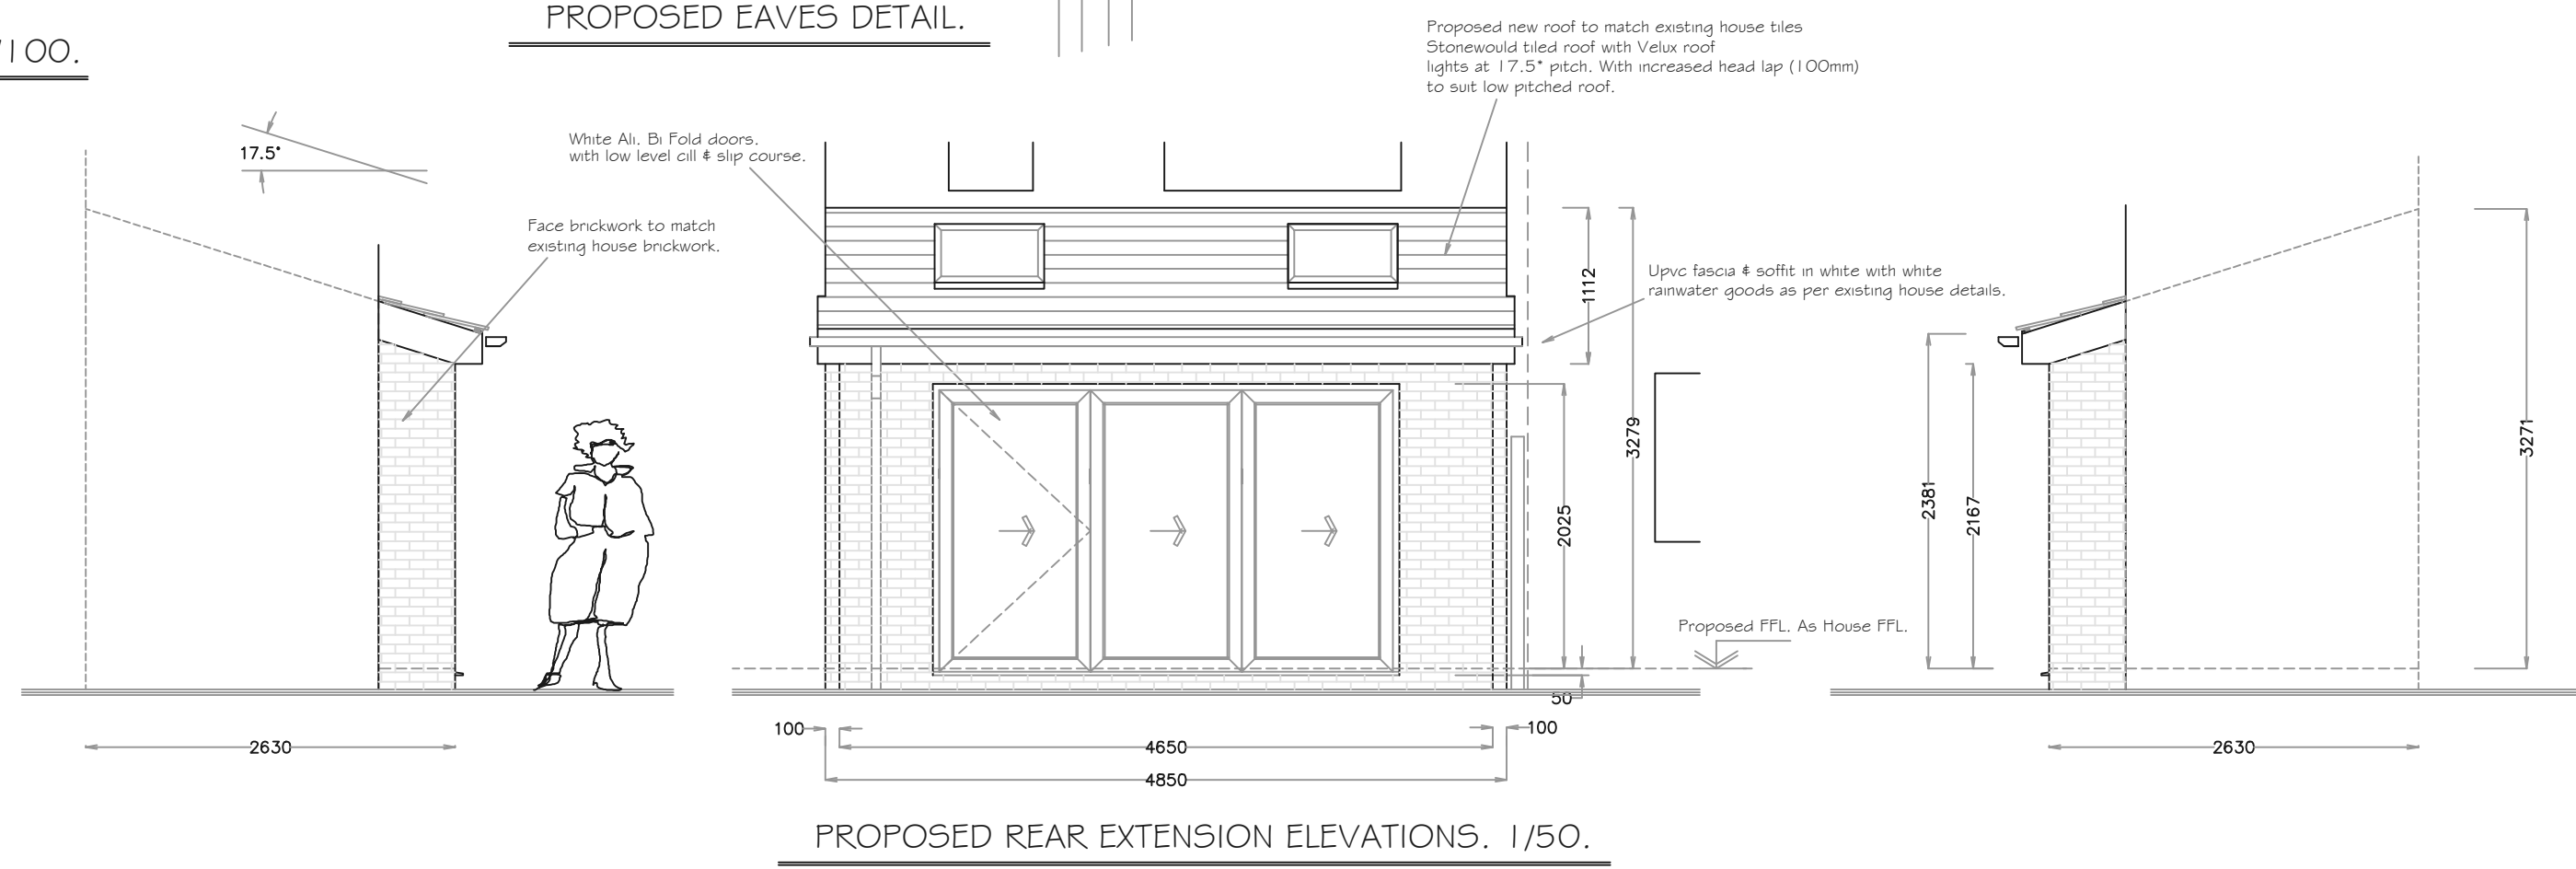


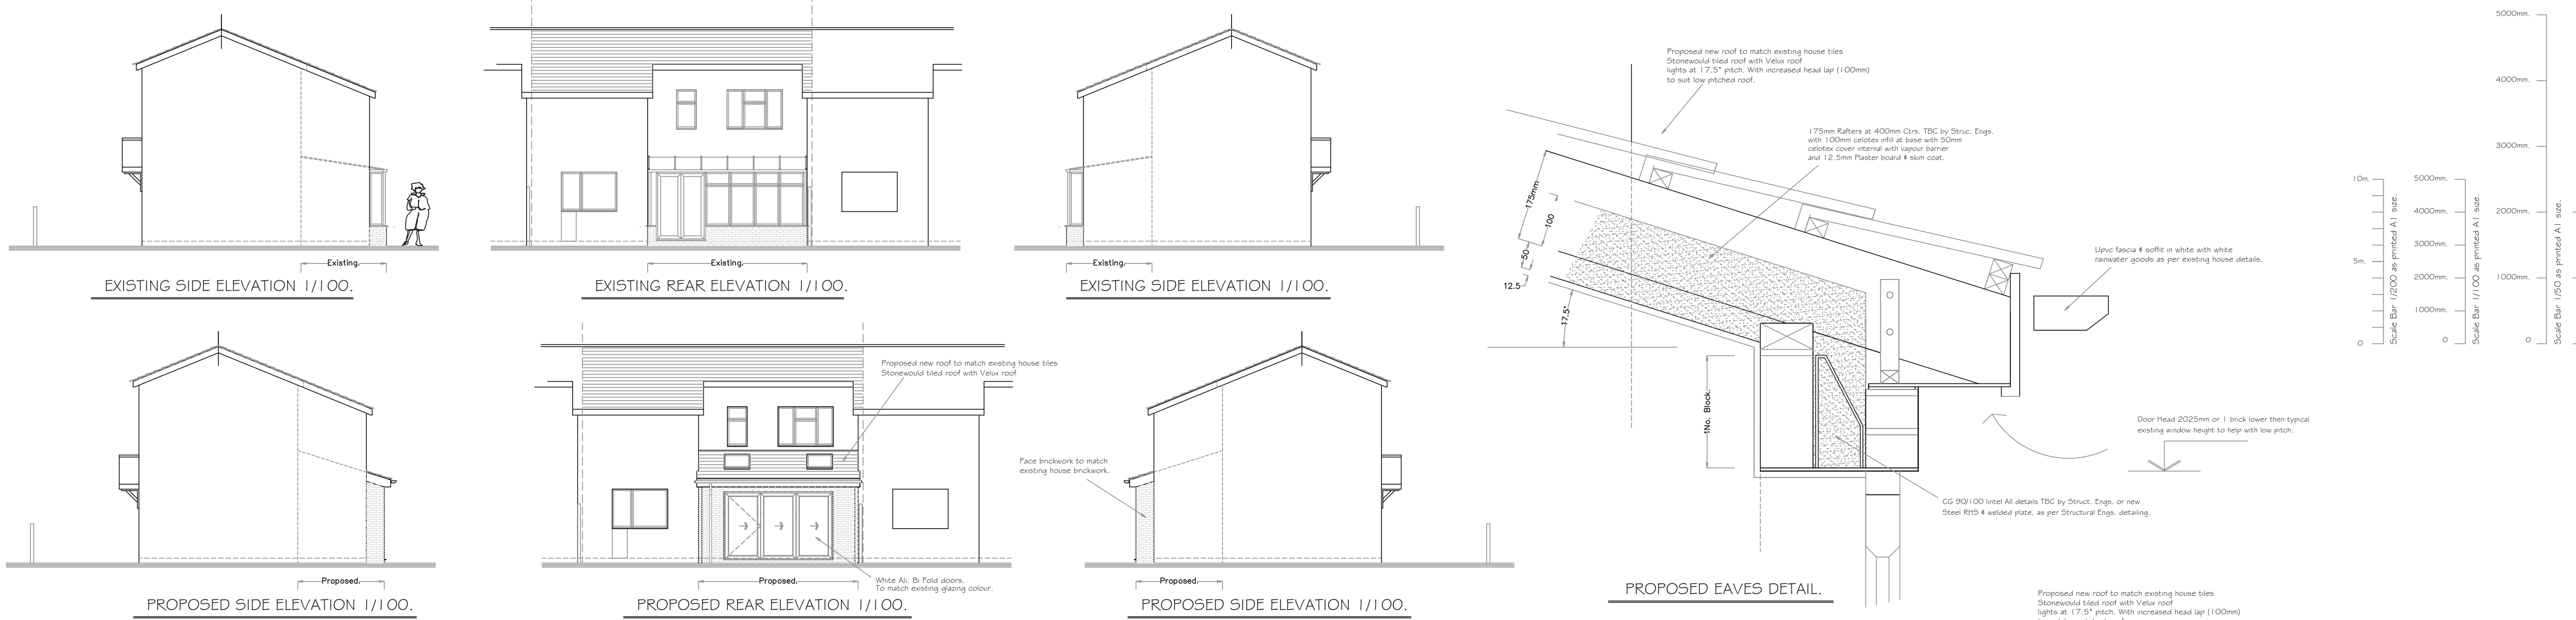

C.P. Architectural Ltd.		
9 Foxcote Close, Chanton, Hants. SP10 4AS. www.cparchitectural.co.uk 01264 333626		
REV.	DATE.	NOTES.
Job Title. Extension to replace existing conservatory. For Mr. Bobrova, & Mrs. Bobrova. 8 Nadder Road, Tidworth, Wiltshire. SP8 7QA.		
Drawing Title. Proposed & Existing Layout Plans & Elevations.		
Drawn by: Colin Peter Dodds.		
Scale Date. As Marked. 17/12/25.		
Read in conjunction with. 02/BOBROVS/25 Site Block Plans.		
Drawing Number. 01/BOBROVS/25		