




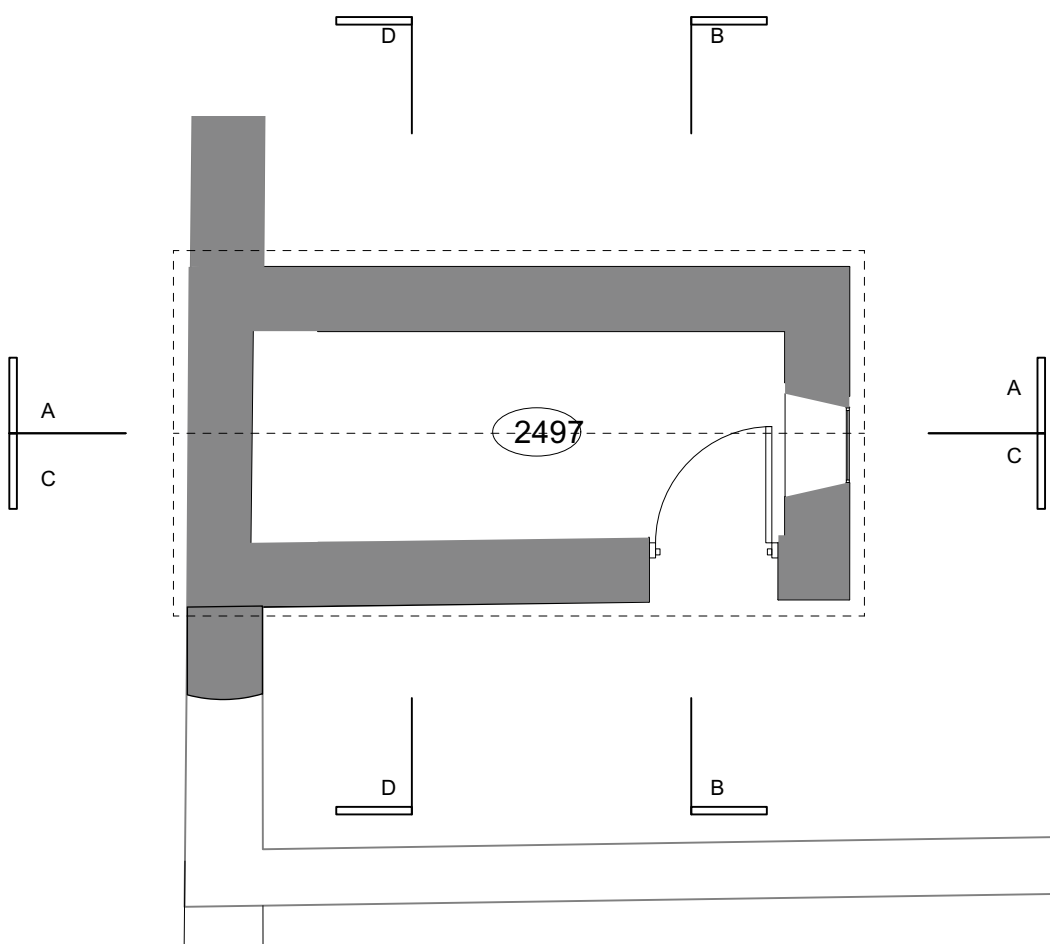


1 **Key Existing Plan**
Scale: 1:50

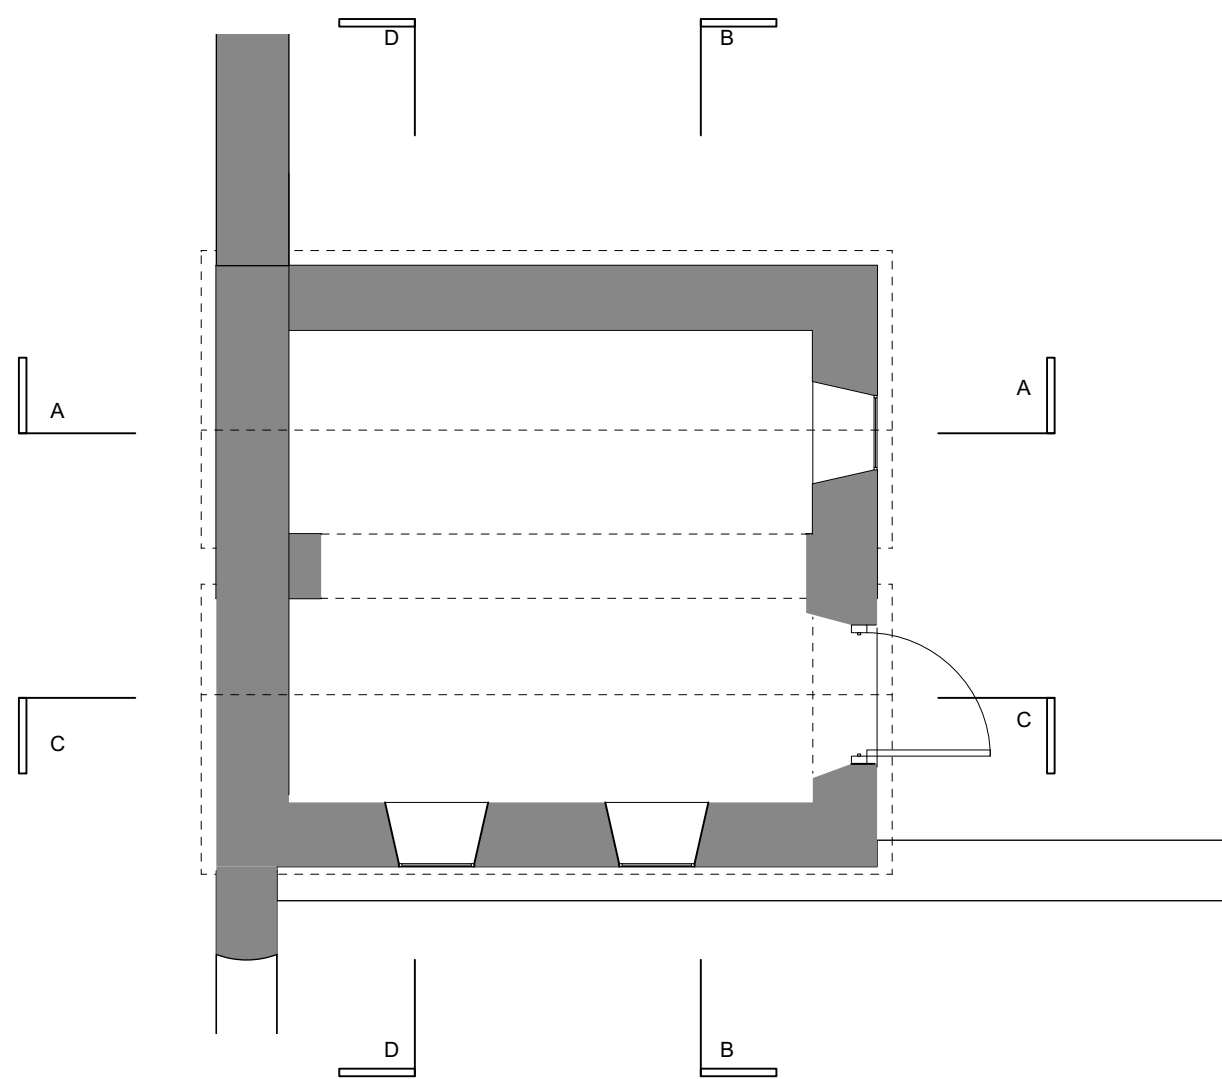


2 **Key Proposed Plan**
Scale: 1:50

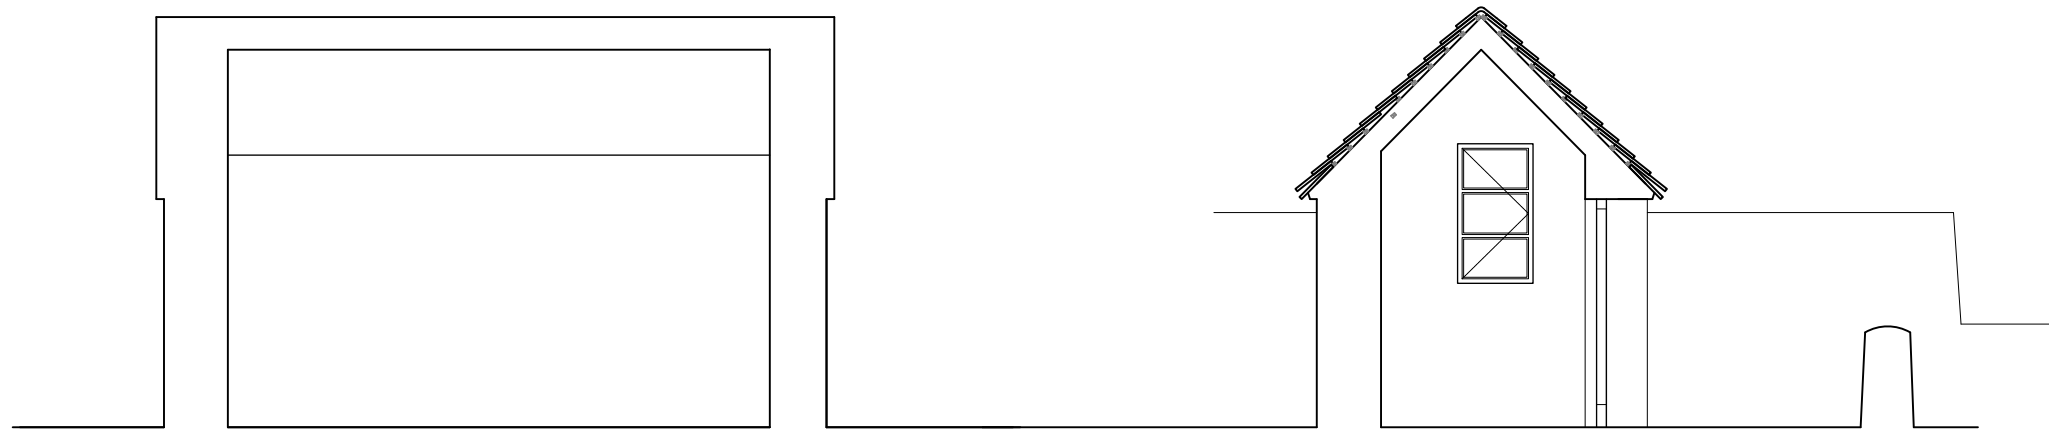


3 **Existing Section AA**
Scale: 1:50

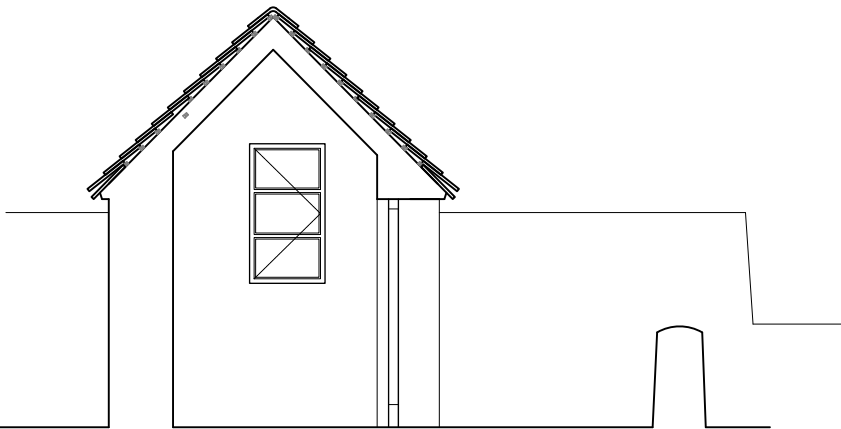


4 **Existing Section BB**
Scale: 1:50

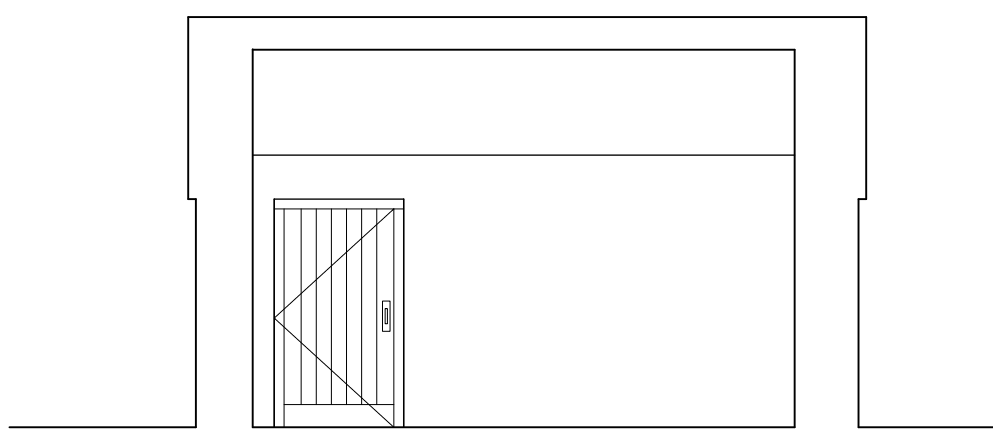


5 **Existing Section CC**
Scale: 1:50

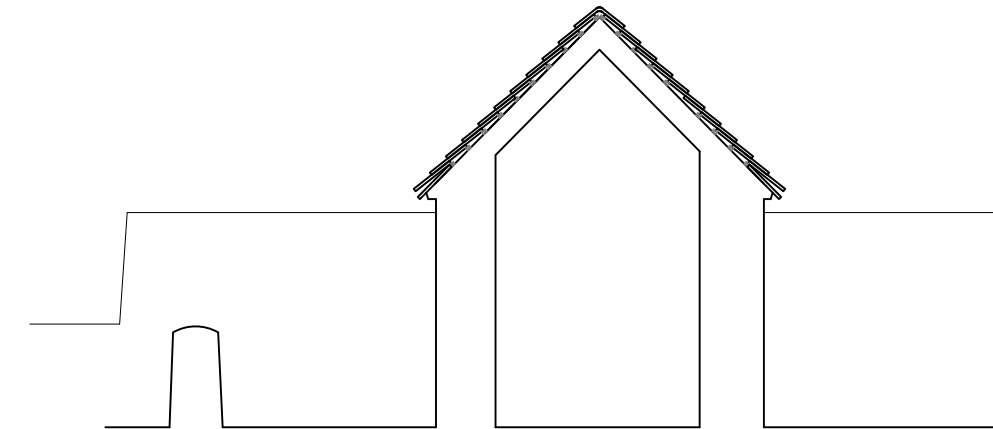


6 **Existing Section DD**
Scale: 1:50

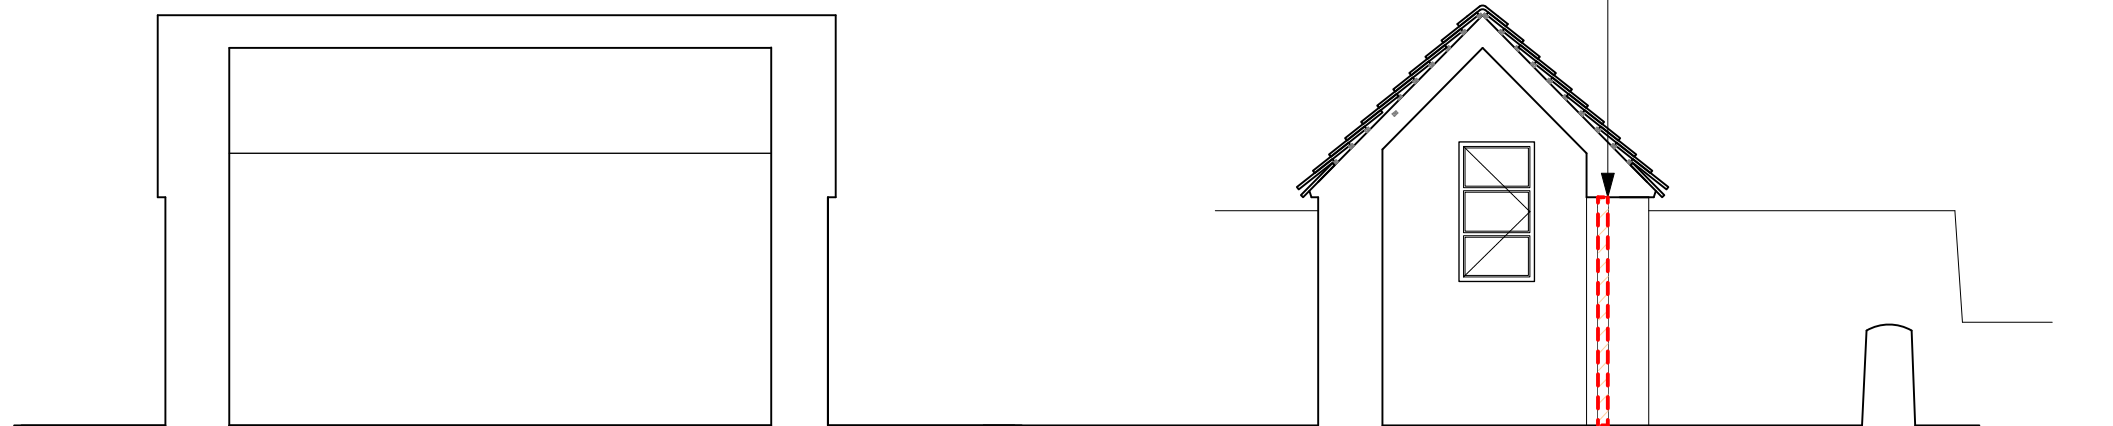


7 **Demolition Section AA**
Scale: 1:50

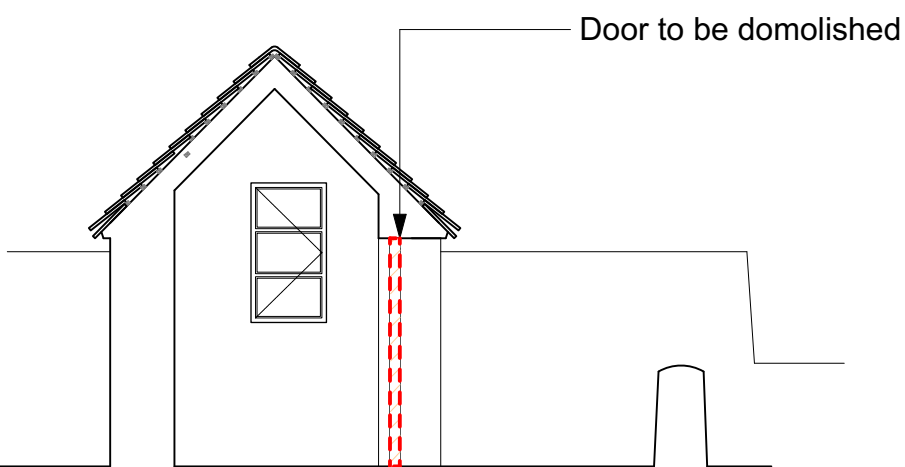


8 **Demolition Section BB**
Scale: 1:50

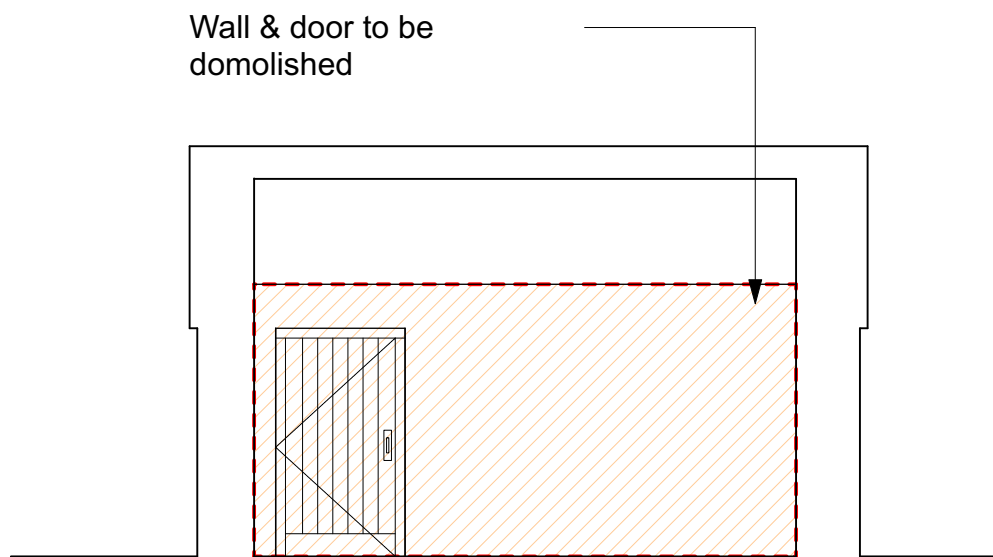


9 **Demolition Section CC**
Scale: 1:50

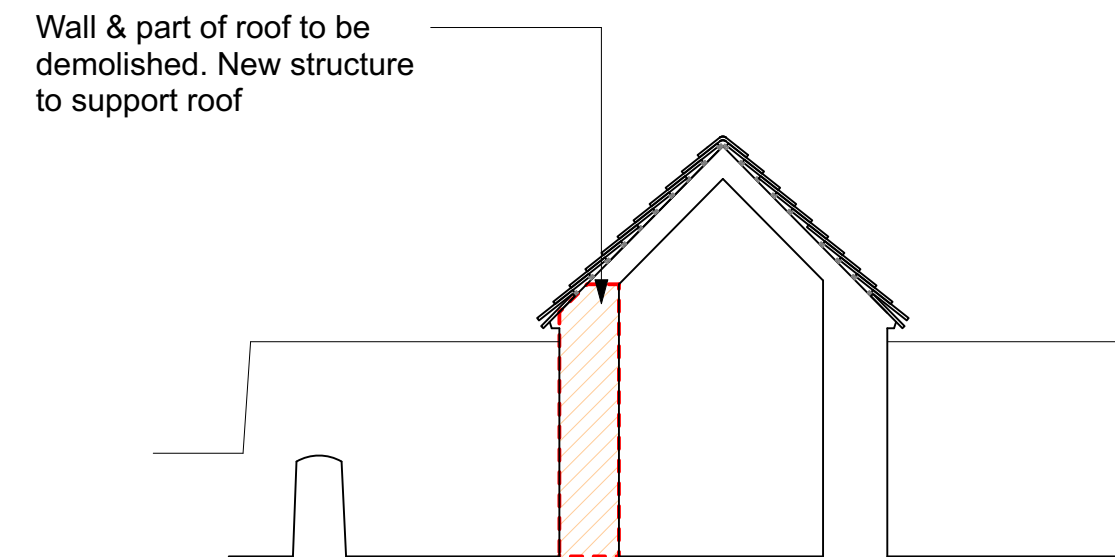


10 **Demolition Section DD**
Scale: 1:50

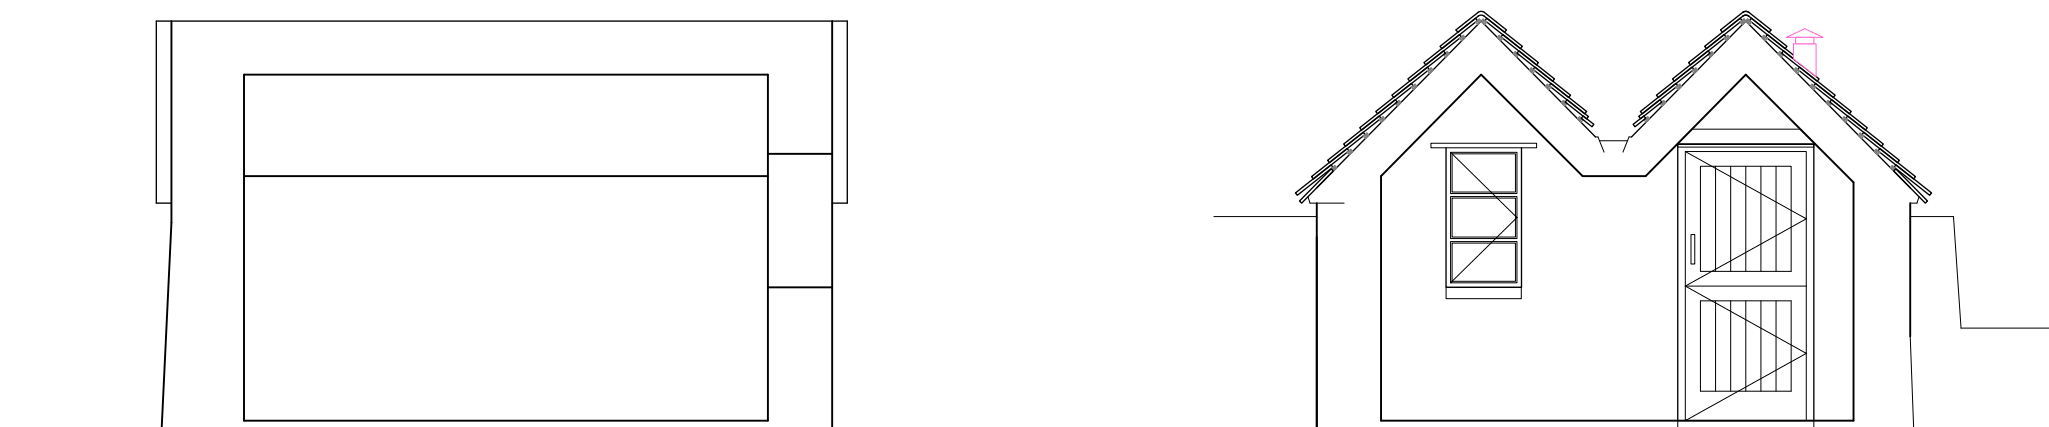


11 **Proposed Section AA**
Scale: 1:50

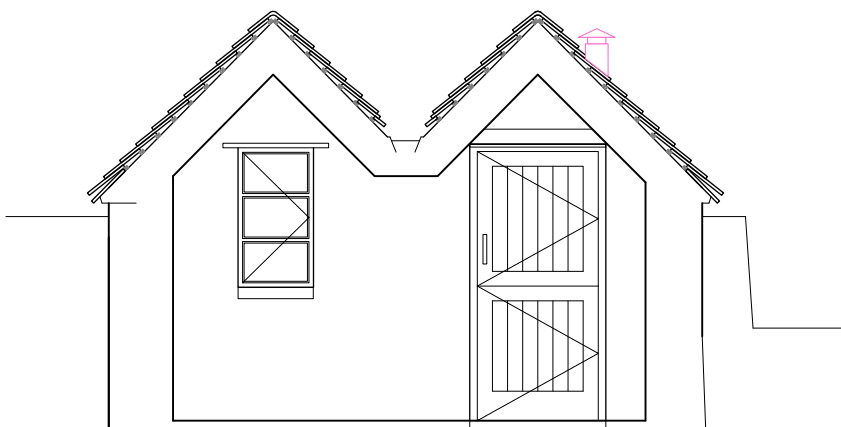

12 **Proposed Section BB**
Scale: 1:50

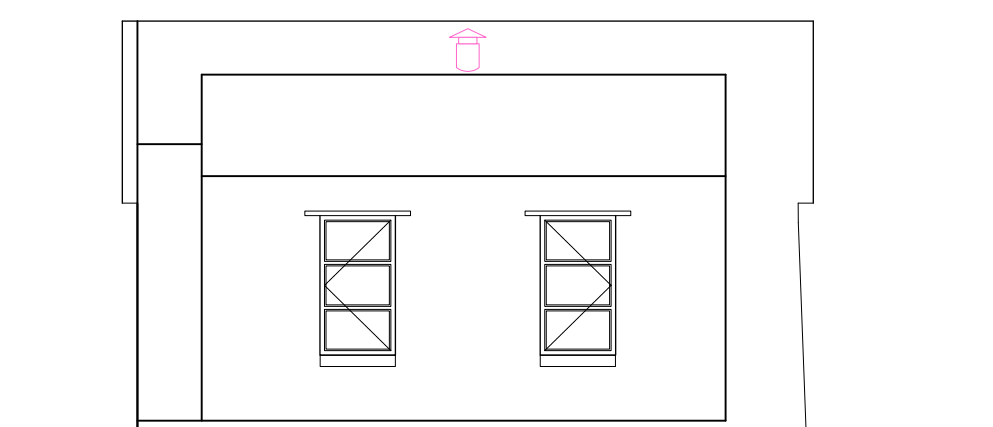

13 **Proposed Section CC**
Scale: 1:50

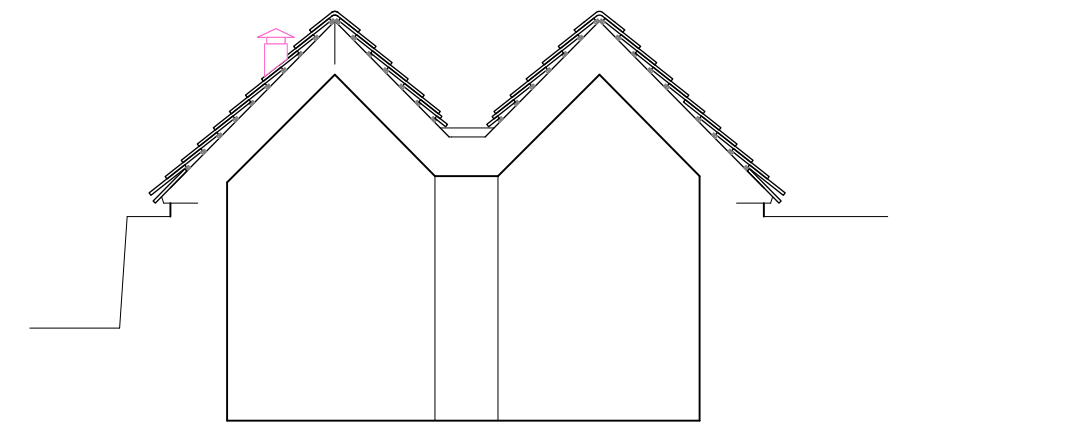

15 **Proposed Section DD**
Scale: 1:50

Notes

 Denotes areas to be demolished

1. DRAWINGS TO BE READ IN CONJUNCTION WITH FULL SET OF DRAWINGS, SCHEDULES, SPECIFICATIONS AND INFORMATION FROM STRUCTURAL ENGINEER & OTHER CONSULTANTS.

2. CONTRACTOR TO CHECK ALL DIMENSIONS ON SITE PRIOR TO PRODUCTION OF ANY SHOP DRAWINGS, FABRICATION AND COMMENCEMENT ON SITE.

3. CONTRACTOR TO REFER ALL DISCREPANCIES TO ARCHITECT.

4. TENDER DOCUMENTATION FOR COSTING PURPOSES ONLY. UNLESS MARKED 'FOR CONSTRUCTION' DRAWINGS ARE NOT TO BE USED FOR CONSTRUCTION. ATELIER OCHRE SHALL NOT BE RESPONSIBLE FOR ANY AMENDMENTS OR CHANGES TO THIS DRAWING MADE BY ANY OTHER ENTITY (INCLUDING BUT NOT LIMITED TO THE CLIENT, THE CONTRACTOR(S) OR OTHER CONSULTANTS).

5. CONTRACTOR DESIGN PORTIONS ARE: DRAINAGE, WATERPROOFING, TEMPORARY WORKS AND MEP SERVICES AND REPAIR WORKS. ALLOW FOR ACOUSTIC AND INSULATION LAGGING TO ALL DRAINAGE PIPES. ALLOW FOR ACOUSTIC PIPES ON PROPRIETARY FIXINGS.

6. WHERE EXISTING ROOFLIGHTS, SKIRTINGS, ARCHITRAVES, DOORS & WINDOWS ARE TO BE RETAINED, CONTRACTOR TO MAKE ALLOWANCE FOR PROTECTION AND STORING. PROVIDE ALLOWANCE FOR PROTECTION OF ALL OTHER EXISTING ELEMENTS TO BE RETAINED AND REFURBISHED DURING THE WORKS.

7. CONTRACTOR TO DOUBLE CHECK ALL PRODUCTS COMPATIBILITY AND CHECK FOR SIZES BEFORE PURCHASING

8. SCOPE OF WORKS TO BE IN CONTRACTOR'S PACKAGE UNLESS OTHERWISE STATED

PROJECT

Latchets

CLIENT

Sheelagh, Gerard & Andy

DRAWING TITLE

SECTIONS - OUTBUILDING

Drawing Number

22010-742

Scale

1:50 @ A1

Date Created

01.08.25

Revision

B

Revision Date

05.01.26

Drawn By

ID

Checked By

DF

Do not scale from drawing, all dimensions to be checked on site. Report omissions and discrepancies to the architect immediately

do
atelier ochre
architecture | interiors

