




Notes

Windows & Doors Retained in Position


Stable door of Kitchen & to outbuilding




New stable door to match existing

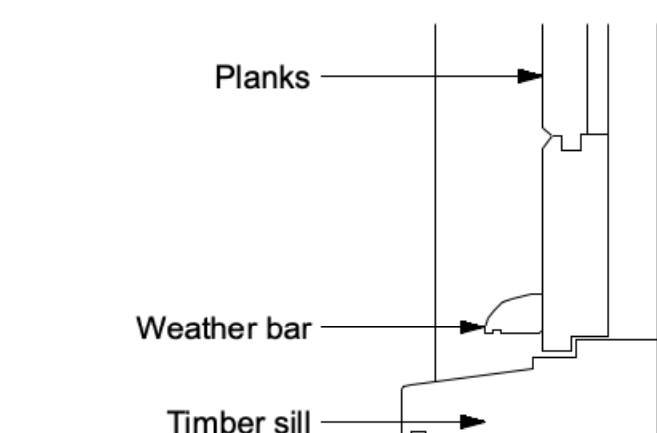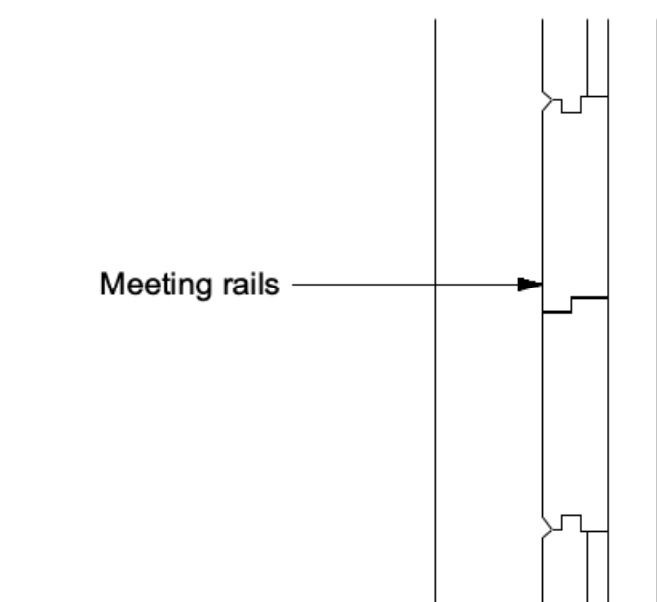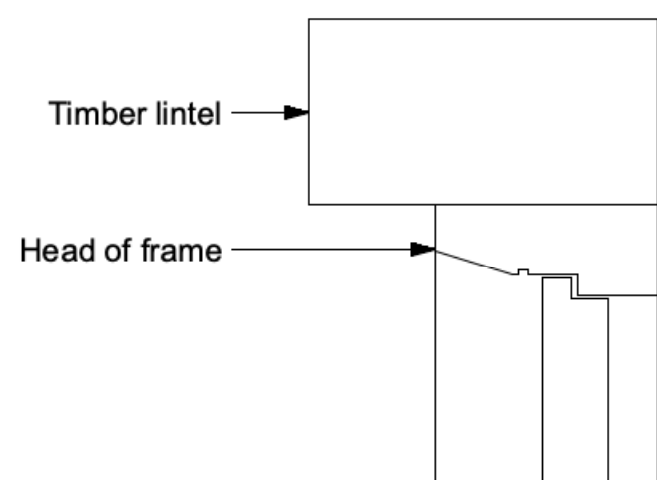


1 Stable door details
Scale: 1:5

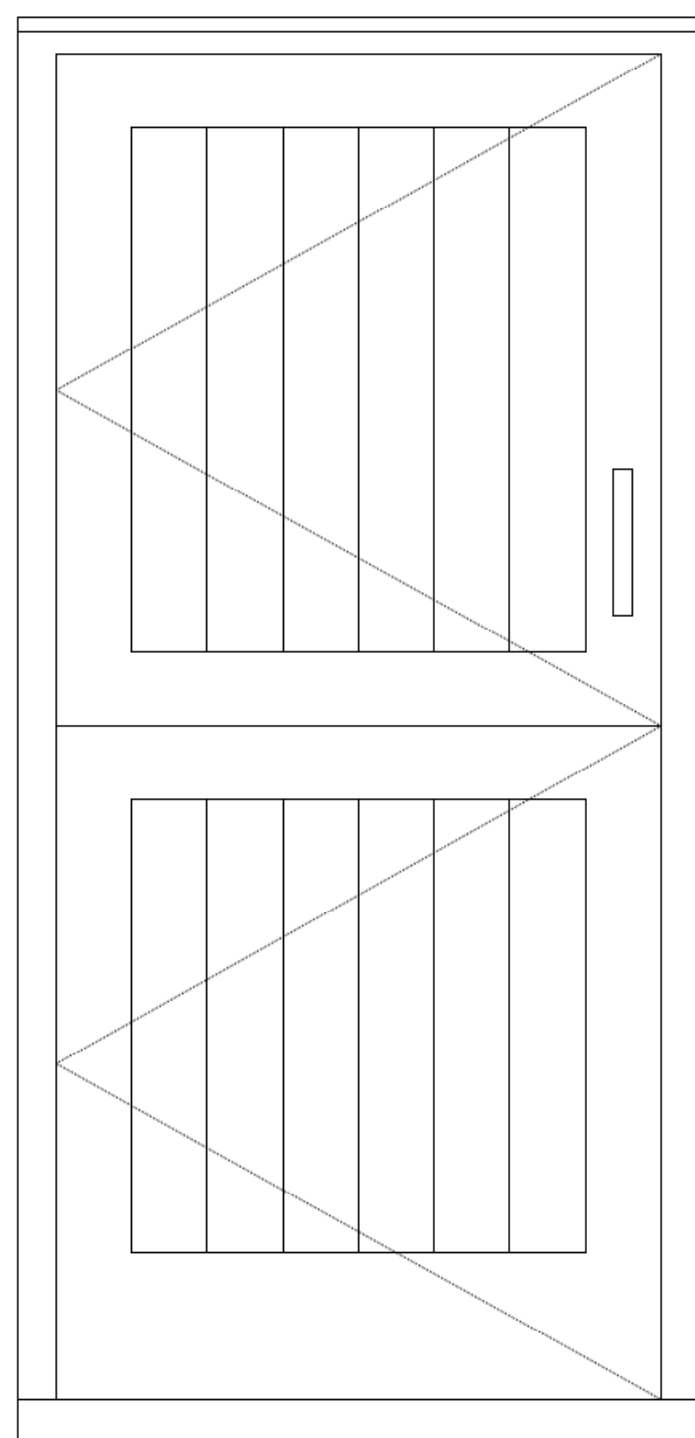

2 Stable door elevation
Scale: 1:10

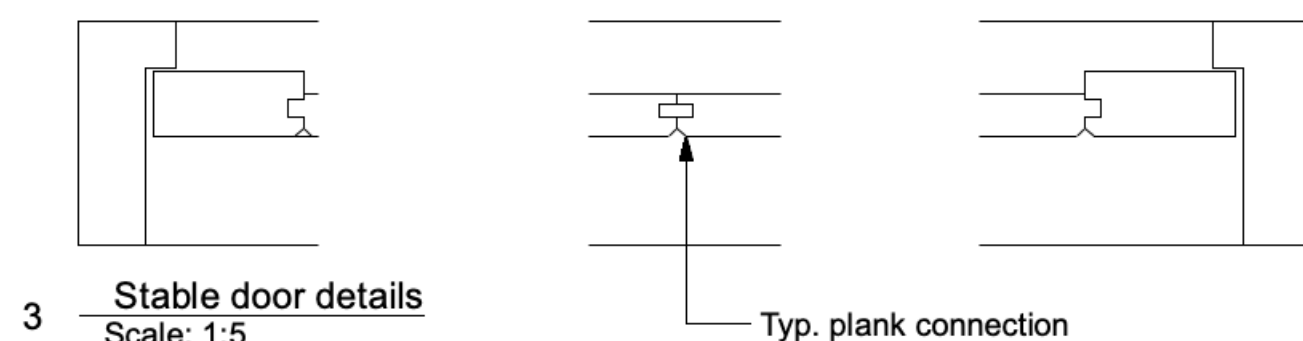

3 Stable door details
Scale: 1:5

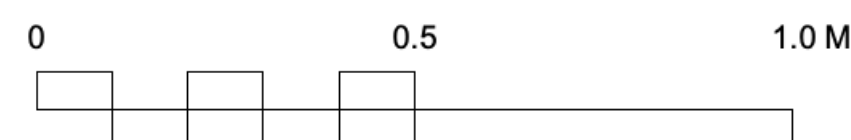

Front door





Plank and batten oak front door to
Tudor House, listed building in Oaksey




Plank and batten oak side door to
Tudor House, listed building in Oaksey




Plank and batten oak rear door to
the Church of All Saints, listed building in Oaksey

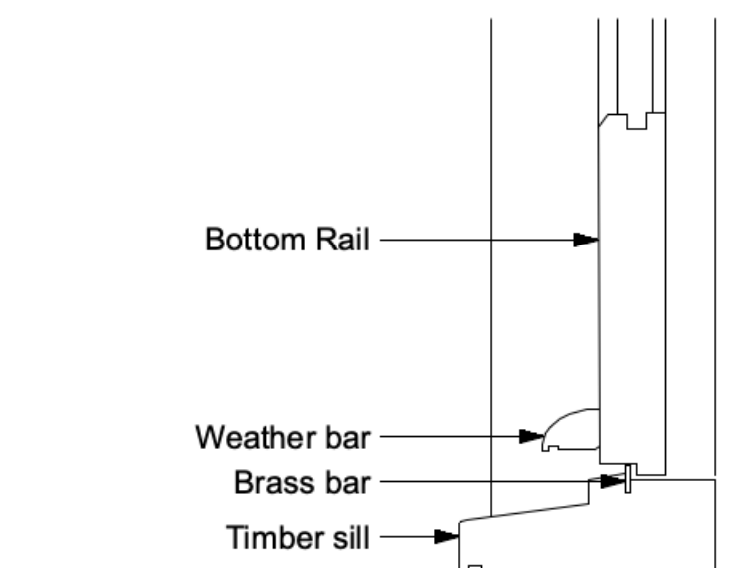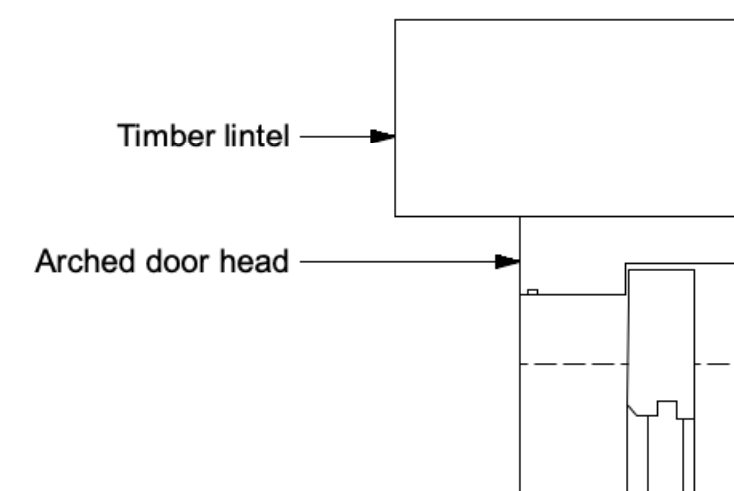


4 Front door details
Scale: 1:5

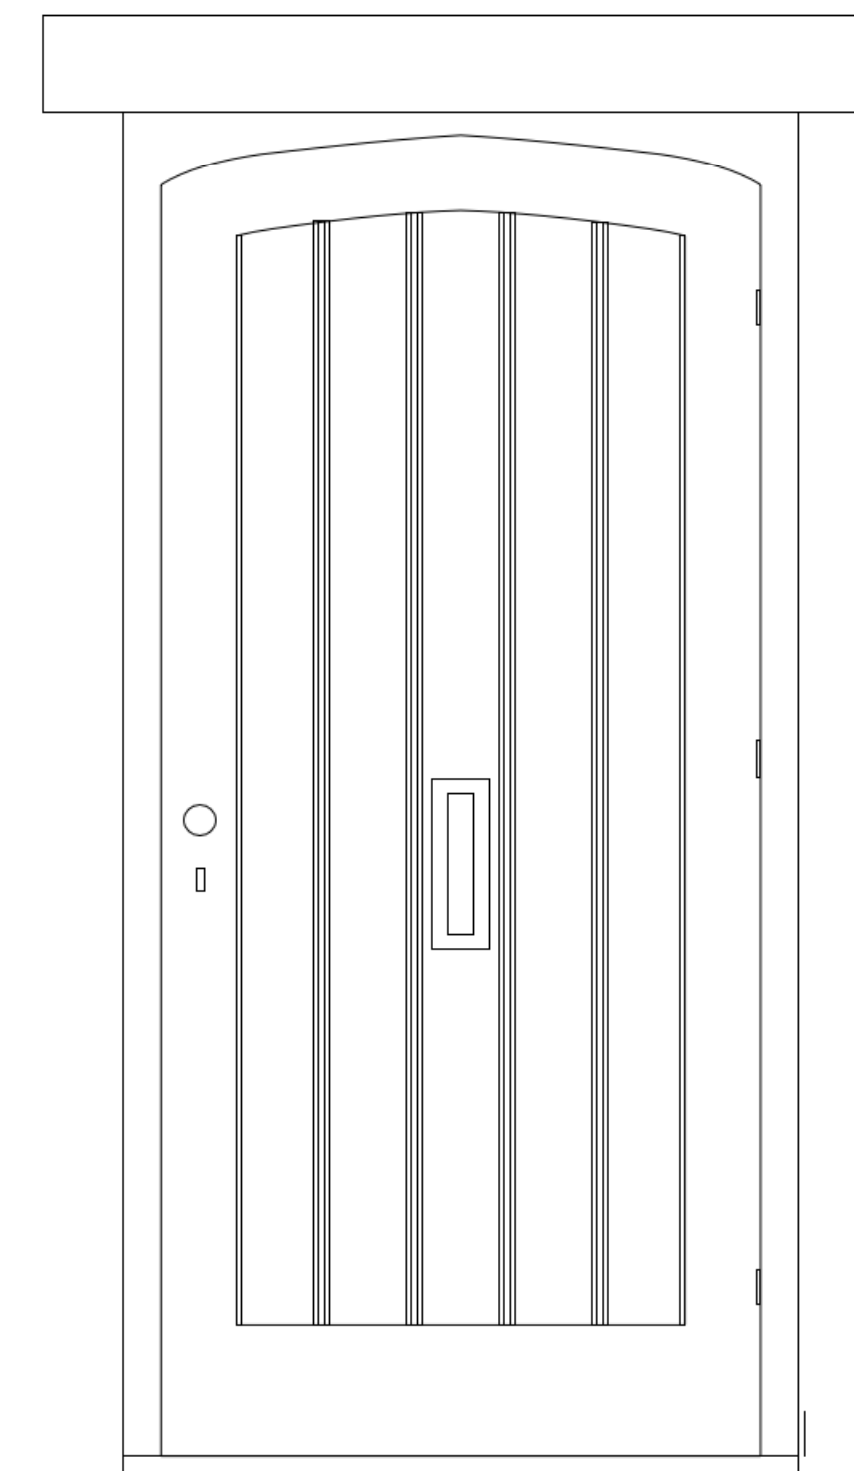


5 Front door elevation
Scale: 1:10

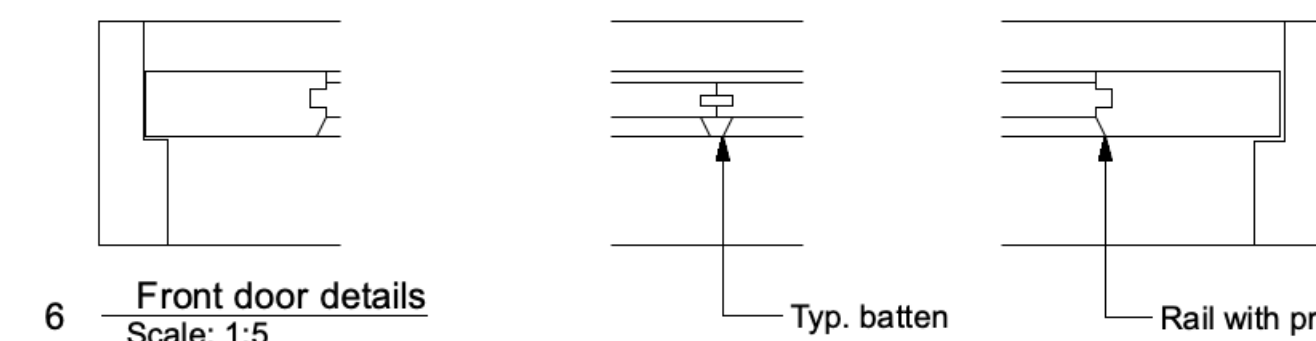

6 Front door details
Scale: 1:5

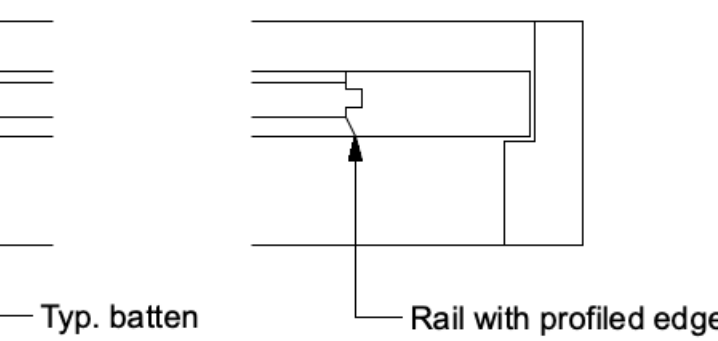

Typ. batten
Rail with profiled edge

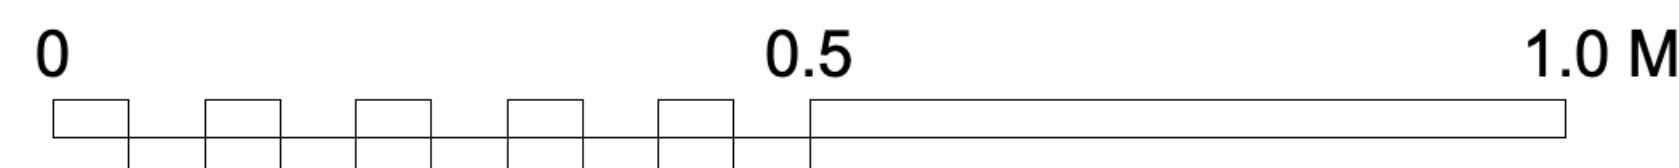

PROJECT
Latchets
CLIENT
Sheelagh, Gerard & Andy
DRAWING TITLE
PROPOSED DOORS

Drawing Number
22010-751

Scale
1:10 & 1:5 @ A1

Revision

B

Drawn By
ID

Date Created
01.08.25

Revision Date
05.01.26

Checked By
DF

Do not scale from drawing, all dimensions to be checked on site. Report omissions and discrepancies to the architect immediately

do
atelier ochre
architecture | interiors