





PROPOSED CLUBHOUSE

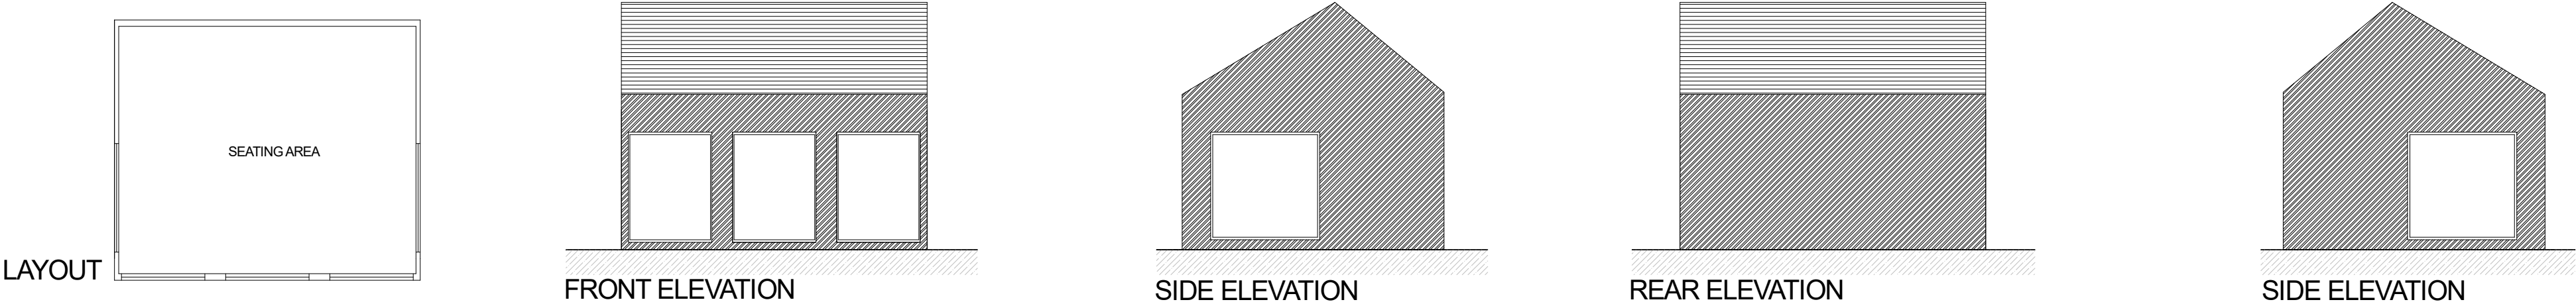

PROPOSED RECEPTION UNIT

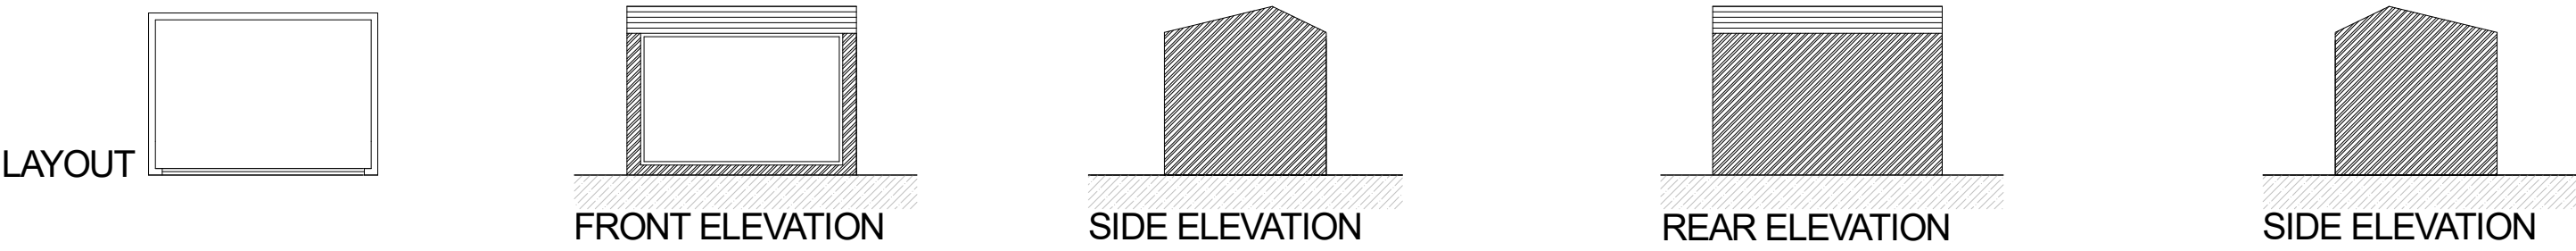

PROPOSED SAUNA

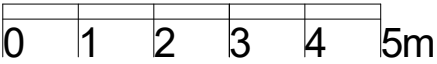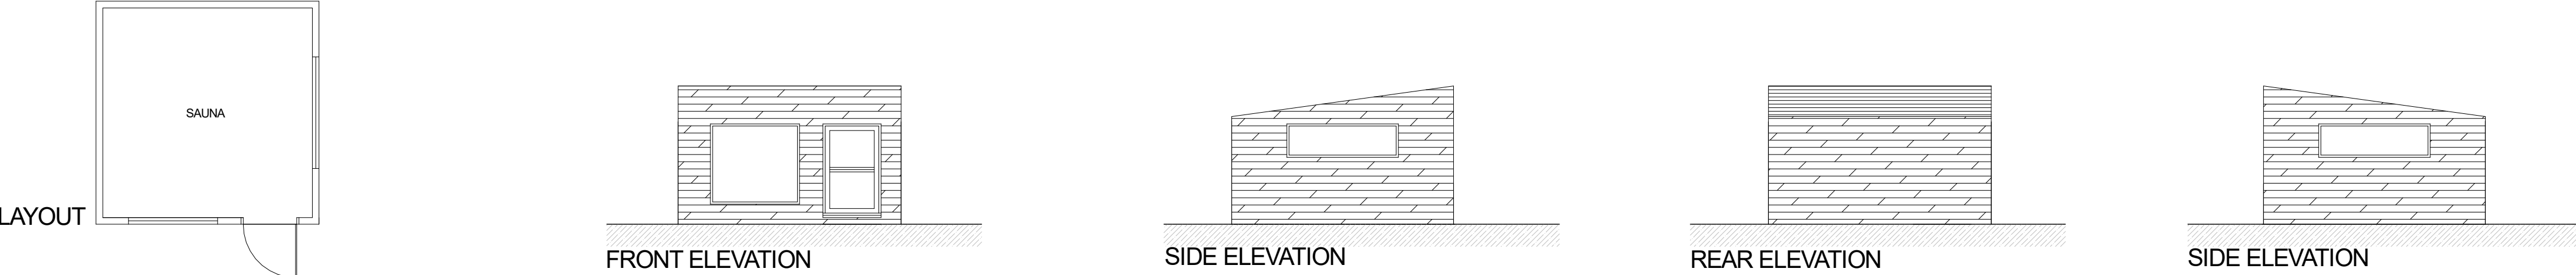

Willis & Co.

Chartered Town Planners
30 The Causeway, Chippenham, Wiltshire, SN15 3DB.
Telephone: 01249 444975 Facsimile: 01249 655556
Email: Willisplan@aol.com

Client; Mr J. Nicholson.
Title; Blackberries Camping Park, Farleigh Rise, Monkton Farleigh.

Plans as proposed.

Scale; 1:100 @A2 **Date;** November 2025 **Drawing no;** JN-JH-04

This drawing is copyright and may not be reproduced, in whole or part, without the express consent of Willis & Co.
Reproduced from the Ordnance Survey map with the permission of the Controller of Her Majesty's Stationery
Office, Licence Number AL 51841A/0001