
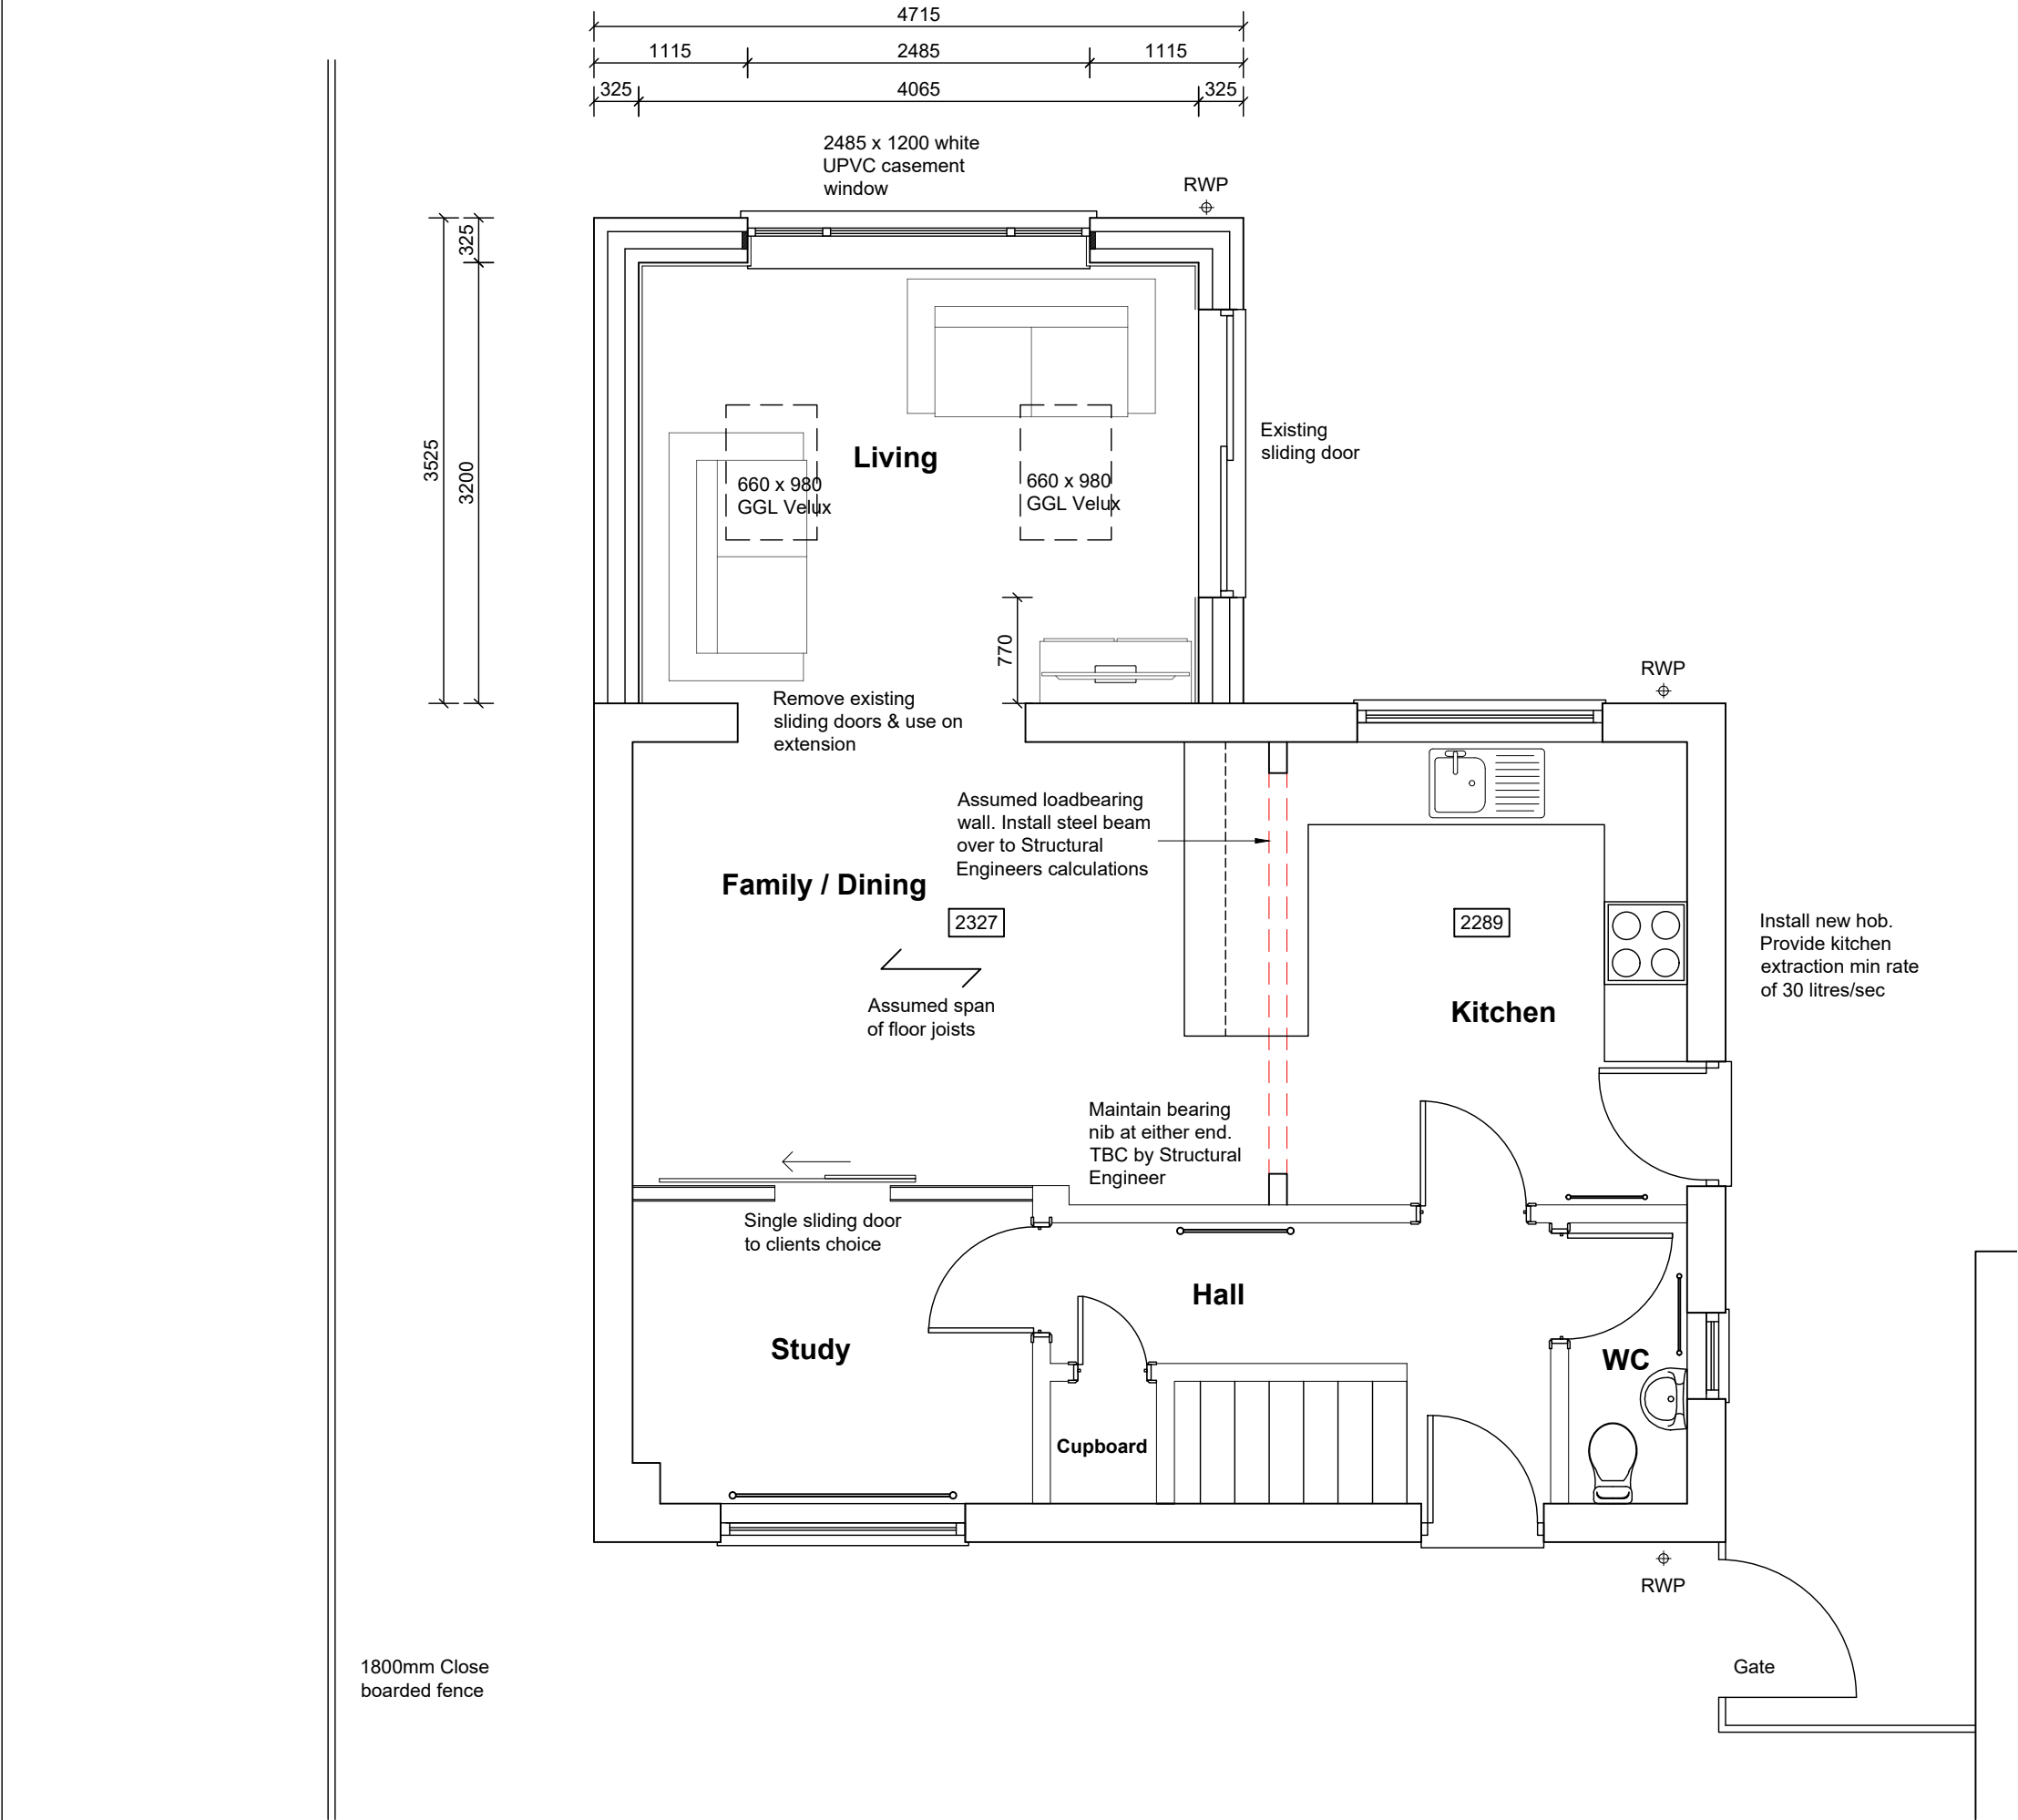


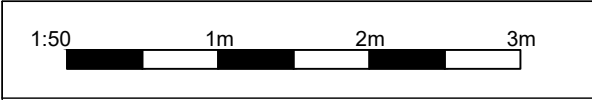

Rev.	Description.	Date.	Initial.
Drawings Produced By:			
 Épure Design Ltd			
Studio 11a Greenway Farm Bath Road Wick BS30 5RL Tel: 01173 258 852 www.epure-design.co.uk			
Client:		Mr S Dawson	
Project:		22 Bridge Avenue, Trowbridge, Wilts, BA14 9SF	
Drawing Title:		Proposed Ground Floor	
Scale:	1:50	Date:	Oct 25
Drawn:	MF	Checked:	LB
Revision:	-		
Drawing No:	1402 / PL / 04		