


NOTES

1. THIS DRAWING IS THE COPYRIGHT OF THE CONSULTANT AND MUST NOT BE USED OR REPRODUCED WITHOUT THEIR PERMISSION.



EXISTING FRONT (NORTH) ELEVATION
(SCALE 1:50)

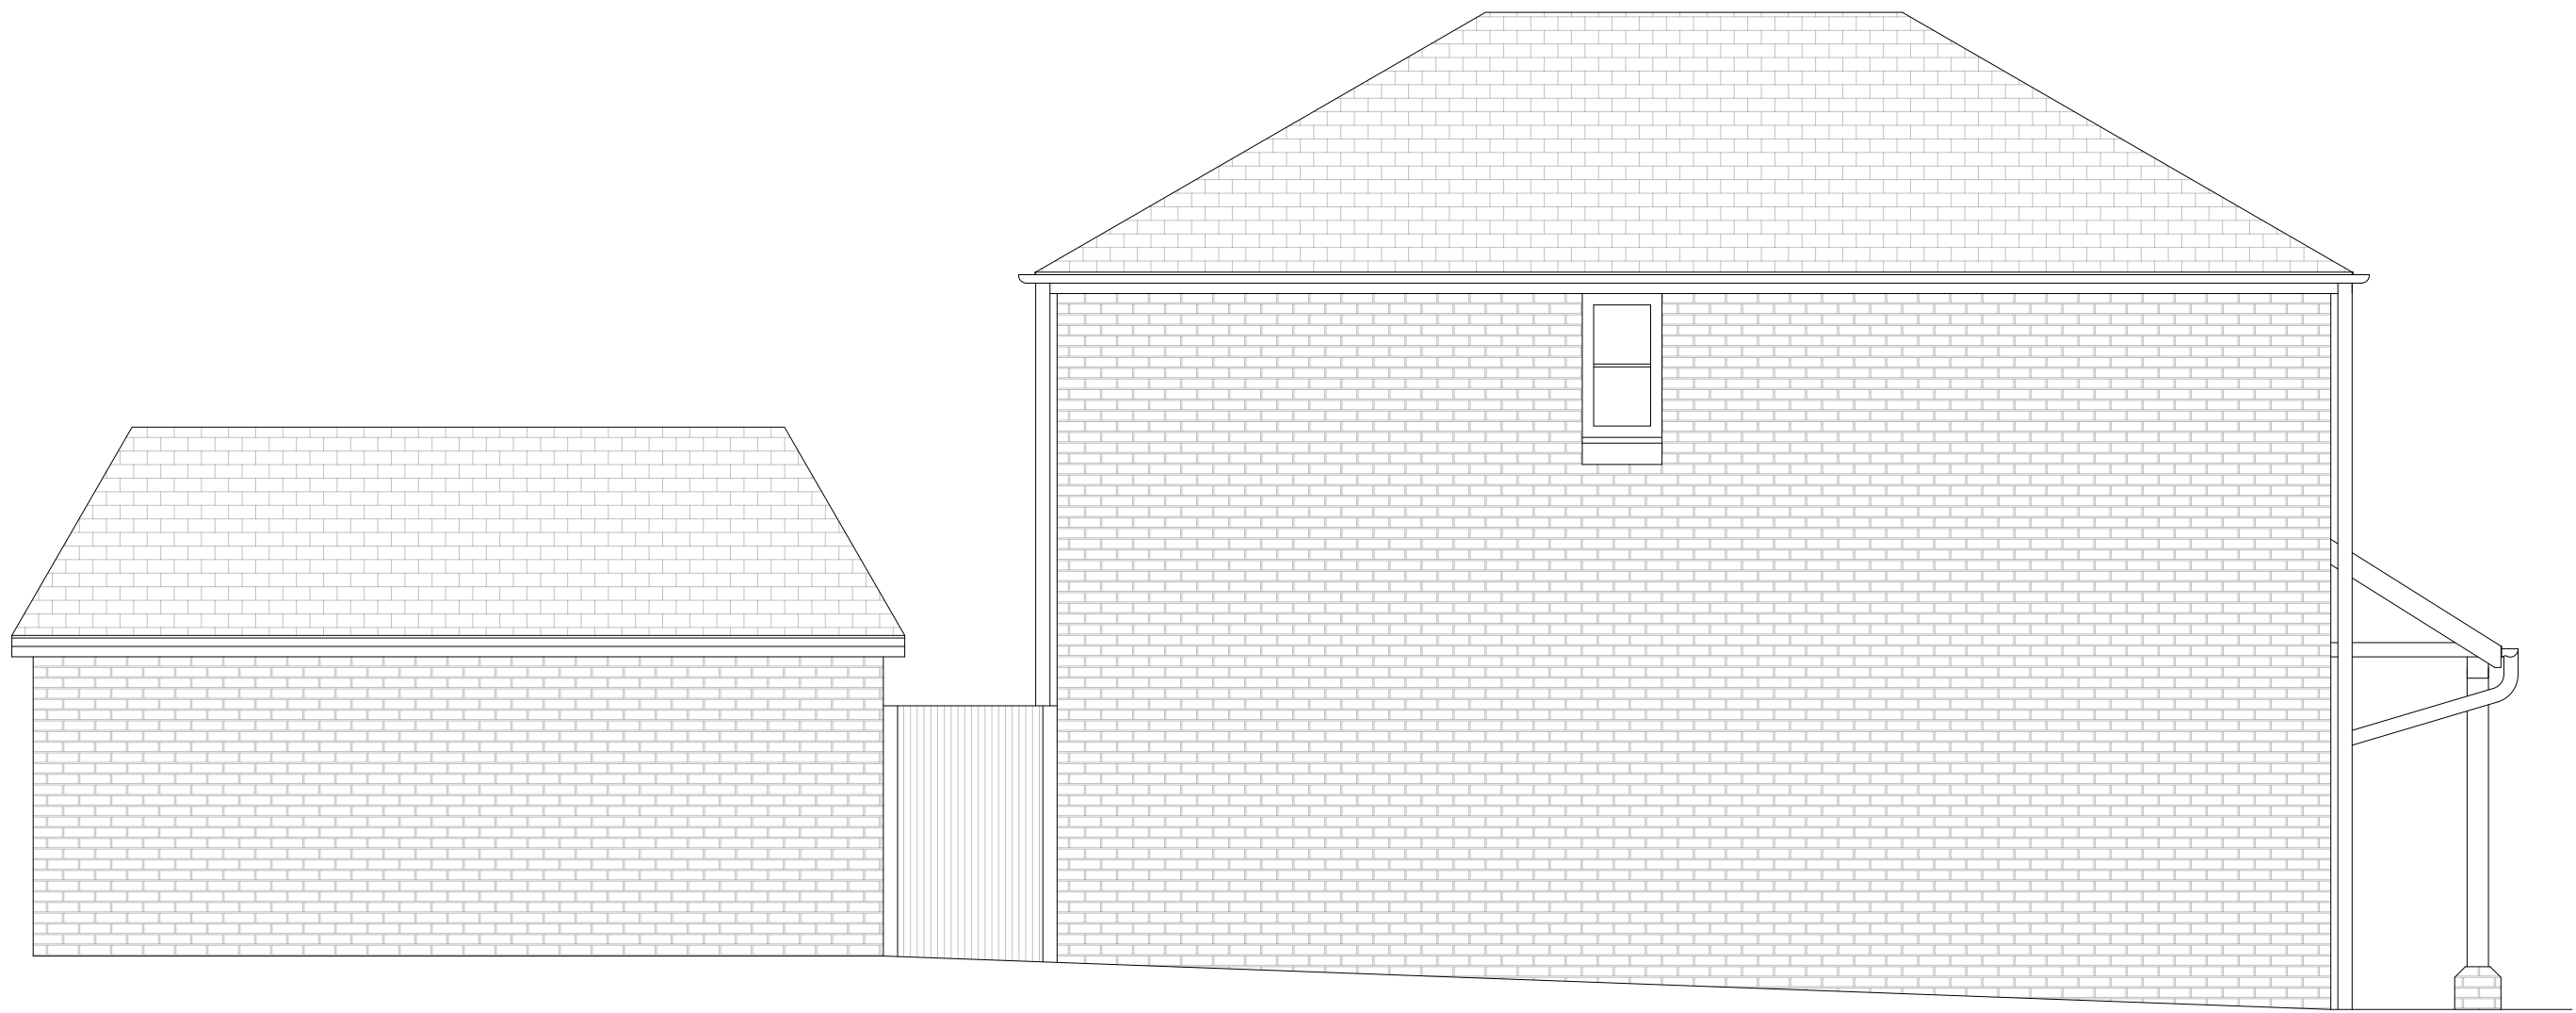


EXISTING SIDE (EAST) ELEVATION
(SCALE 1:50)



EXISTING REAR (SOUTH) ELEVATION
(SCALE 1:50)



PROPOSED FRONT (NORTH) ELEVATION
(SCALE 1:50)

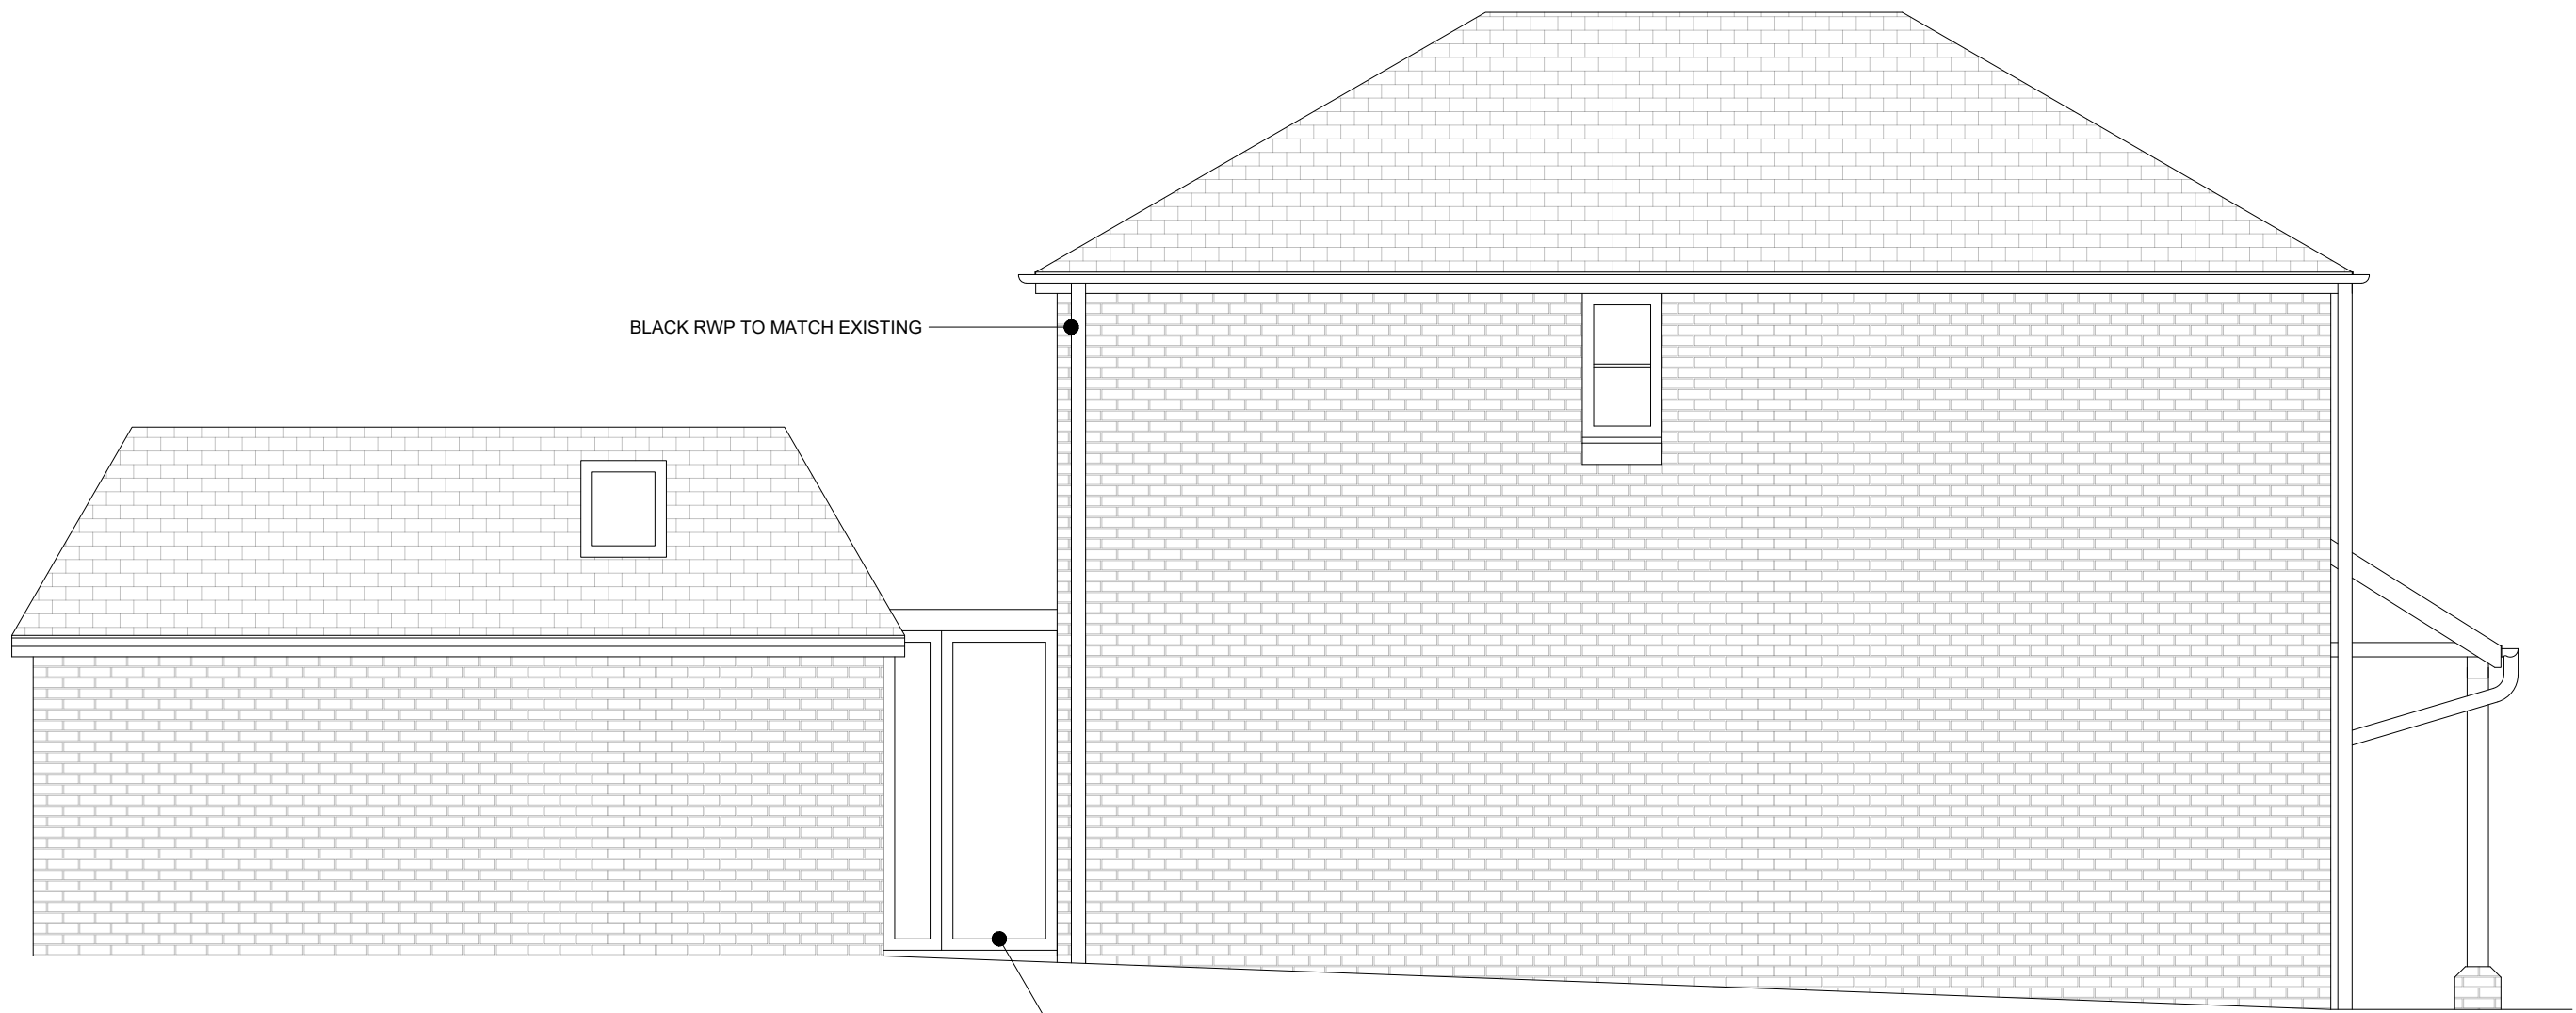

PROPOSED SIDE (EAST) ELEVATION
(SCALE 1:50)



PROPOSED REAR (SOUTH) ELEVATION
(SCALE 1:50)

BLACK RWP TO MATCH EXISTING

WHITE UPVC WINDOWS & DOORS TO MATCH EXISTING

BLACK RWP TO MATCH EXISTING

WHITE UPVC BI-FOLD DOORS

BRICKWORK TO MATCH EXISTING

0 0.5 1 1.5 2 2.5m

SCALE 1:50

SUBJECT TO
PLANNING APPROVAL

P1	INITIAL ISSUE		01/12/2025
REV			DATE
CLIENT			
MRS LAURA CROSSLAND			
PROJECT			
14 BEAKER WAY, SALISBURY			
TITLE			
ELEVATIONS			
		Building Design Engineers	
Telephone:		[REDACTED]	
Email:		jpalmer@2psdesign.co.uk	
Website:		www.2psdesign.co.uk	
SCALE	DATE	DWG NO	REV
1:50@A1	DEC '25	00635/02	P1
DRAWN	CHKD		
JP	KP		