
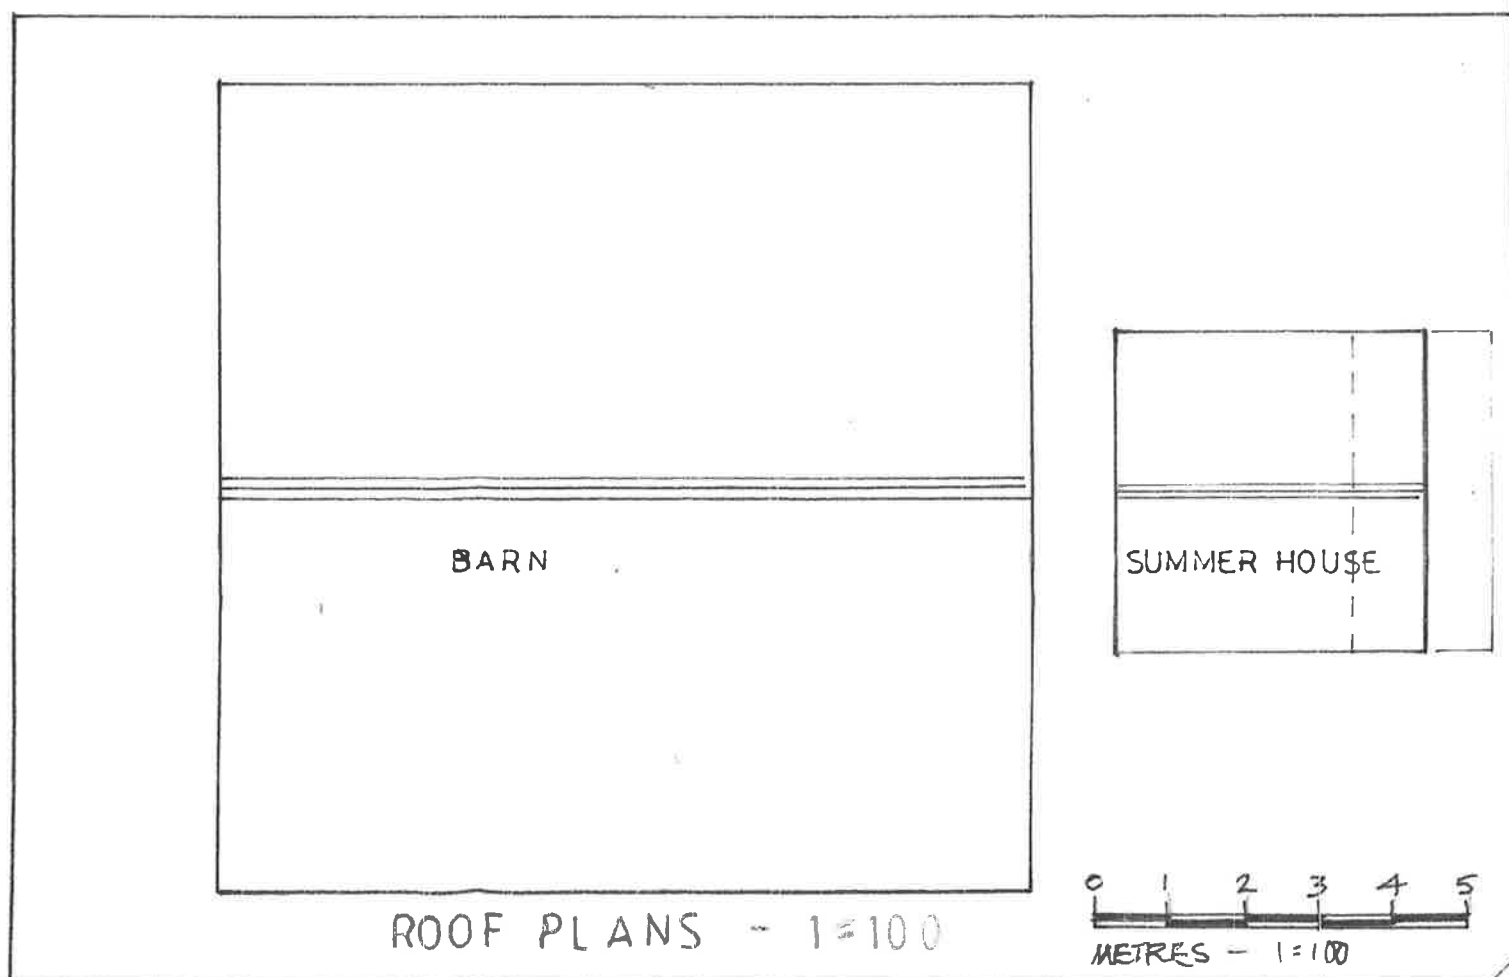
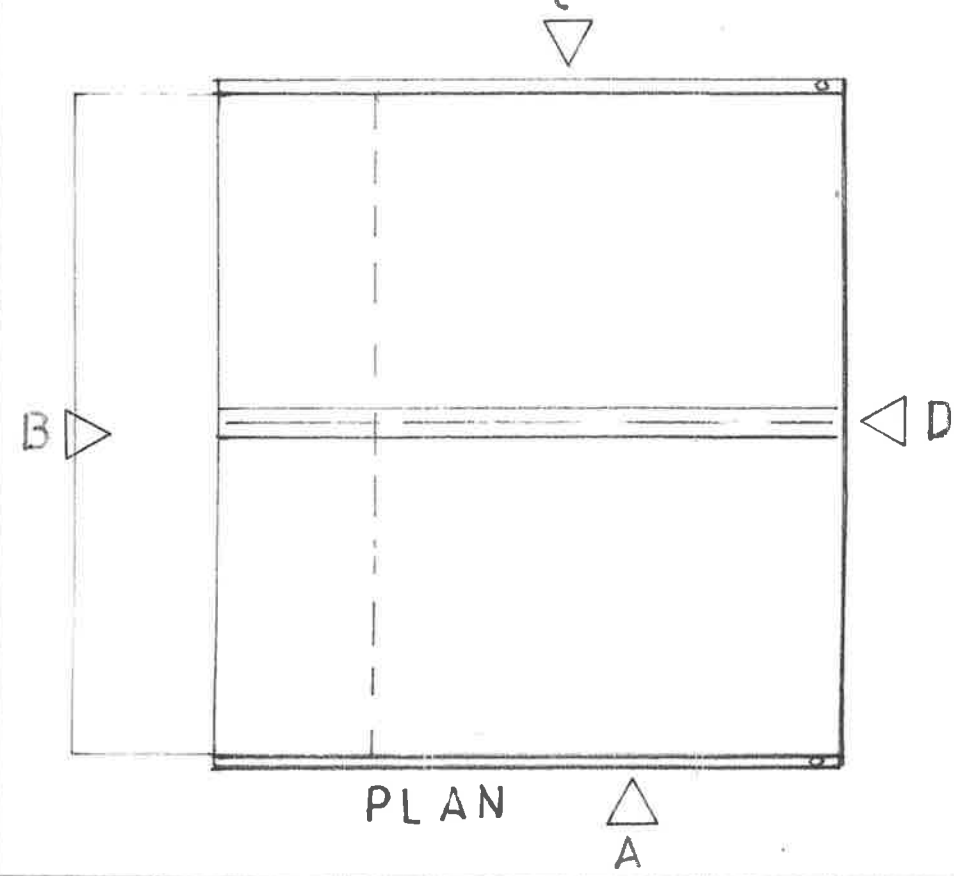
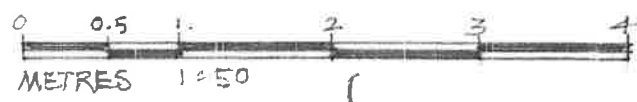


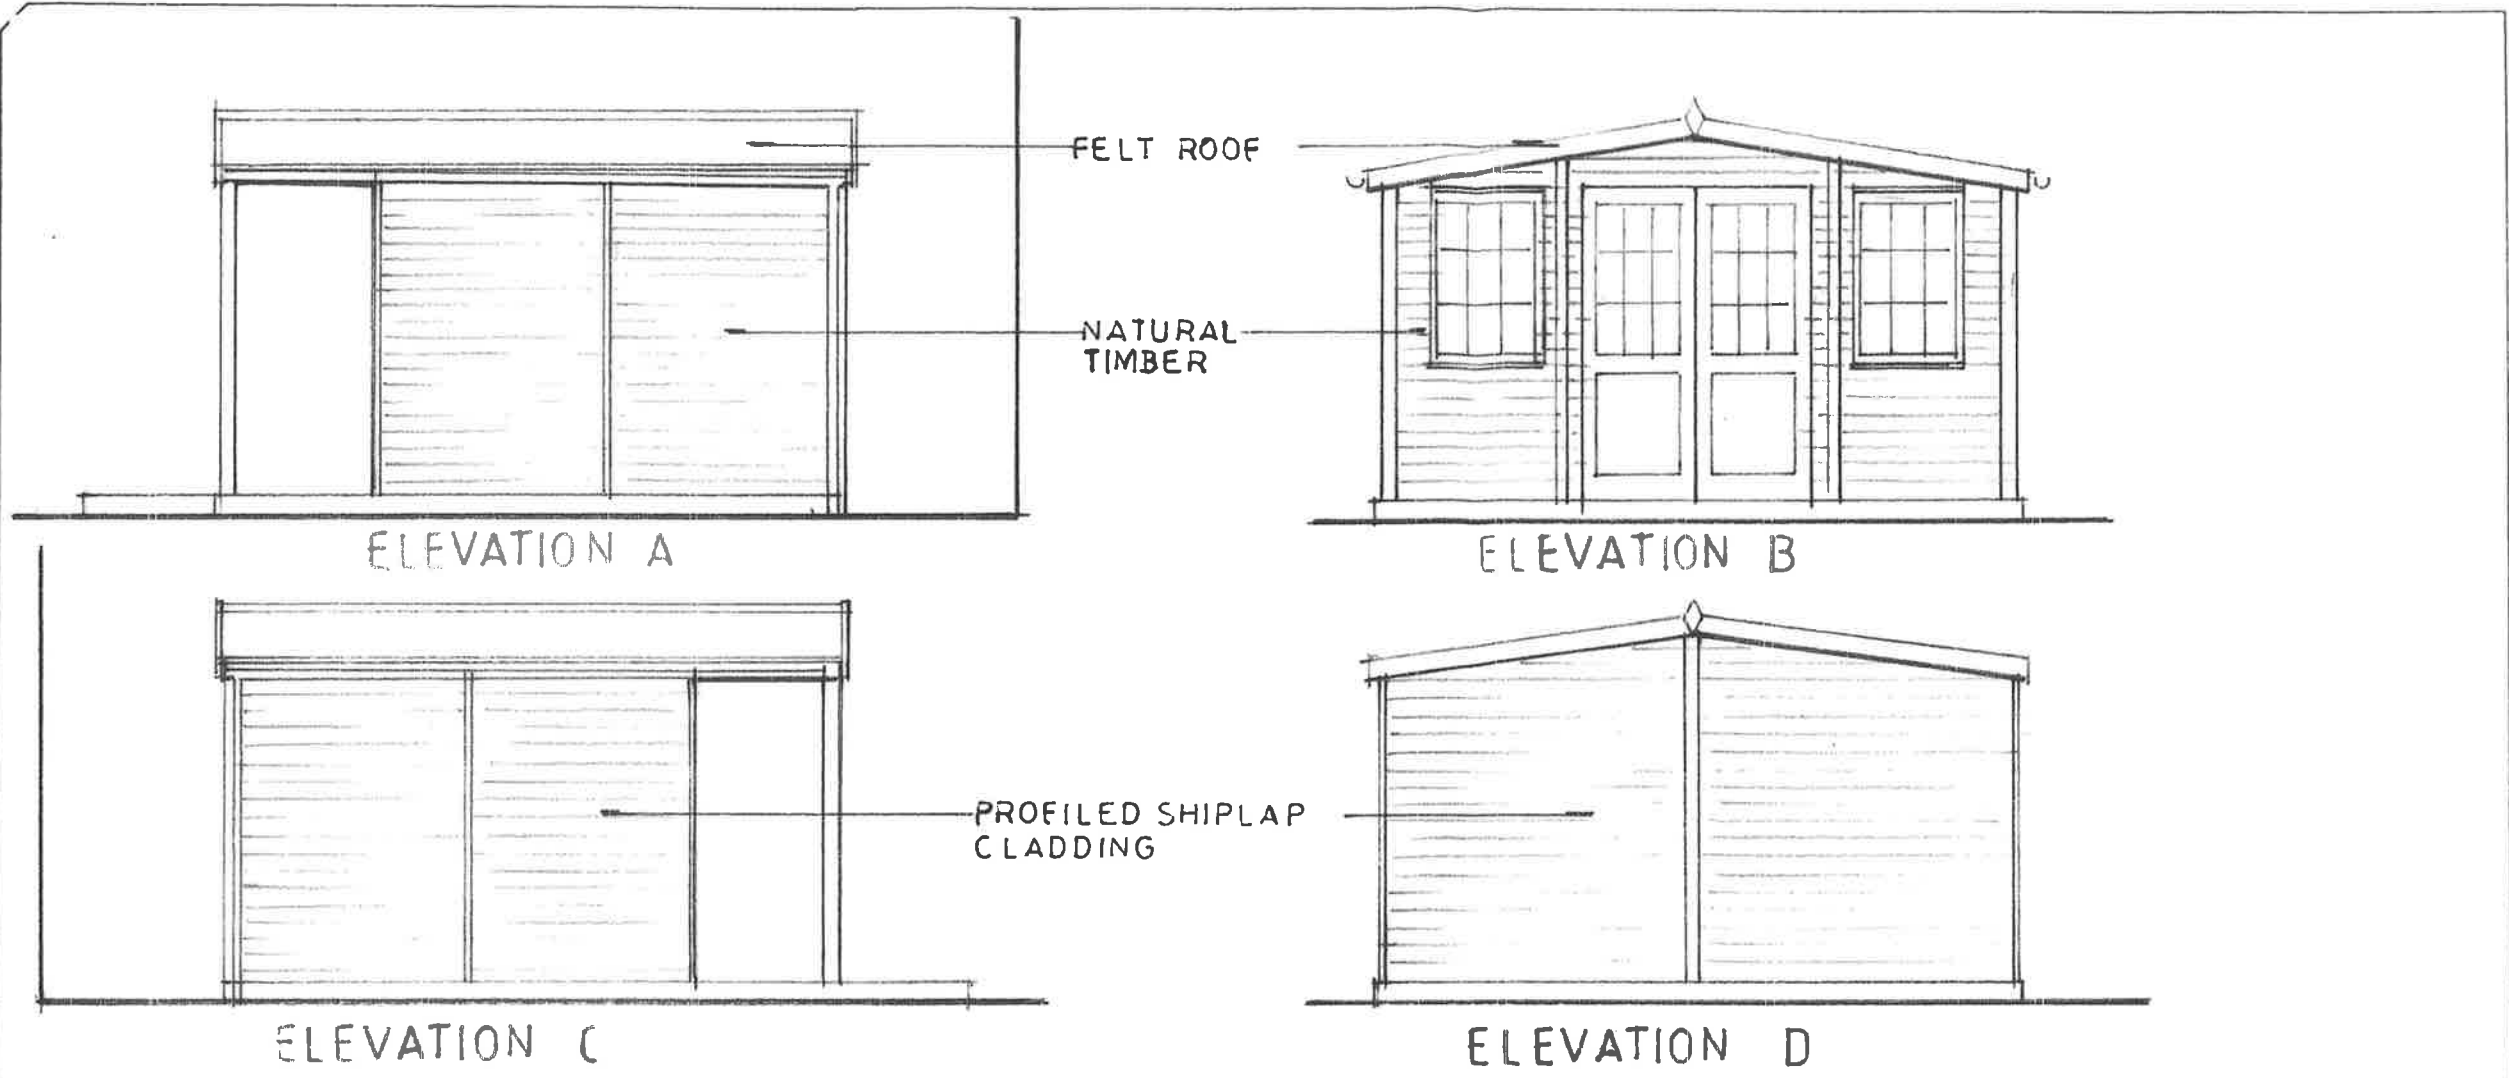

NOTES

CODE	DESCRIPTION	BY	DATE
REVISIONS			

CLIENT

PROJECT STABLES IN DOCTORS HILL - SUMMERHOUSE

TITLE PLANS AND ELEVATIONS

ALL DIMENSIONS TO BE CHECKED ON SITE
7. AND C. TO BE NOTIFIED OF SUSPECTED OMISSIONS OR DISCREPANCIES
THIS DRAWING AND ITS CONTENTS ARE COPYRIGHT OF F. AND C.

FARRELL & COMPANY

10 PULTENEY GARDENS BATH BA2 4HG
TEL: 01225 334888 FAX: 01225 335666

SCALE 1:50, 1:100 (AS)	DRAWING No
DATE 25 DEC 25	2530-2
DRAWN BY W.H.F.	
JOB REF:	
CLIENT'S APPROVAL	REVISION
DATE	