



Do not rely on Scaled Dimensions - work to figured dimensions only. If in doubt - ASK.
All dimensions to be checked on site by contractor. Work to existing building features where appropriate. Any OS copyright data on this drawing is reproduced under license.

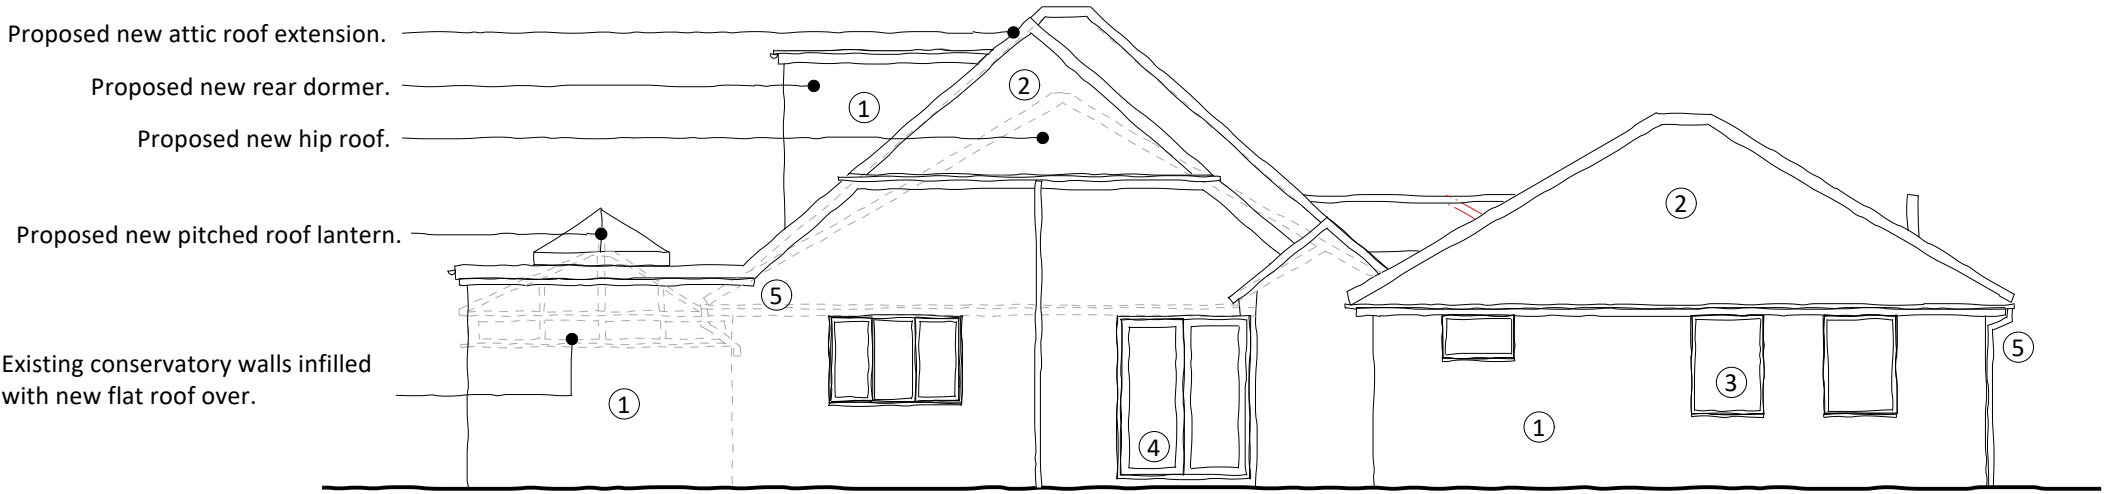

1:100 Proposed SW Elevation

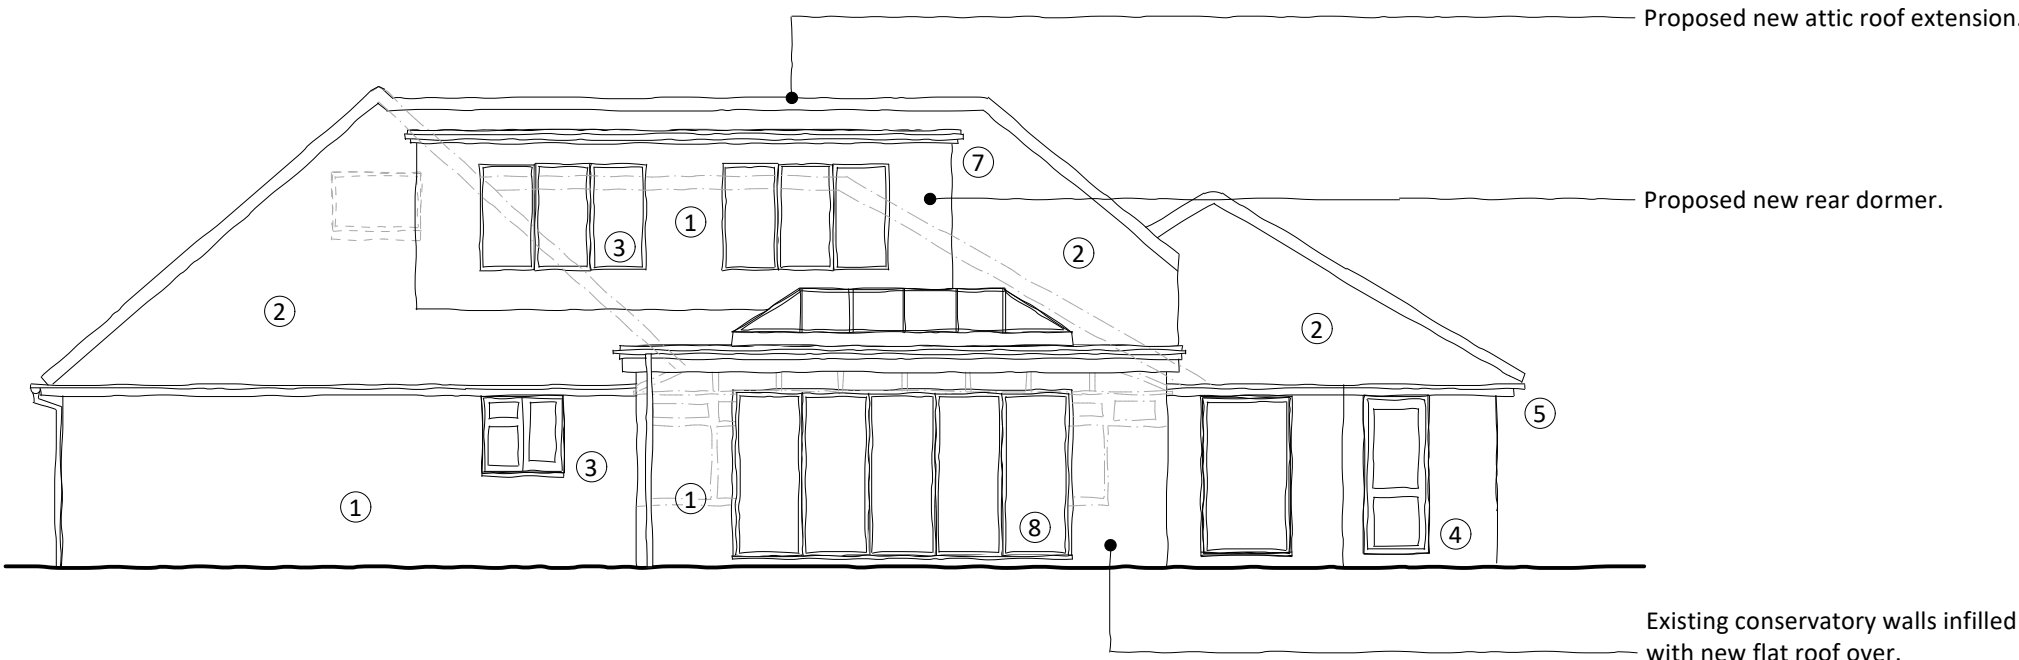

1:100 Proposed NW Elevation



Material key :

- ① Render
- ② Tile roof
- ③ PVC windows
- ④ PVC doors
- ⑤ PVC gutters
- ⑥ Velux Rooflight
- ⑦ Single ply roof
- ⑧ Aluminium doors

Project Title

Roof extension

Address

83 The Down, Trowbridge.

Client

Jake Marles

Sheet Title

Proposed Elevations

Scale

1:100 @ A3

Drawn By

SW

Date

15/12/2025

Project ID.

Stage.

Sheet No.

Revision.

83TD - PL-05A-

Status

PLANNING

Stage Key.

EX - Existing
SK - Sketch
PL - Planning
WD - Working Drawings
BR - Building Regulations
TN - Tender
CN - Construction
AB - As Built

File Name

83 - GA Drawings A.vwx