


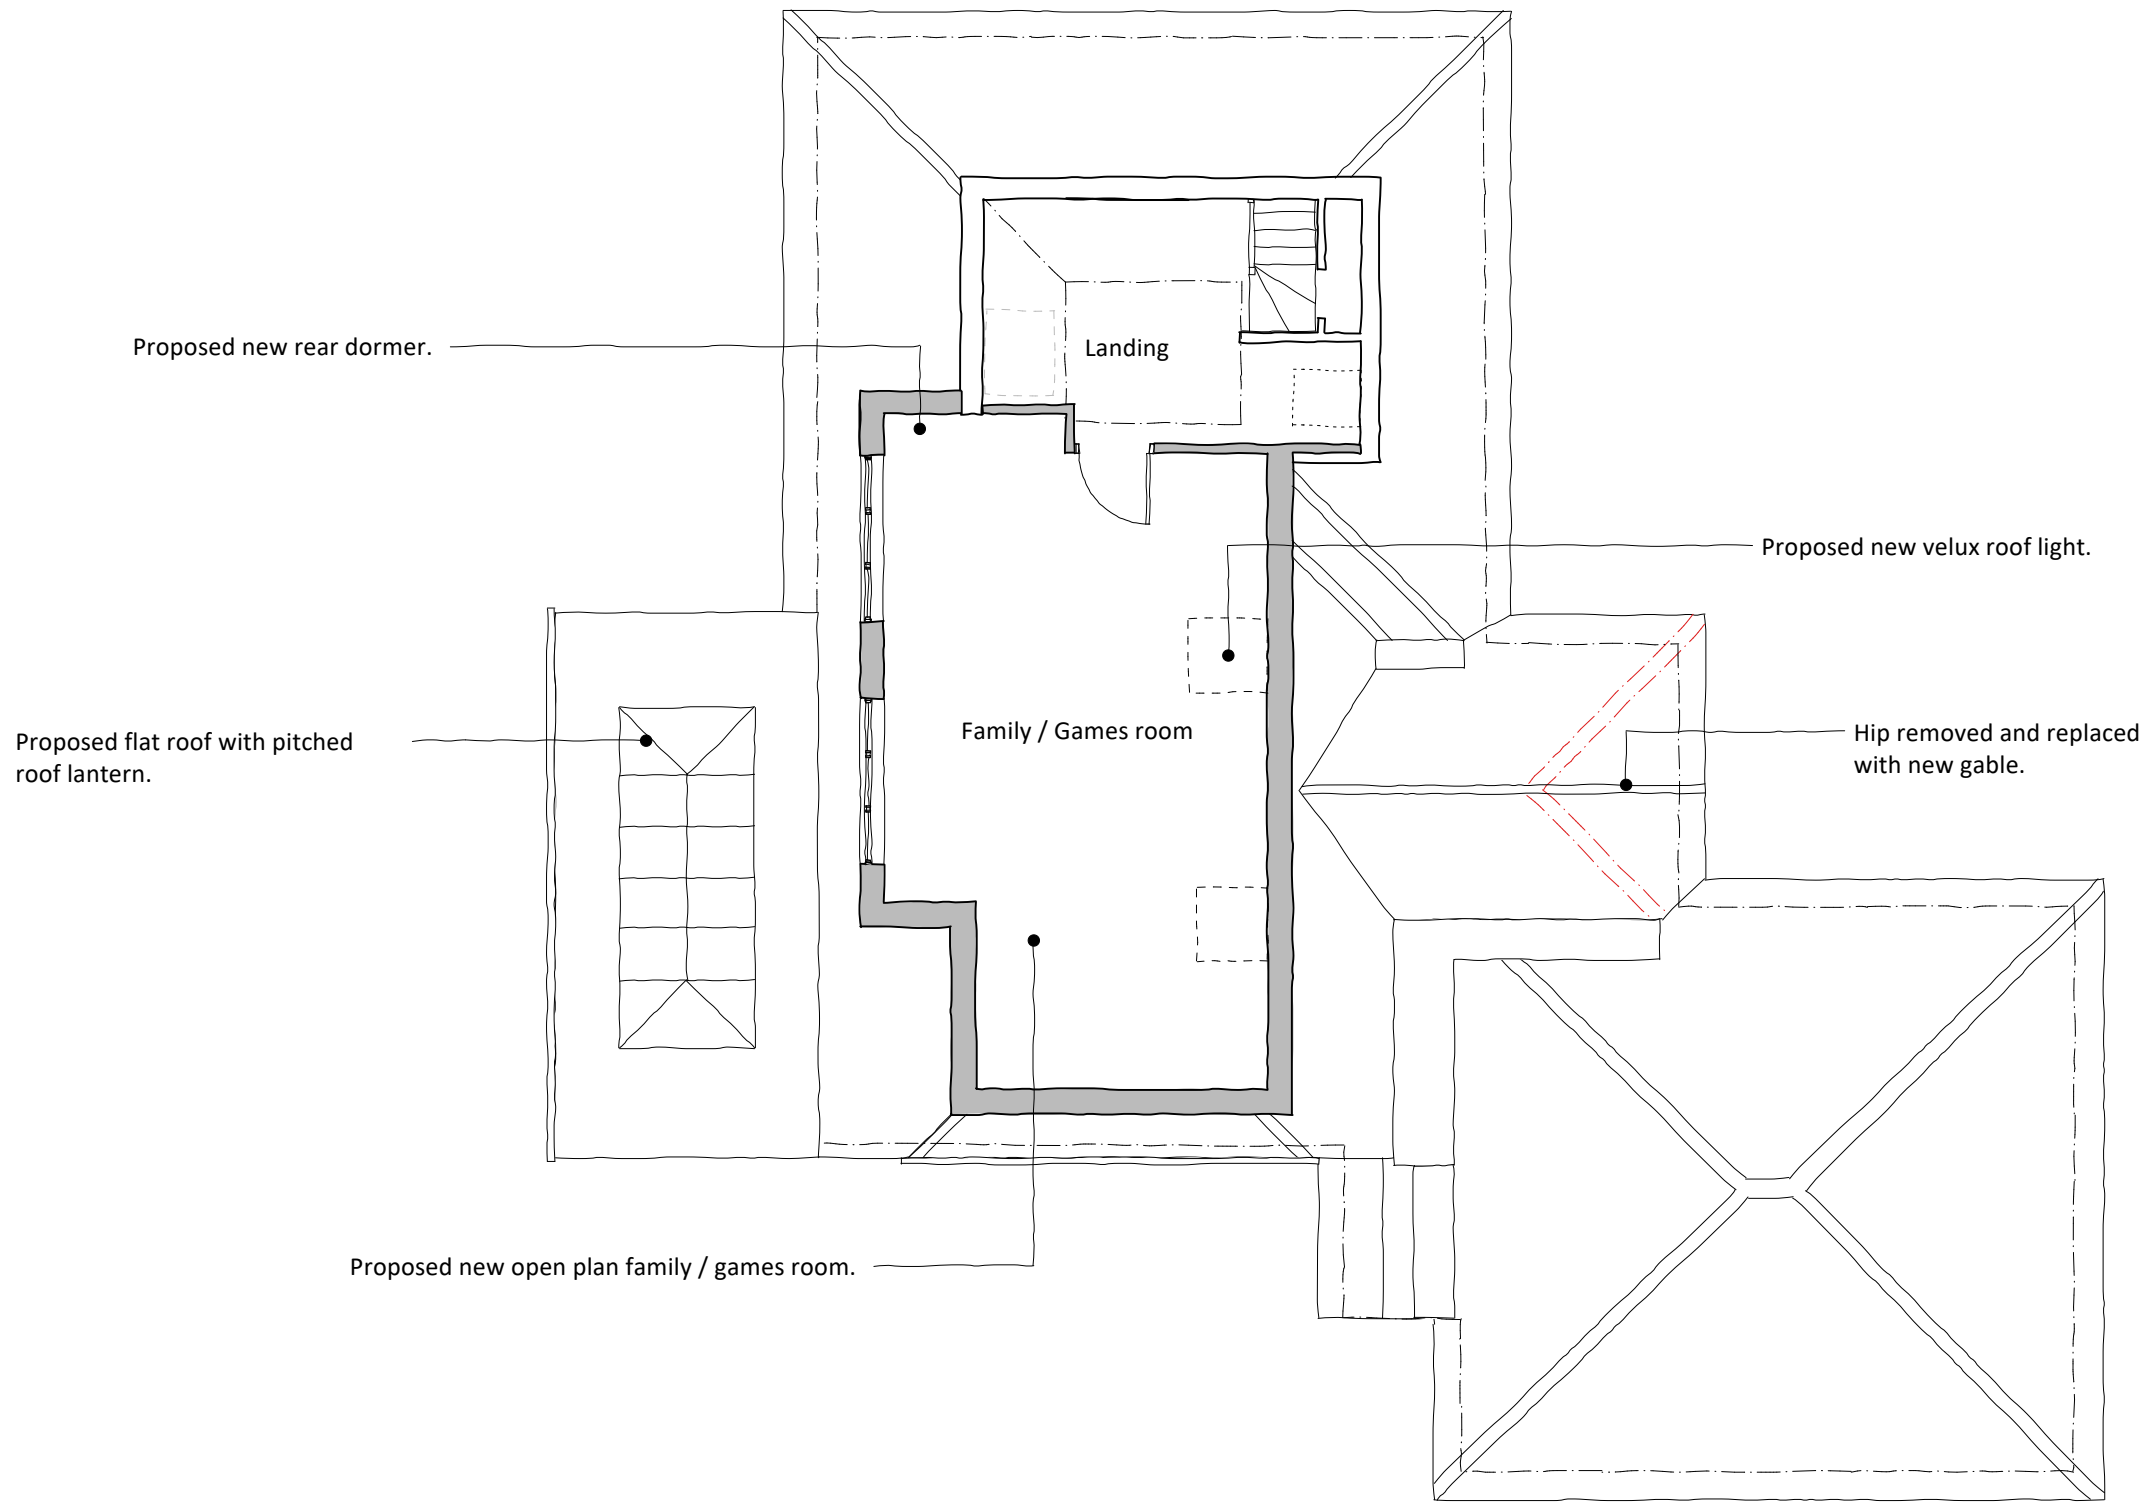

1:100 Proposed FF plan



Do not rely on Scaled Dimensions - work to figured dimensions only. If in doubt - ASK.
All dimensions to be checked on site by contractor. Work to existing building features where appropriate. Any OS copyright data on this drawing is reproduced under license.

Date	No.	Revision Notes
------	-----	----------------

Project Title

Roof extension

Address

83 The Down, Trowbridge.

Client

Jake Marles

Sheet Title

Proposed FF plan

Scale	Drawn By	Date
-------	----------	------

1:100 @ A3	SW	15/12/2025
------------	----	------------

Project ID.	Stage.	Sheet No.	Revision.
-------------	--------	-----------	-----------

83TD - PL-03A-

Status	Stage Key.
--------	------------

PLANNING

File Name

83 - GA Drawings A.vwx

EX - Existing

SK - Sketch

PL - Planning

WD - Working Drawings

BR - Building Regulations

TN - Tender

CN - Construction

AB - As Built