



Do not rely on Scaled Dimensions - work to figured dimensions only. If in doubt - ASK.
All dimensions to be checked on site by contractor. Work to existing building features where appropriate. Any OS copyright data on this drawing is reproduced under license.

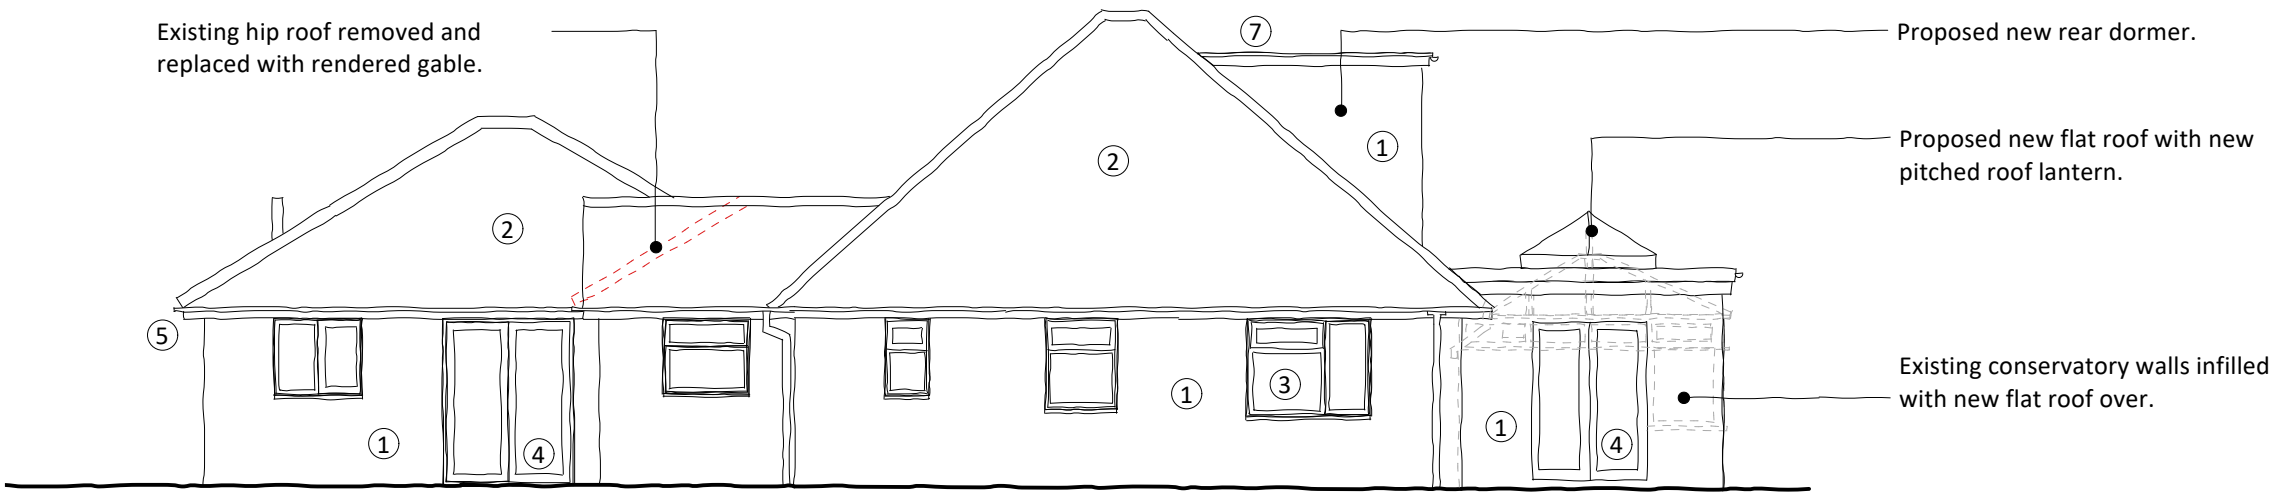

1:100 Proposed NE Elevation

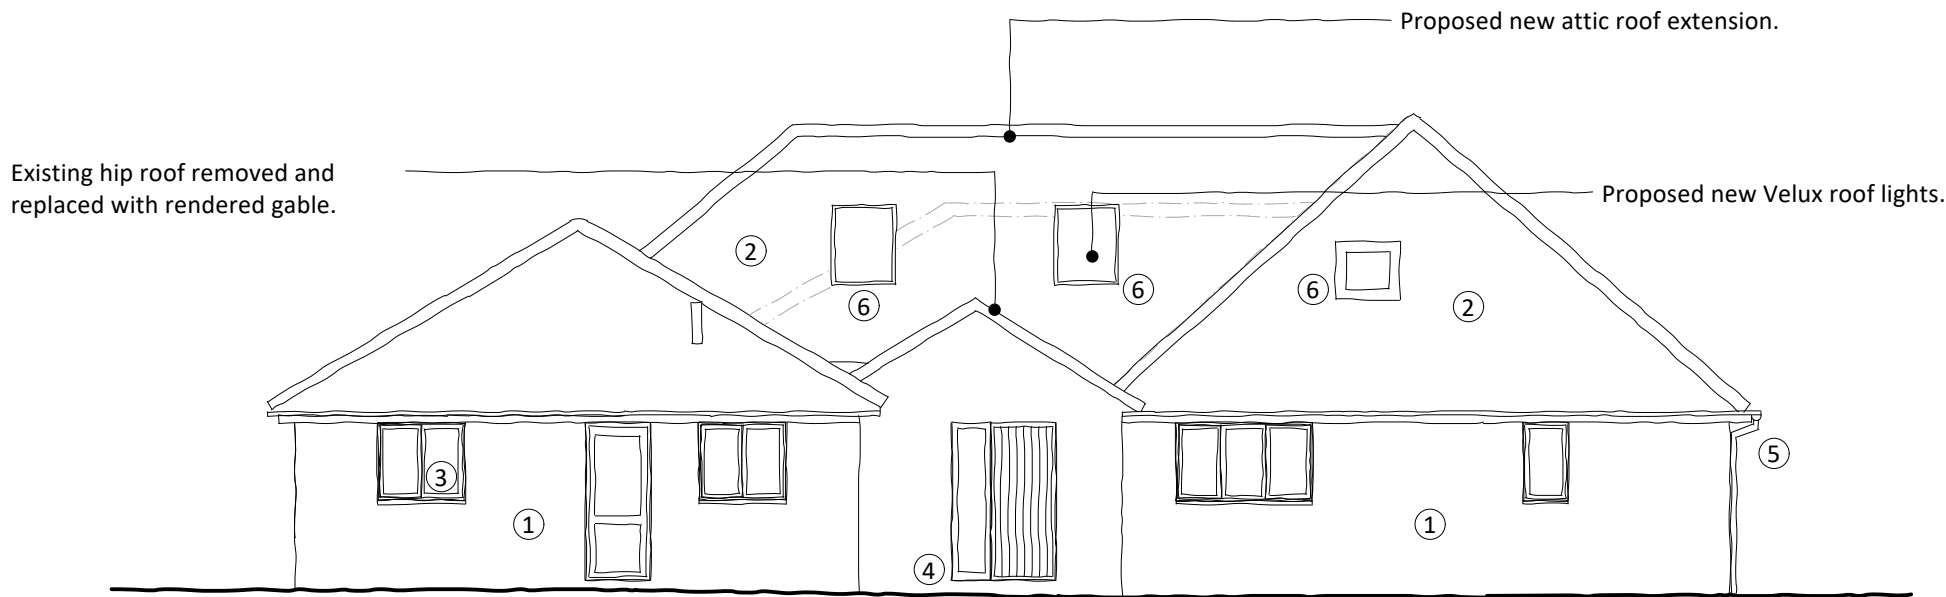

1:100 Proposed SE Elevation

1:100

0 1 2 3 4 5 m

Material key :

- ① Render
- ② Tile roof
- ③ PVC windows
- ④ PVC doors
- ⑤ PVC gutters
- ⑥ Velux Rooflight
- ⑦ Single ply roof
- ⑧ Aluminium doors

Project Title
Roof extension

Address
83 The Down, Trowbridge.

Client
Jake Marles

Sheet Title
Proposed Elevations

Scale 1:100 @ A3	Drawn By SW	Date 15/12/2025
---------------------	----------------	--------------------

Project ID.	Stage.	Sheet No.	Revision.
83TD - PL-04A-			

Status
PLANNING

File Name
83 - GA Drawings A.vwx

Stage Key.

- EX - Existing
- SK - Sketch
- PL - Planning
- WD - Working Drawings
- BR - Building Regulations
- TN - Tender
- CN - Construction
- AB - As Built