



SCALE 1:100 @ A2

KEY

- 1840 Tithe map
- 1880 map
- 1984

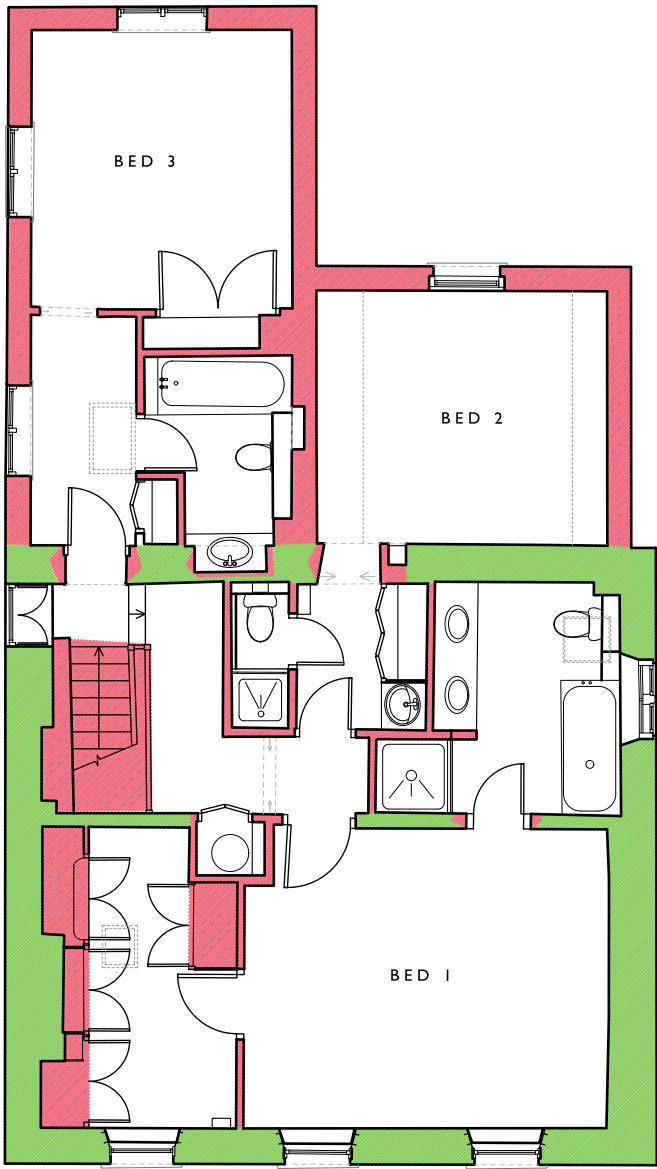


FIRST FLOOR

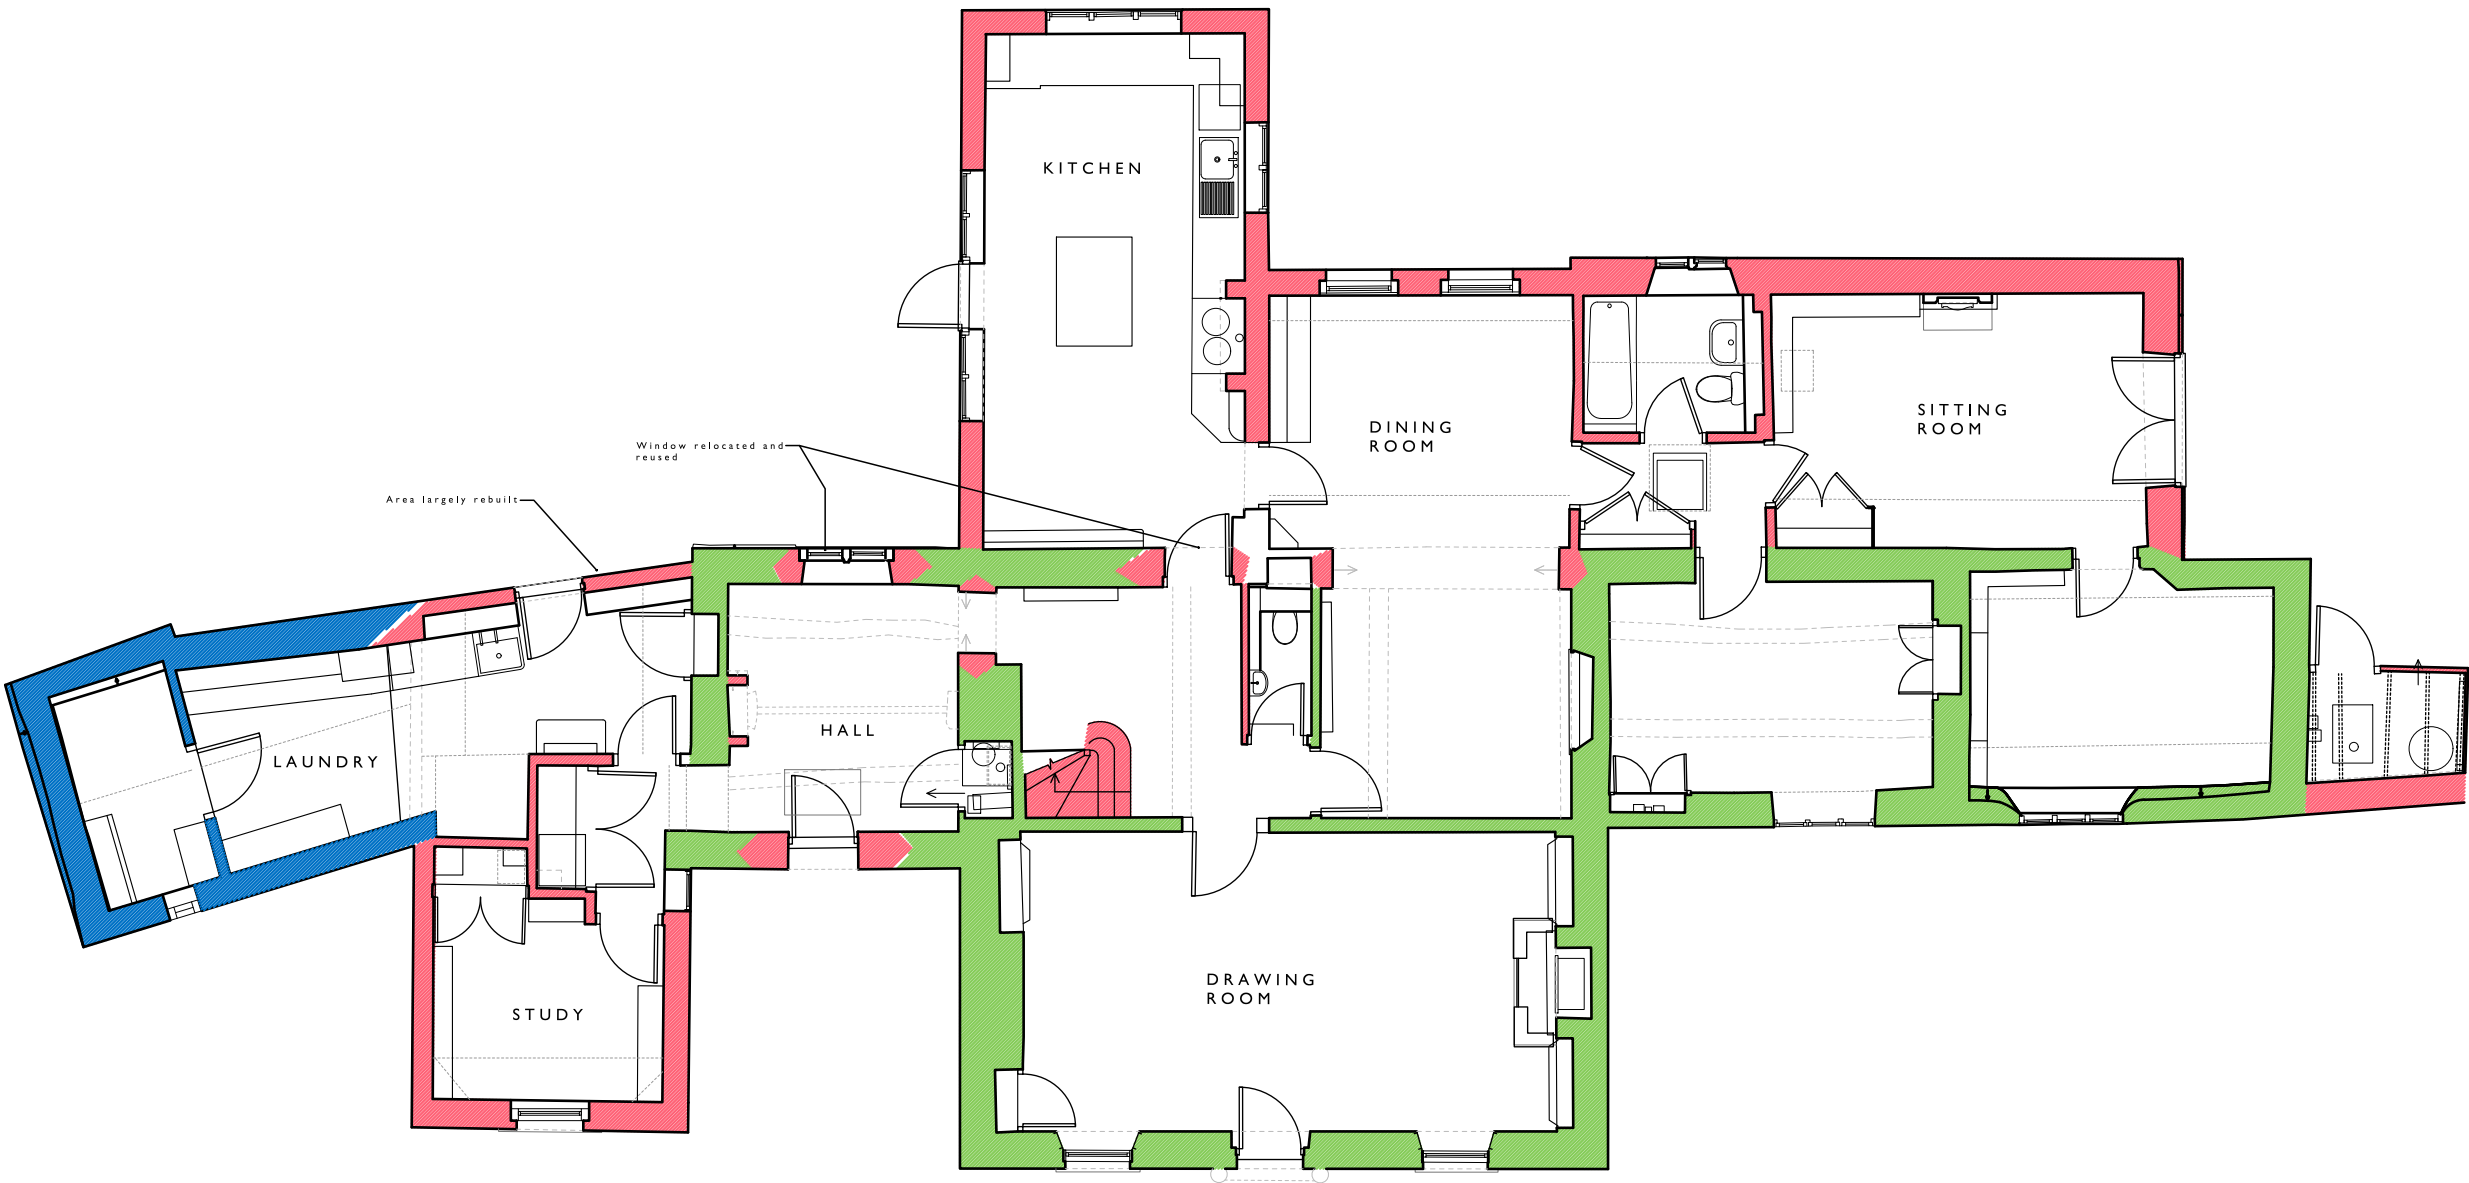

GROUND FLOOR

|                                |     |      |               |             |
|--------------------------------|-----|------|---------------|-------------|
| Rev.                           | CG  | GH   | 21.10.25      | First Issue |
| DR.                            | CH. | Date | Notes         |             |
| PROJECT THE GLEN               |     |      |               |             |
| DRAWING HISTORIC PHASING PLANS |     |      |               |             |
| DRAWING No. 4416_04            |     |      |               |             |
| SCALE: 1:100 @ A2              |     |      | DATE: OCT '25 |             |
| 1:200 @ A4                     |     |      |               |             |

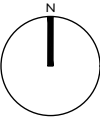

Ilewellyn  
harker  
lowe