



SCALE 1:100 @ A2

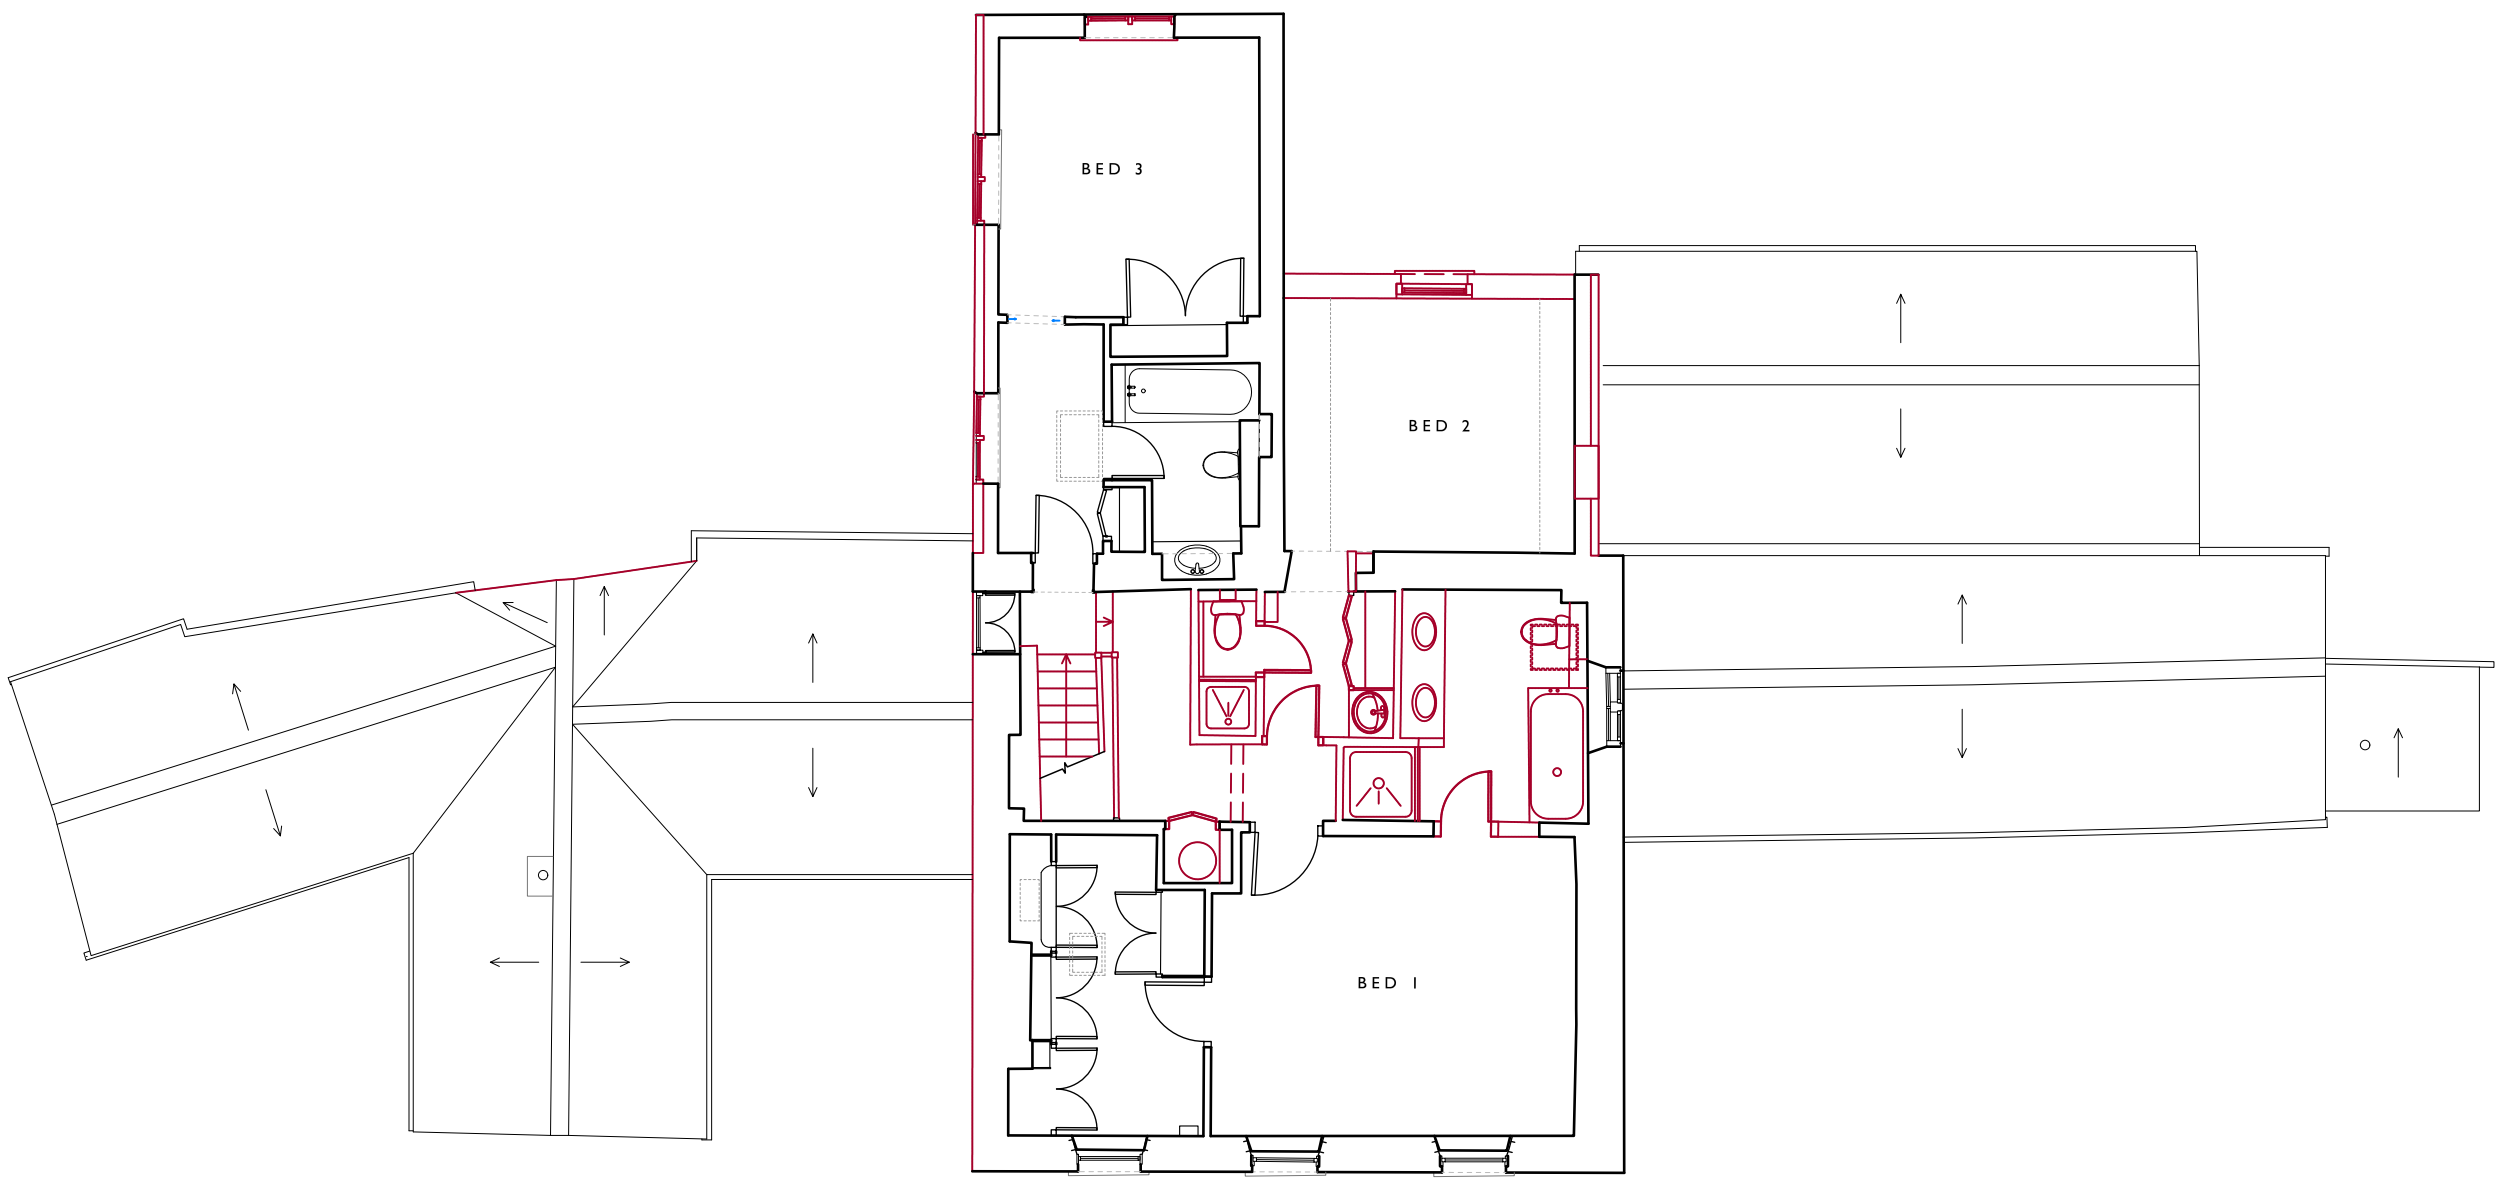


FIRST FLOOR

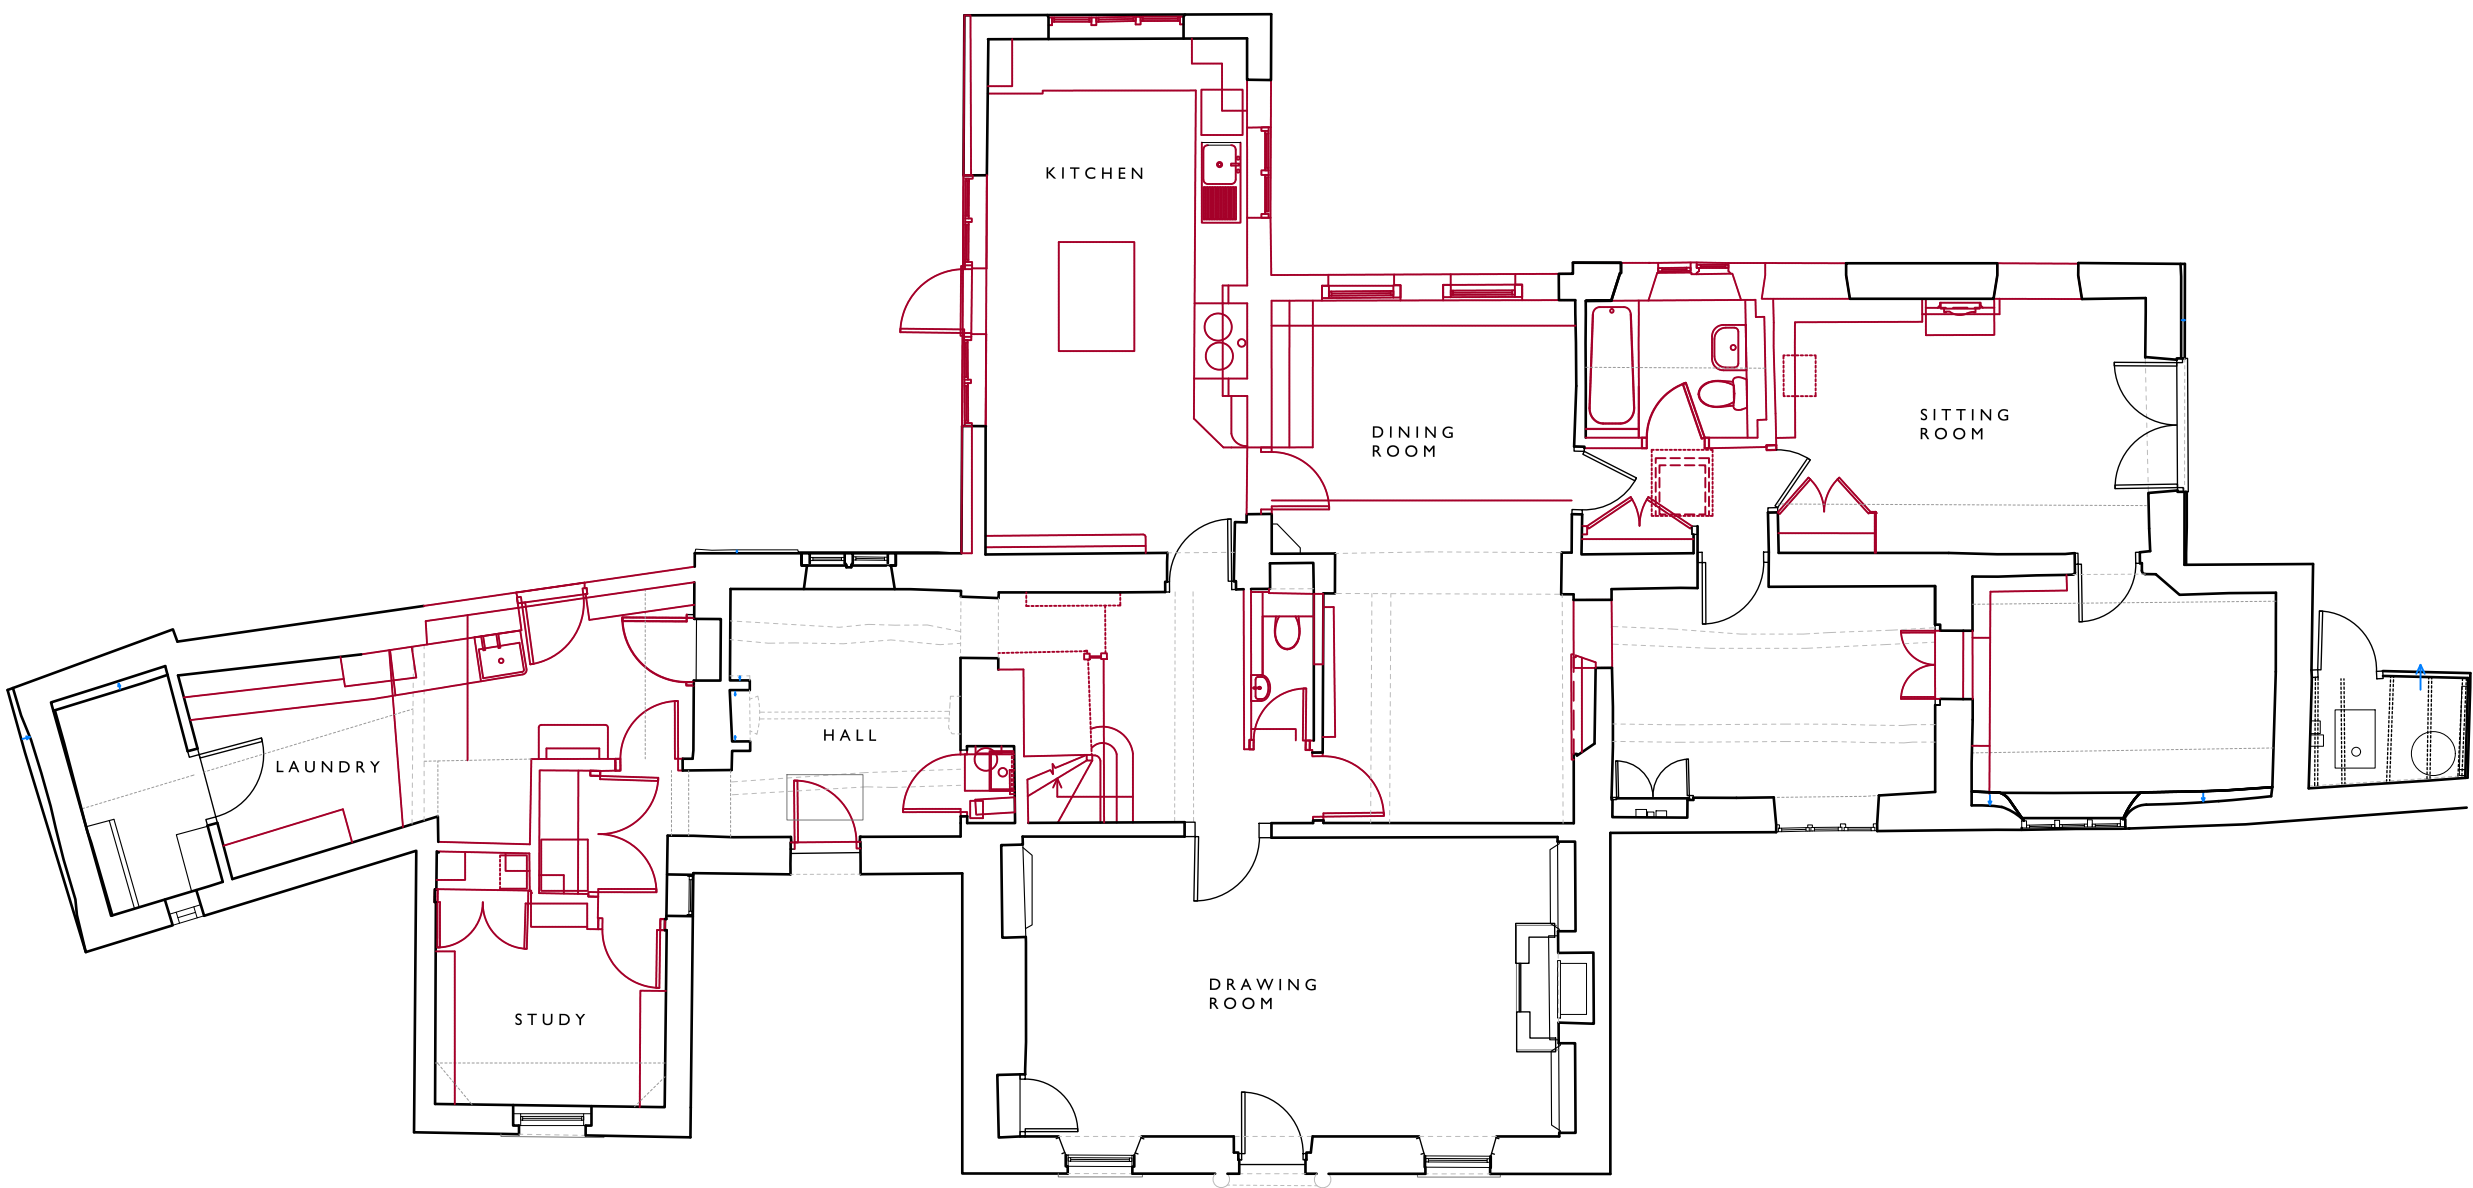

GROUND FLOOR

A	CG	NL	22.12.25	Updated
	CG	NL	10.11.25	First Issue
	Rev.	DR.	CH.	Date
PROJECT		THE GLEN		
DRAWING		DEMOLITION PLANS		
DRAWING No.		4416_012 A		
SCALE:		1:100 @ A2	DATE:	SEPT '25
		1:200 @ A4		

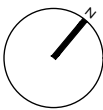

llewellyn
harker
lowe