



SCALE 1:100 @ A2

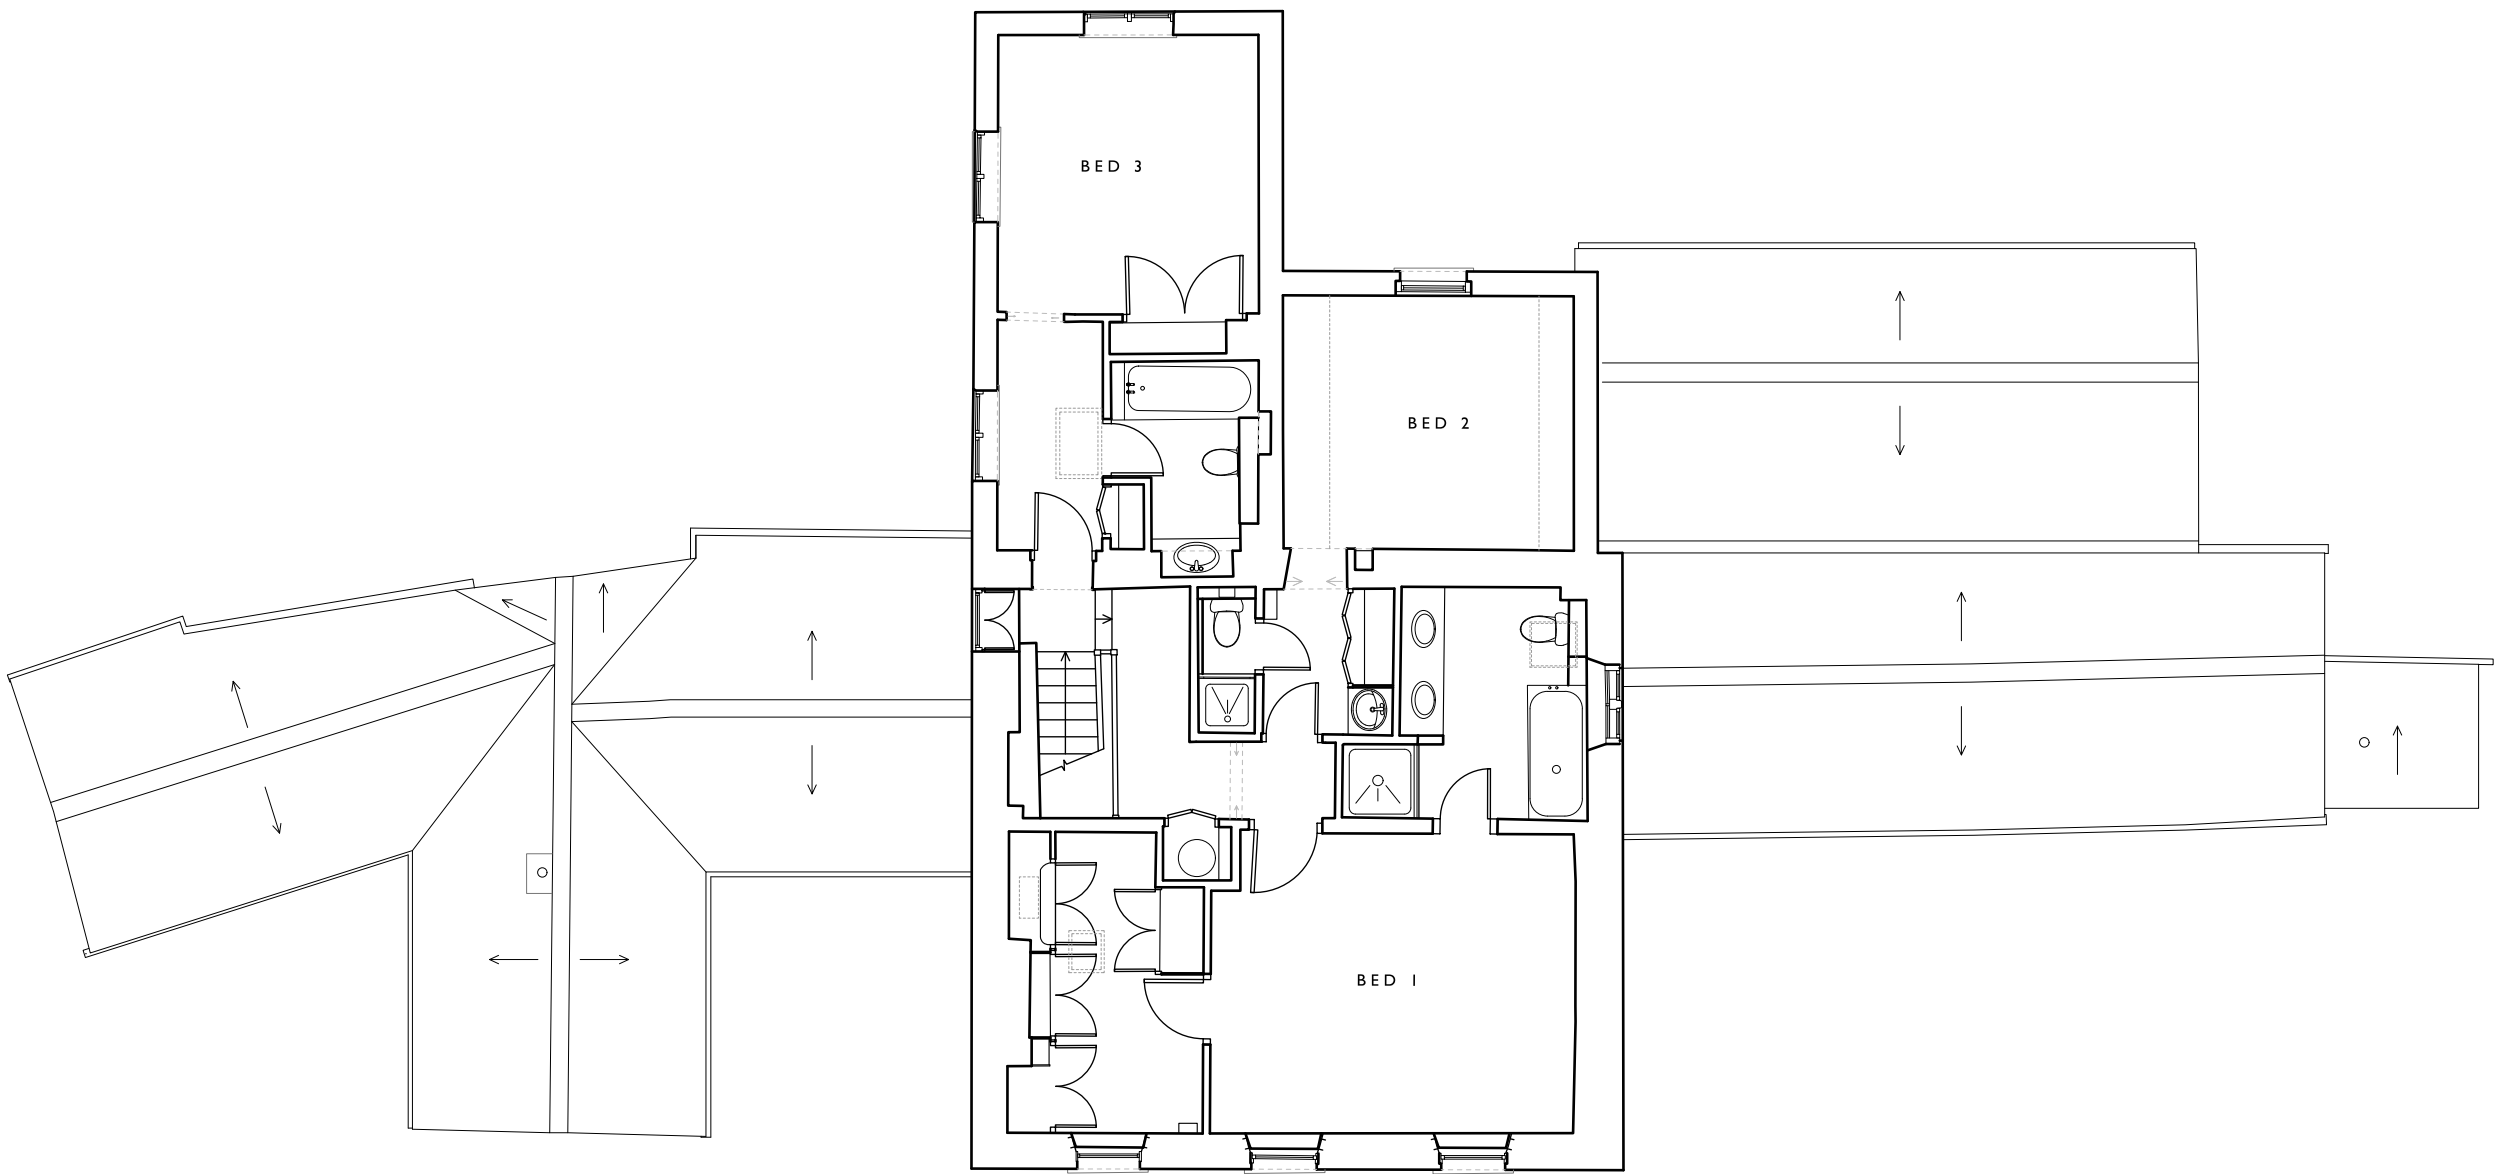


FIRST FLOOR

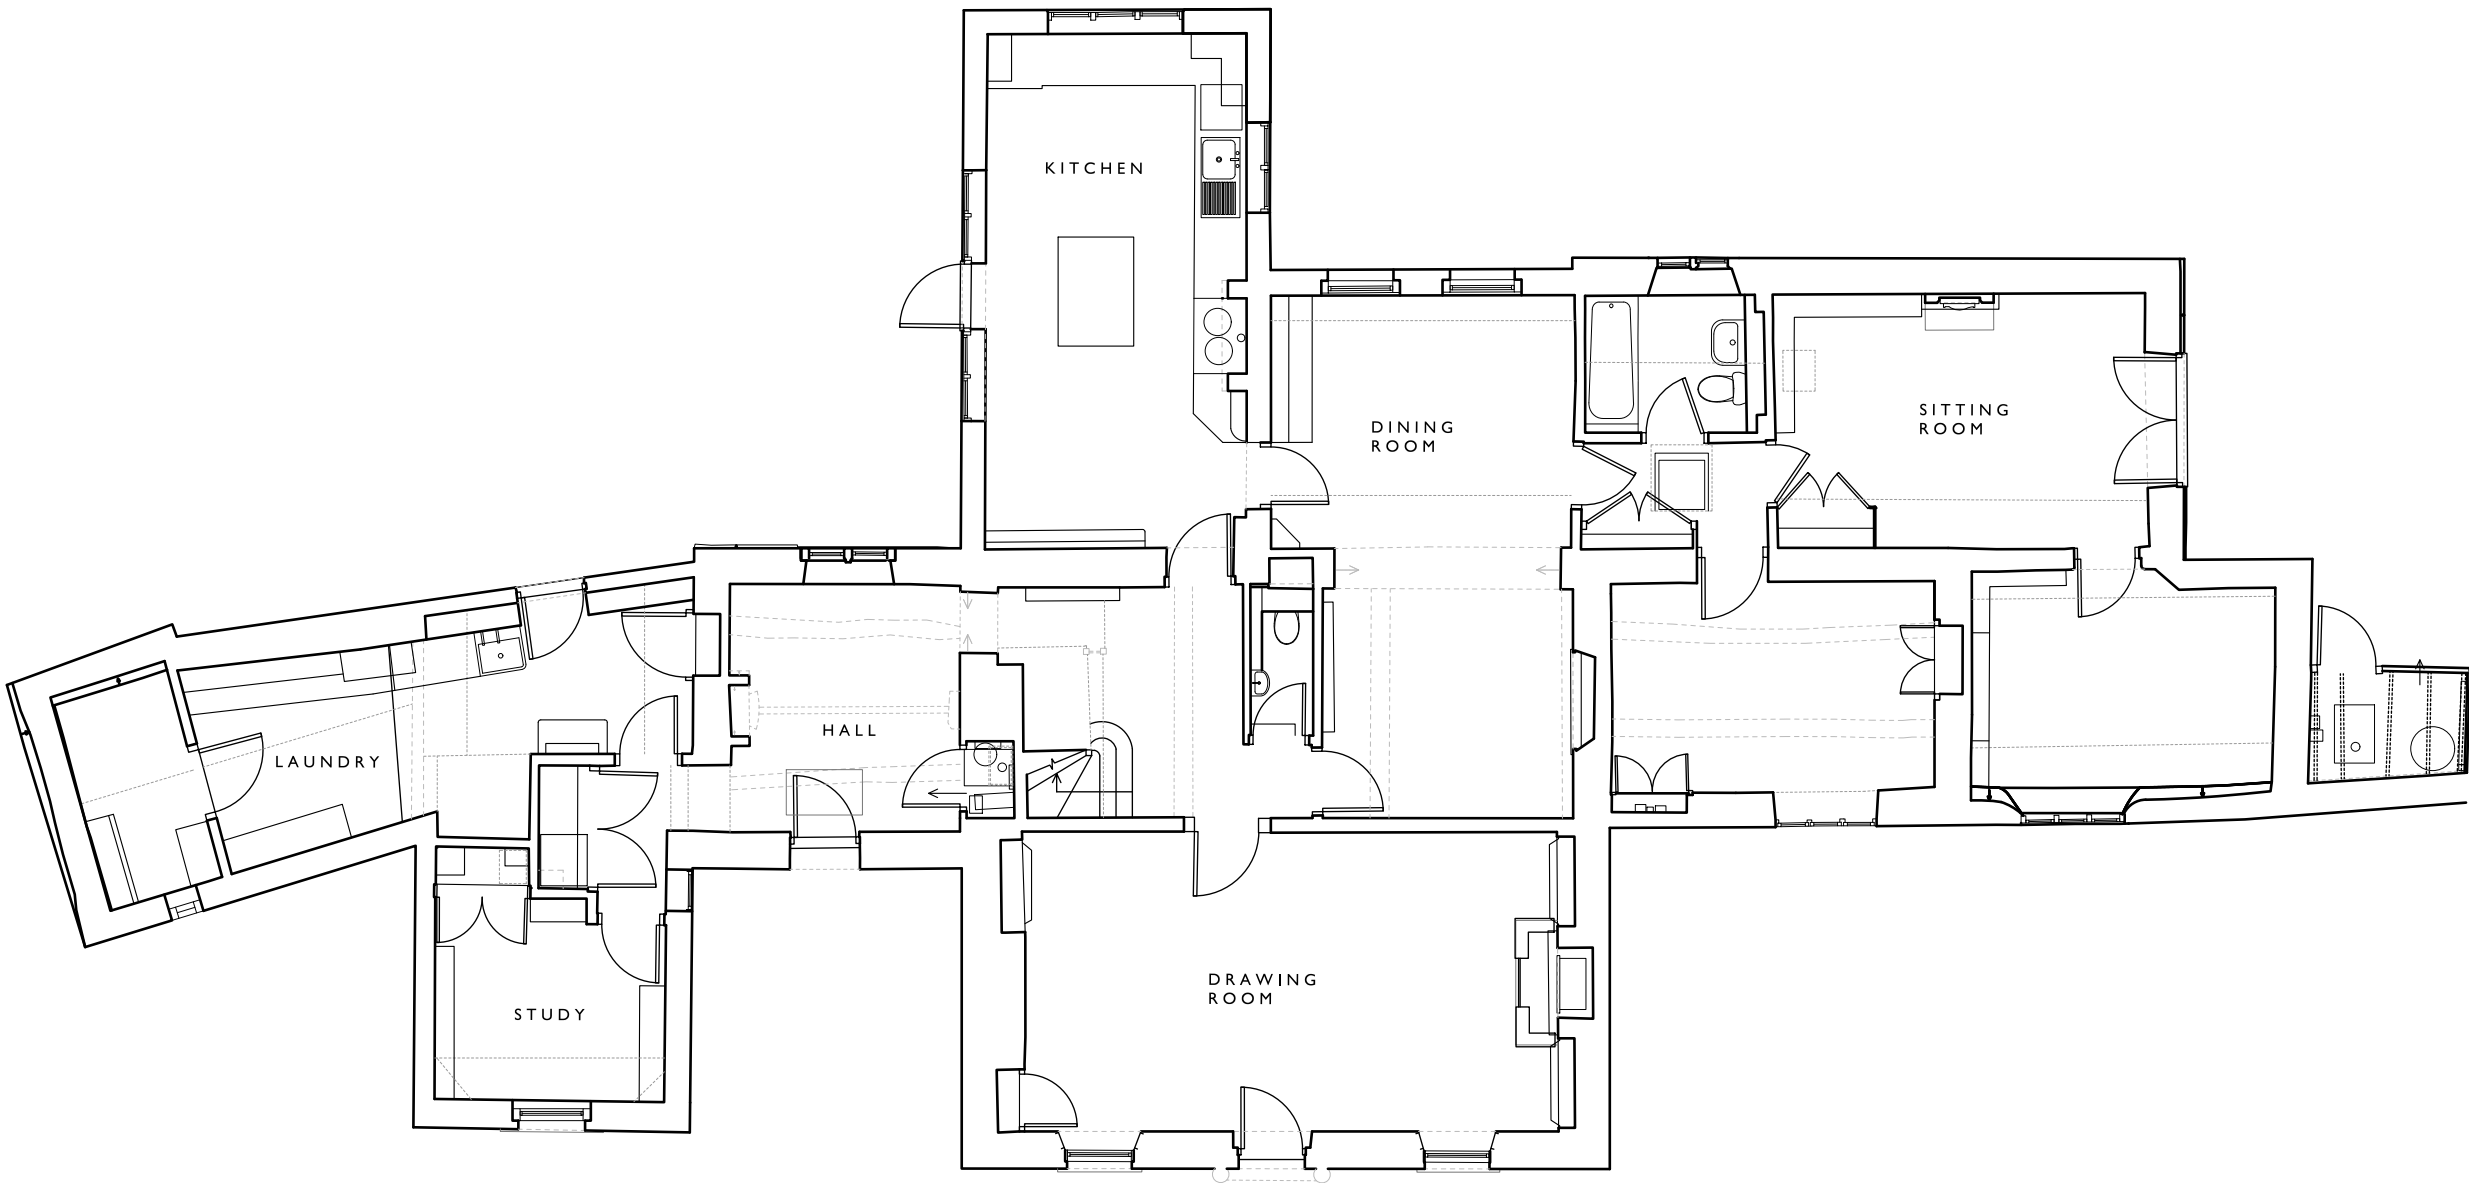

GROUND FLOOR

Rev.	CG	NL	14.10.25	First Issue
DR.	CH.	CH.	Date	Notes
PROJECT THE GLEN				
DRAWING EXISTING PLANS				
DRAWING No. 4416_03				
SCALE: 1:100 @ A2			DATE: SEPT '25	
1:200 @ A4				

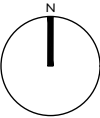

llewellyn
harker
lowe