
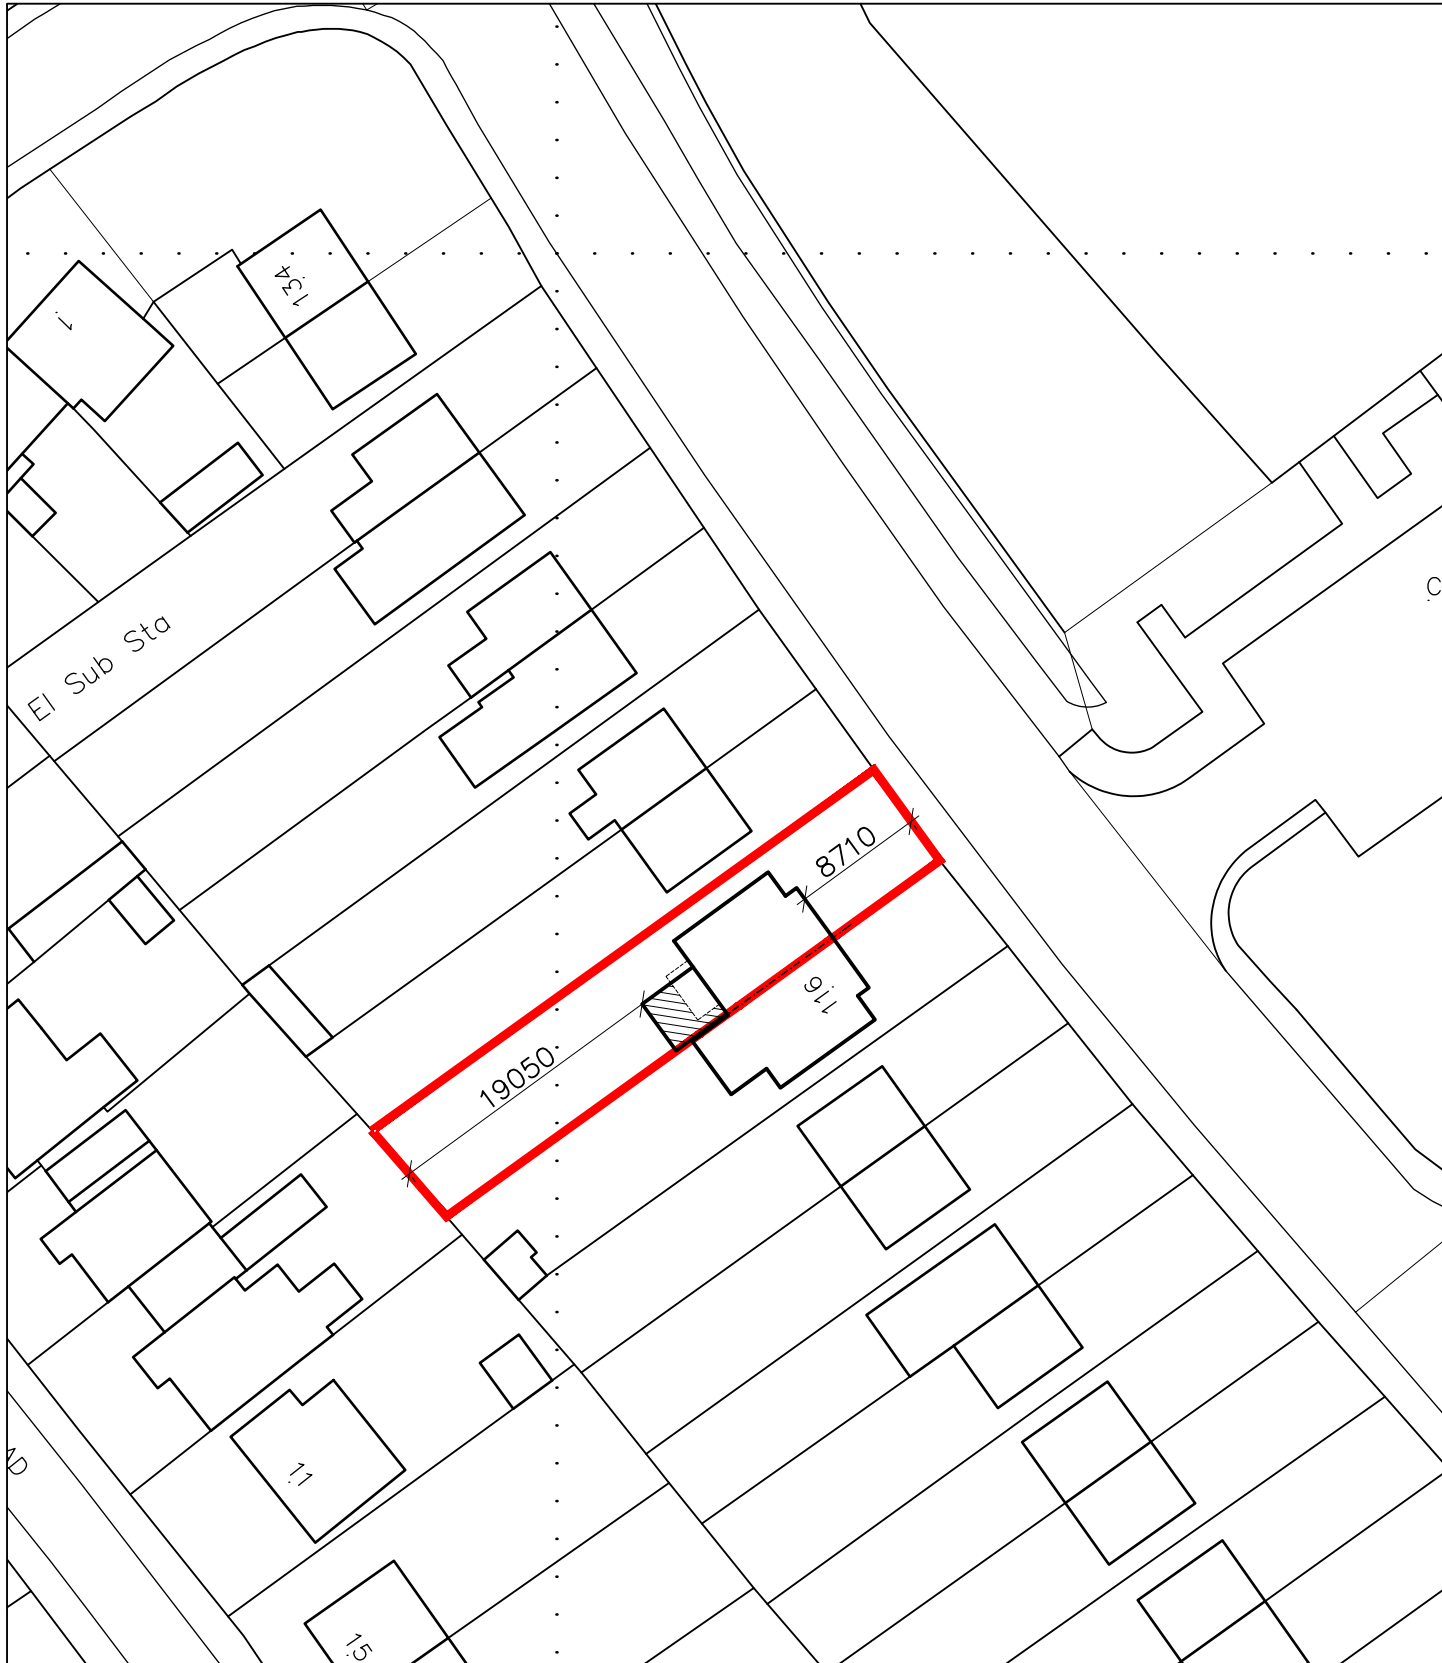
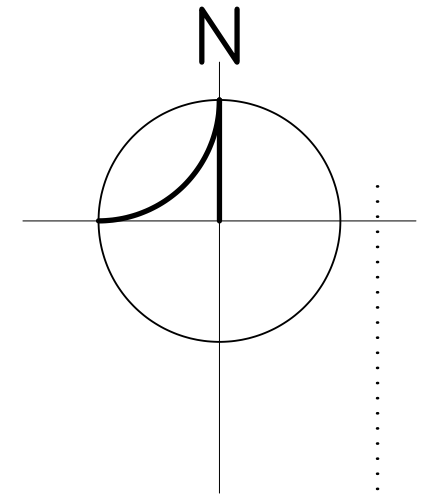
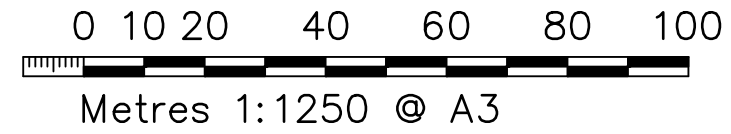


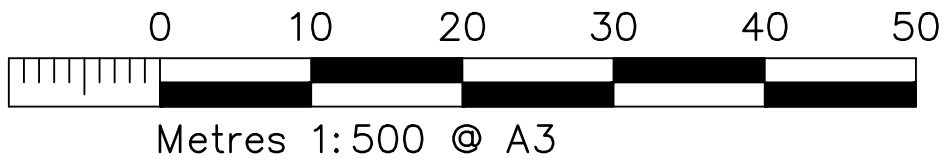

BLOCK PLAN scale 1:500

LOCATION PLAN scale 1:1250

118 Stratford Road, SALISBURY