
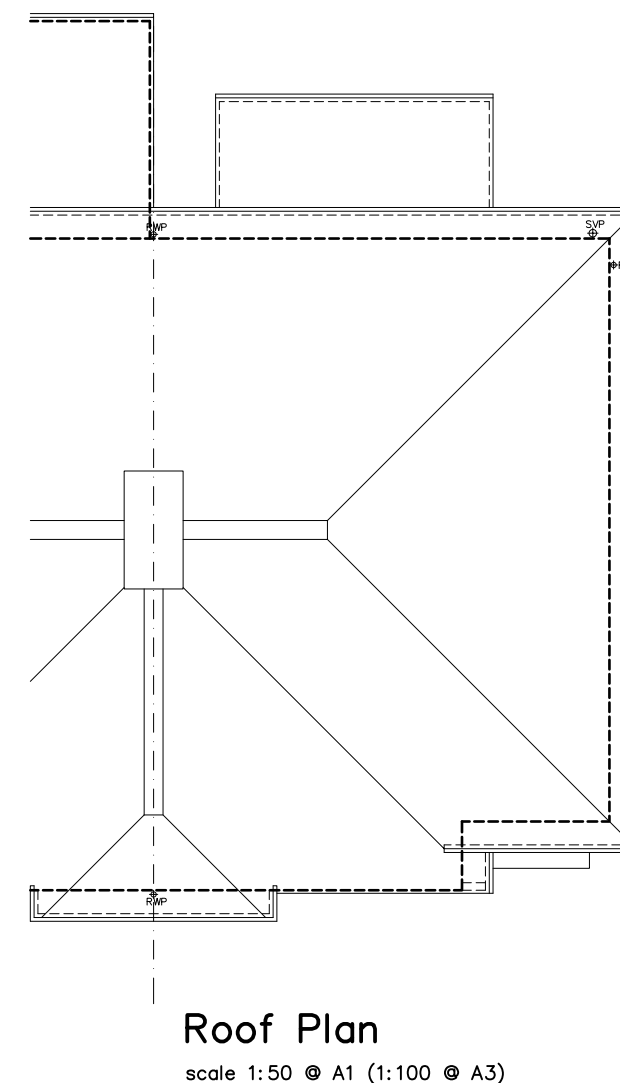
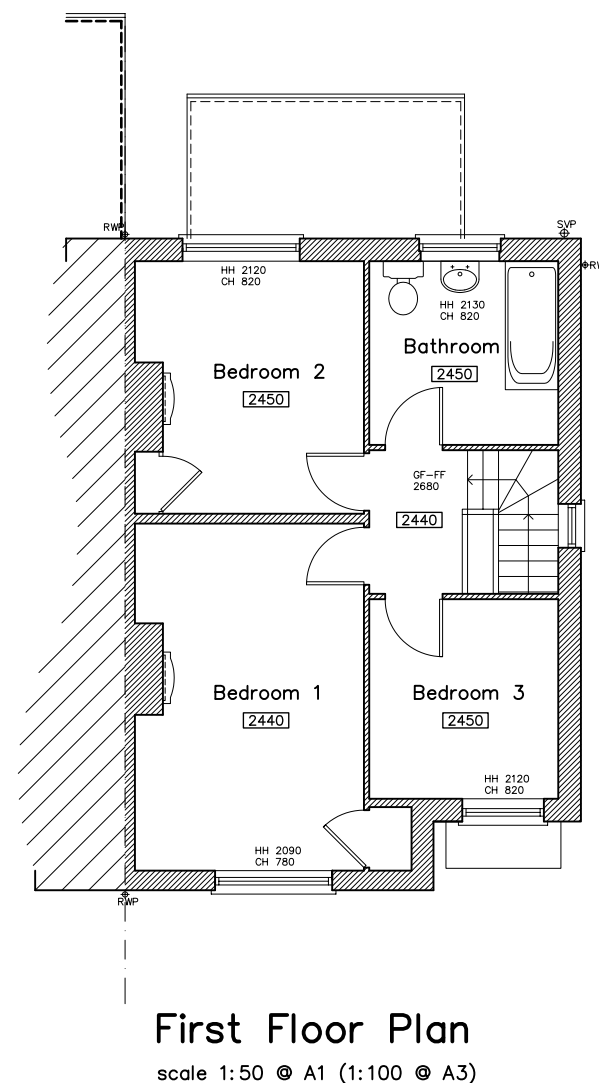
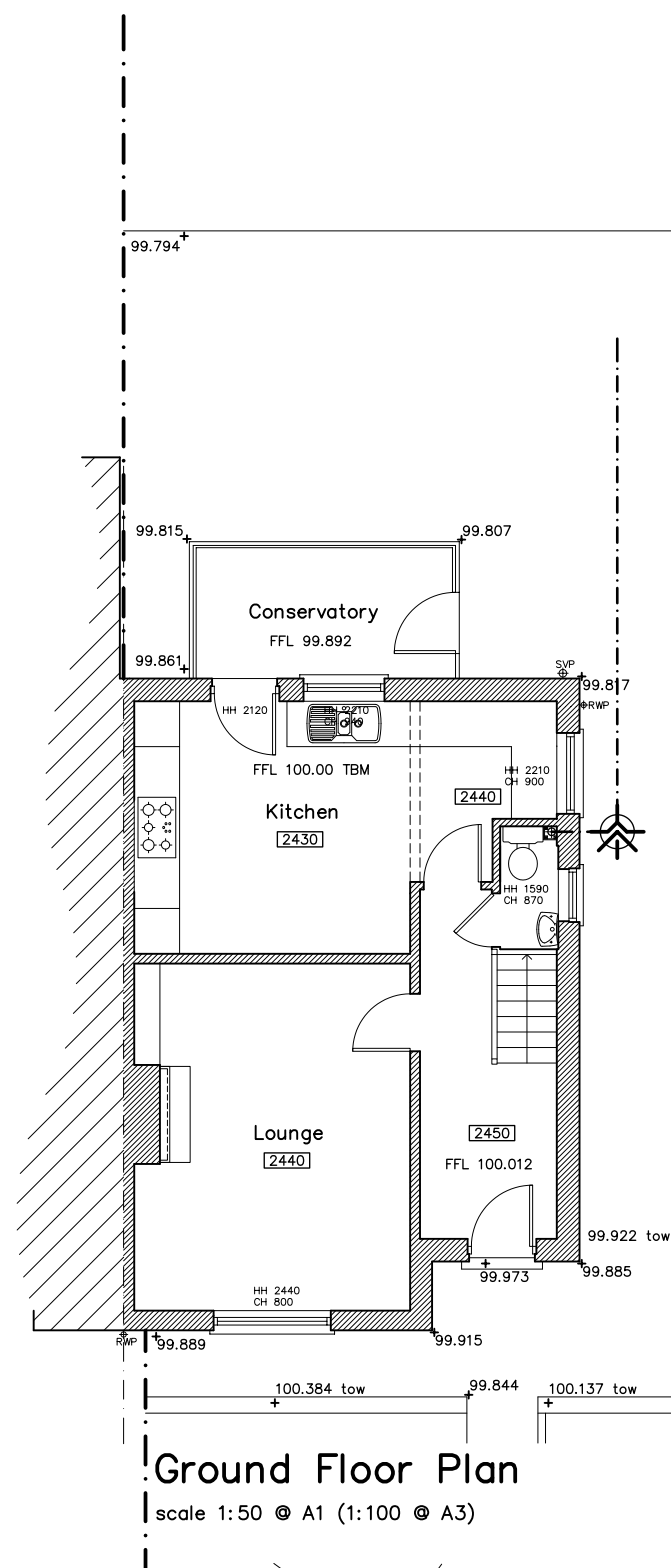


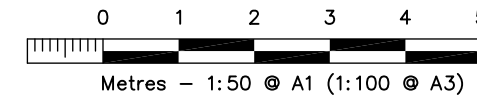

Existing Plans for Proposed Extension and Alterations to 118 Stratford Road, Salisbury

Rev	Revision	Date
-----	----------	------

	Sarum Architecture Bespoke Architectural Design	
	33 Old Meadows Walk, Salisbury, Wiltshire, SP2 8PA	
	Website: www.sarumarchitecture.co.uk	
	Email: chris@sarumarchitecture.co.uk	
	Tel: 01722 238399 Mob: 07979 923861	

Project:	118 Stratford Road
	Salisbury
Drawing:	Survey Plans

Client:	Mr and Mrs Webber
Drawing Scale:	1:50 (1:100 @ A3)
Drawing Number:	26/0457/su01