
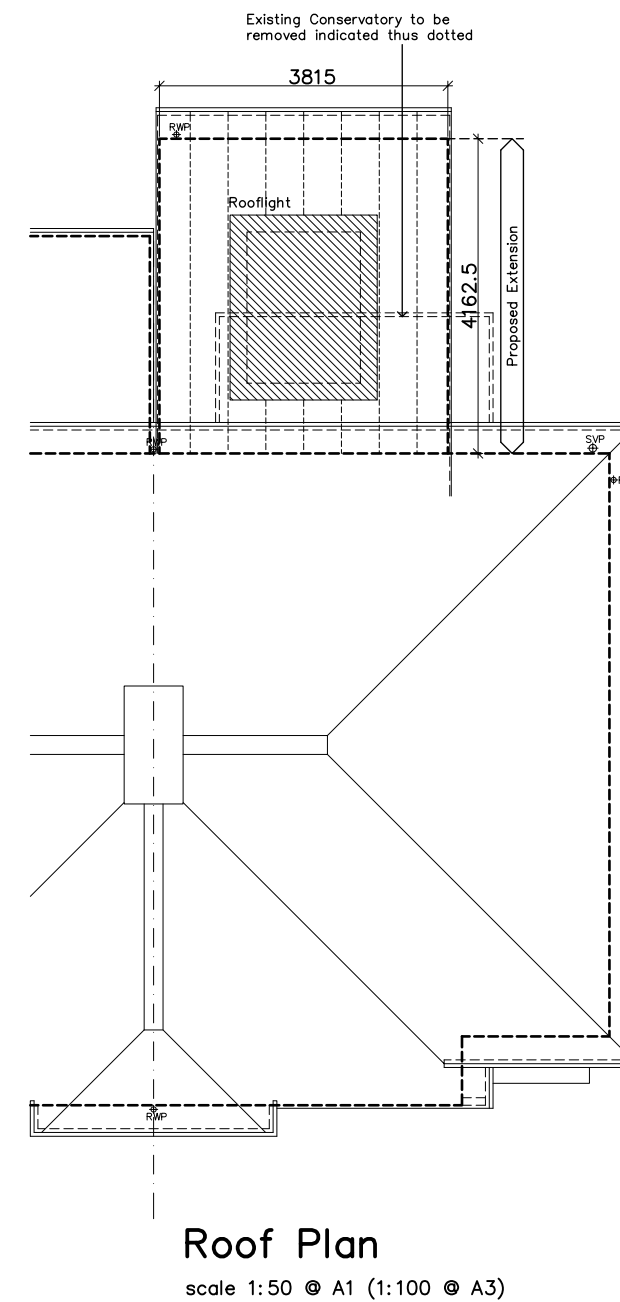
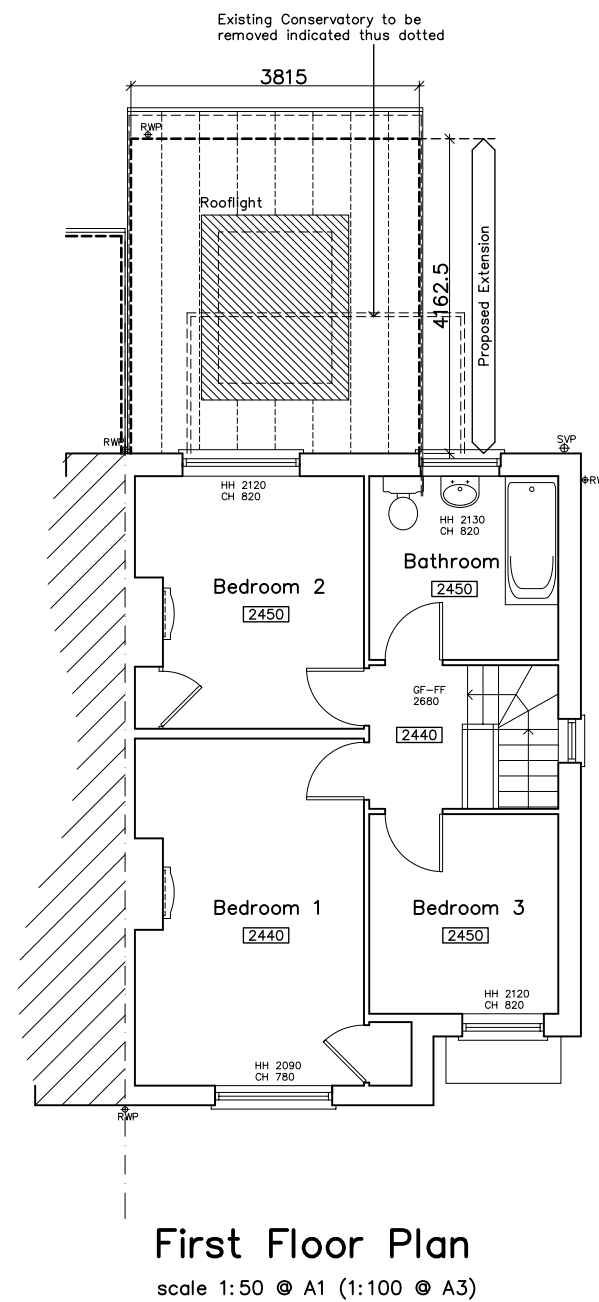


Schedule of Materials

Walls	Facing bricks to match existing
Doors & Windows	UPVC or Aluminium Double glazed
Roof	Single Ply Membrane UPVC fascia and soffits to match existing
R W Goods	UPVC to match existing

Legend

	New door
	Walls to be removed
	New wall
	Obscure glazed

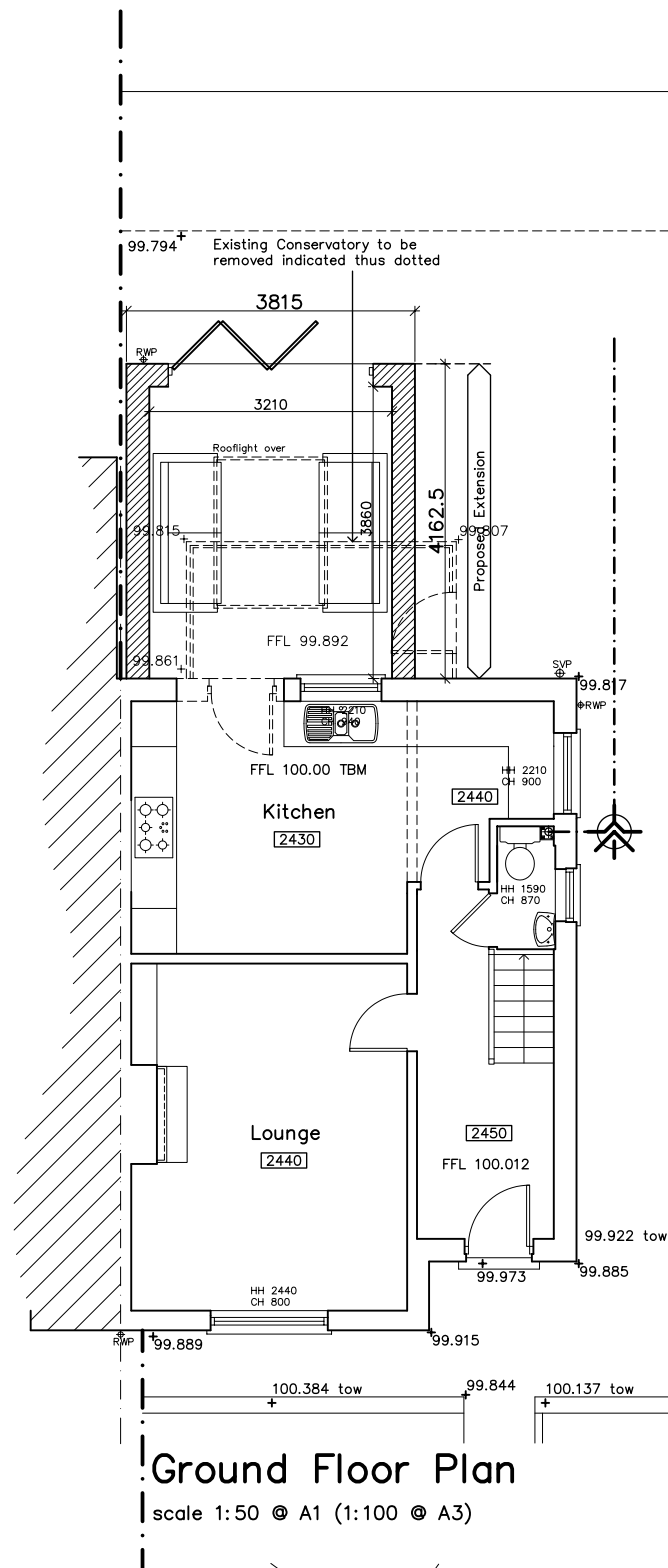

Proposed Plans for Proposed Extension and Alterations to 118 Stratford Road, Salisbury

Rev	Revision	Date
-----	----------	------

Sarum Architecture
Bespoke Architectural Design
33 Old Meadows Walk,
Salisbury, Wiltshire, SP2 8PA
Website: www.sarumarchitecture.co.uk
Email: chris@sarumarchitecture.co.uk
Tel: 01722 238399 Mob: 07979 923861

Project: 118 Stratford Road
Salisbury
Drawing: Proposed Plans

Client: Mr and Mrs Webber
Drawing Scale: 1:50 (1:100 @ A3)
Drawing Number: 26/0457/101