


PROPOSED SITE PLAN

DANE CLOSE



DANE CLOSE

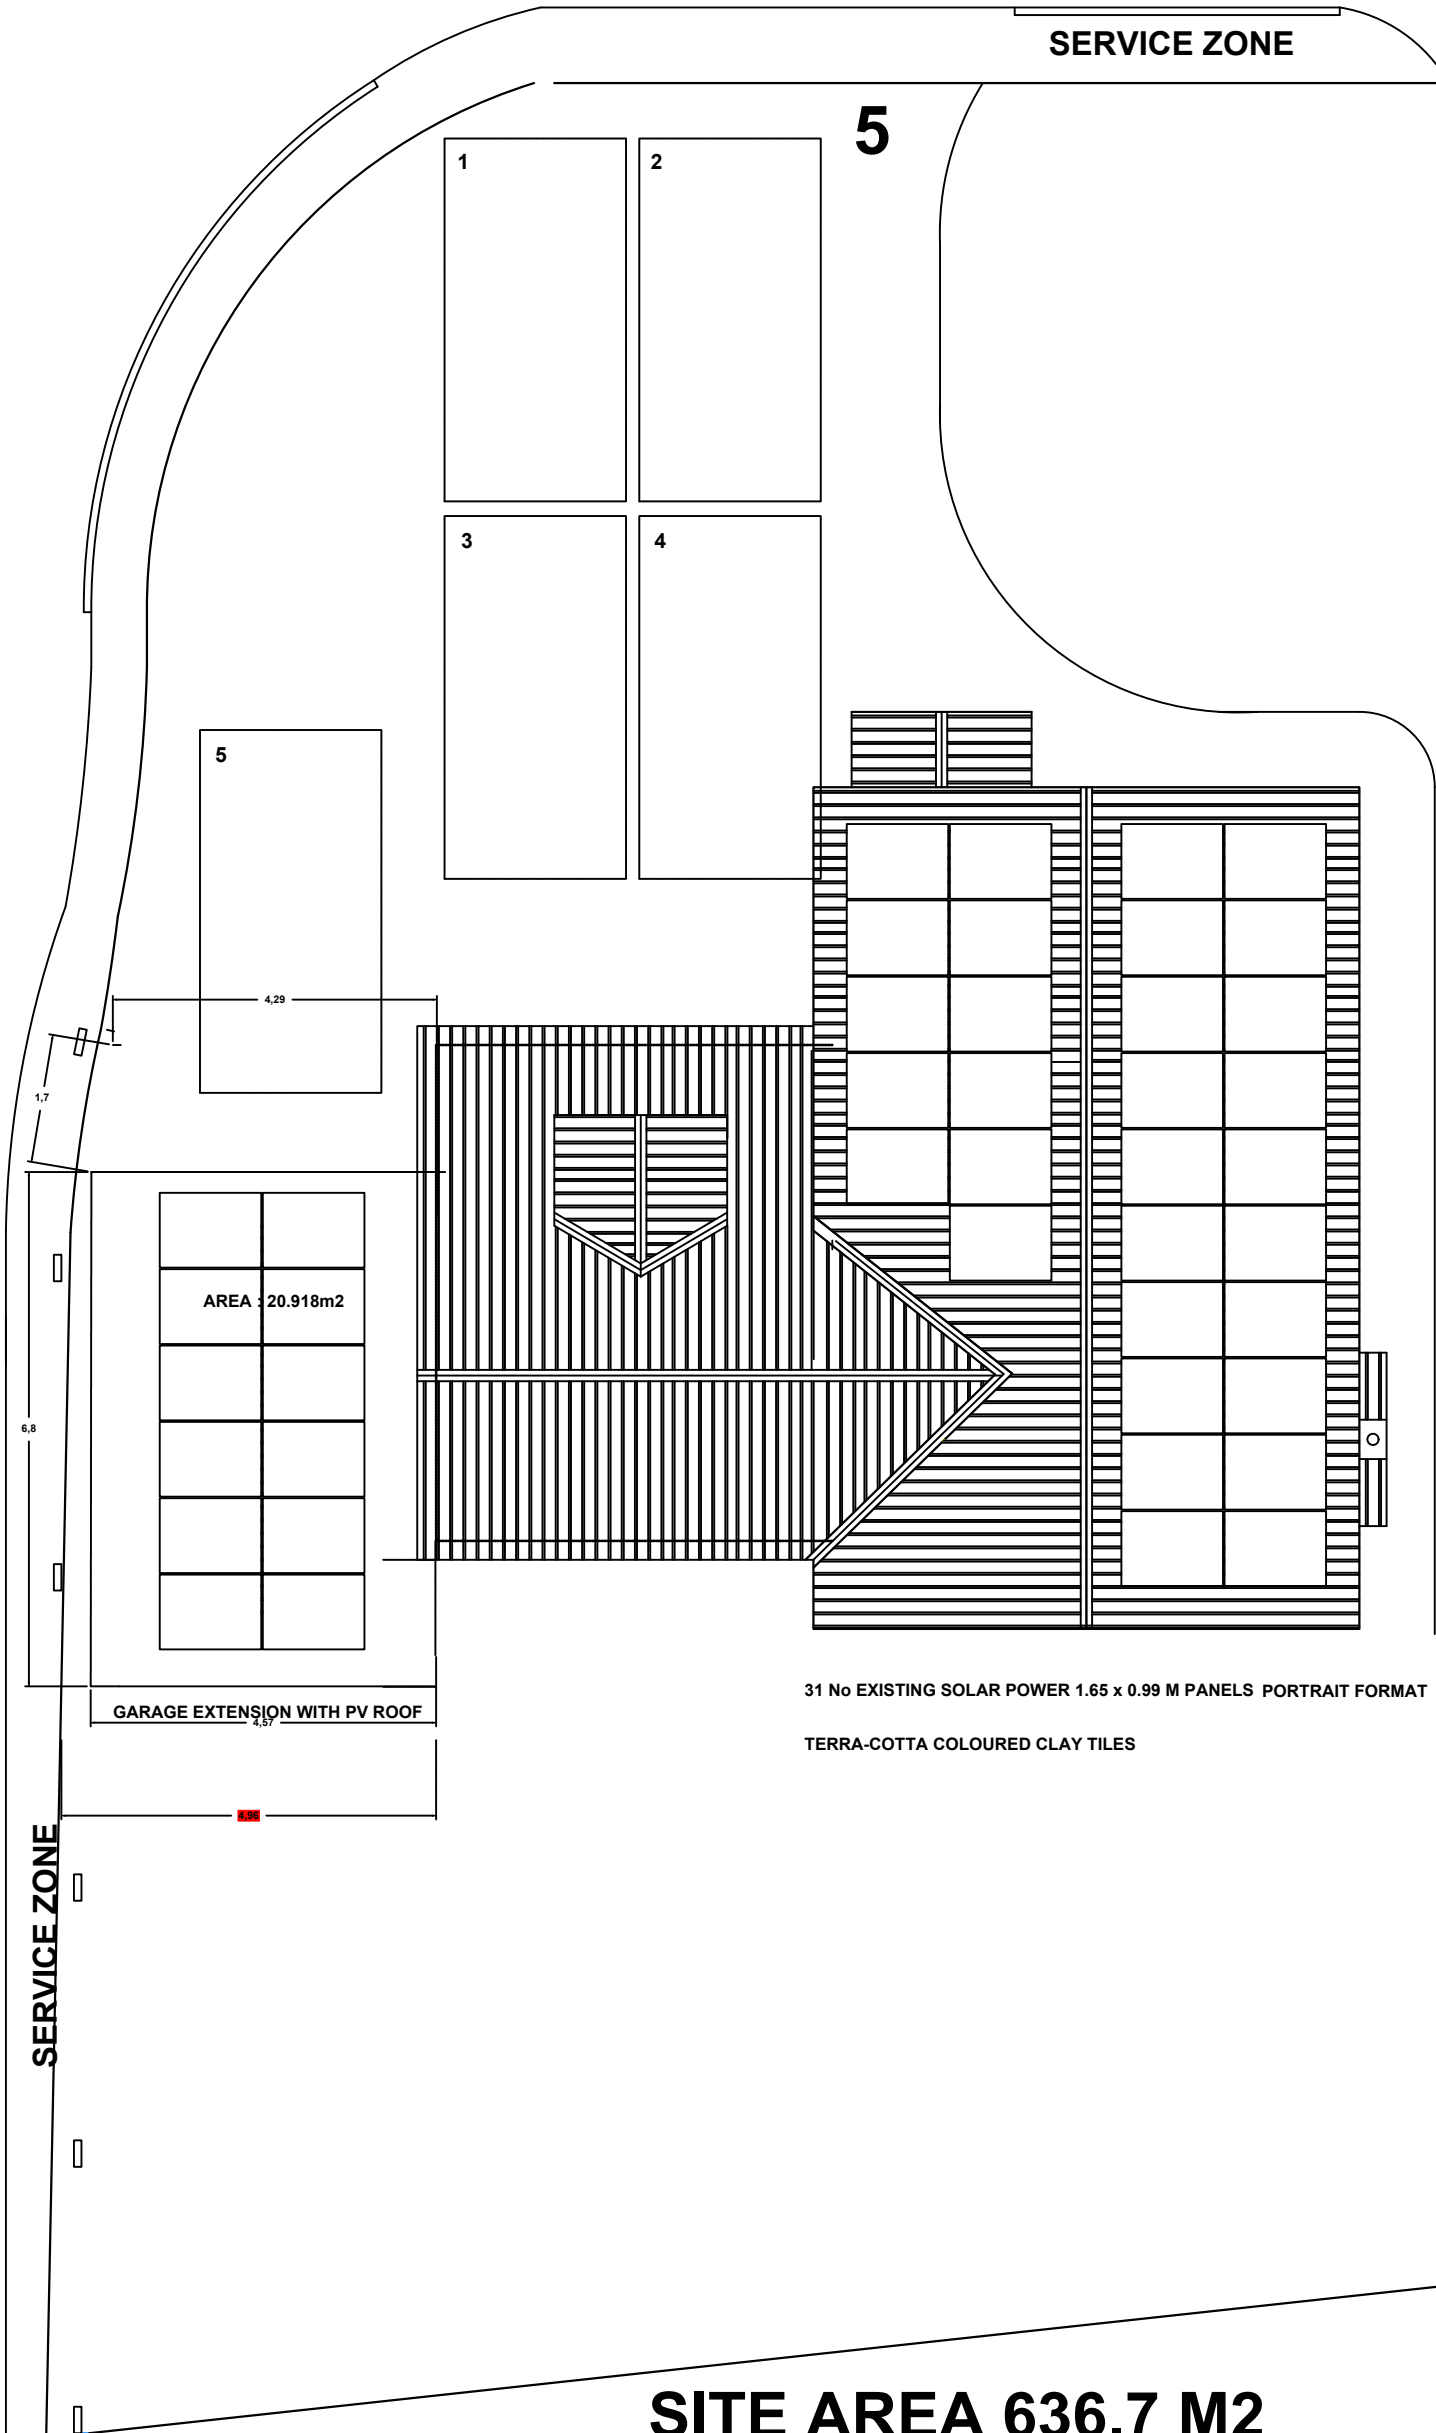

31 No EXISTING SOLAR POWER 1.65 x 0.99 M PANELS PORTRAIT FORMAT
TERRA-COTTA COLOURED CLAY TILES

SITE AREA 636.7 M2

5 DANE CLOSE
WINSLEY BA15 2NA

DO NOT SCALE THIS DRAWING.
AUTHOR TO BE NOTIFIED OF DISCREPANCIES
IN FIGURED DIMENSIONS.
CONTRACTORS MUST CHECK ALL DIMENSIONS FROM SITE.
THIS DRAWING IS COPYRIGHT AND SOLELY FOR FORMAL
PLANNING APPLICATION PURPOSES.