


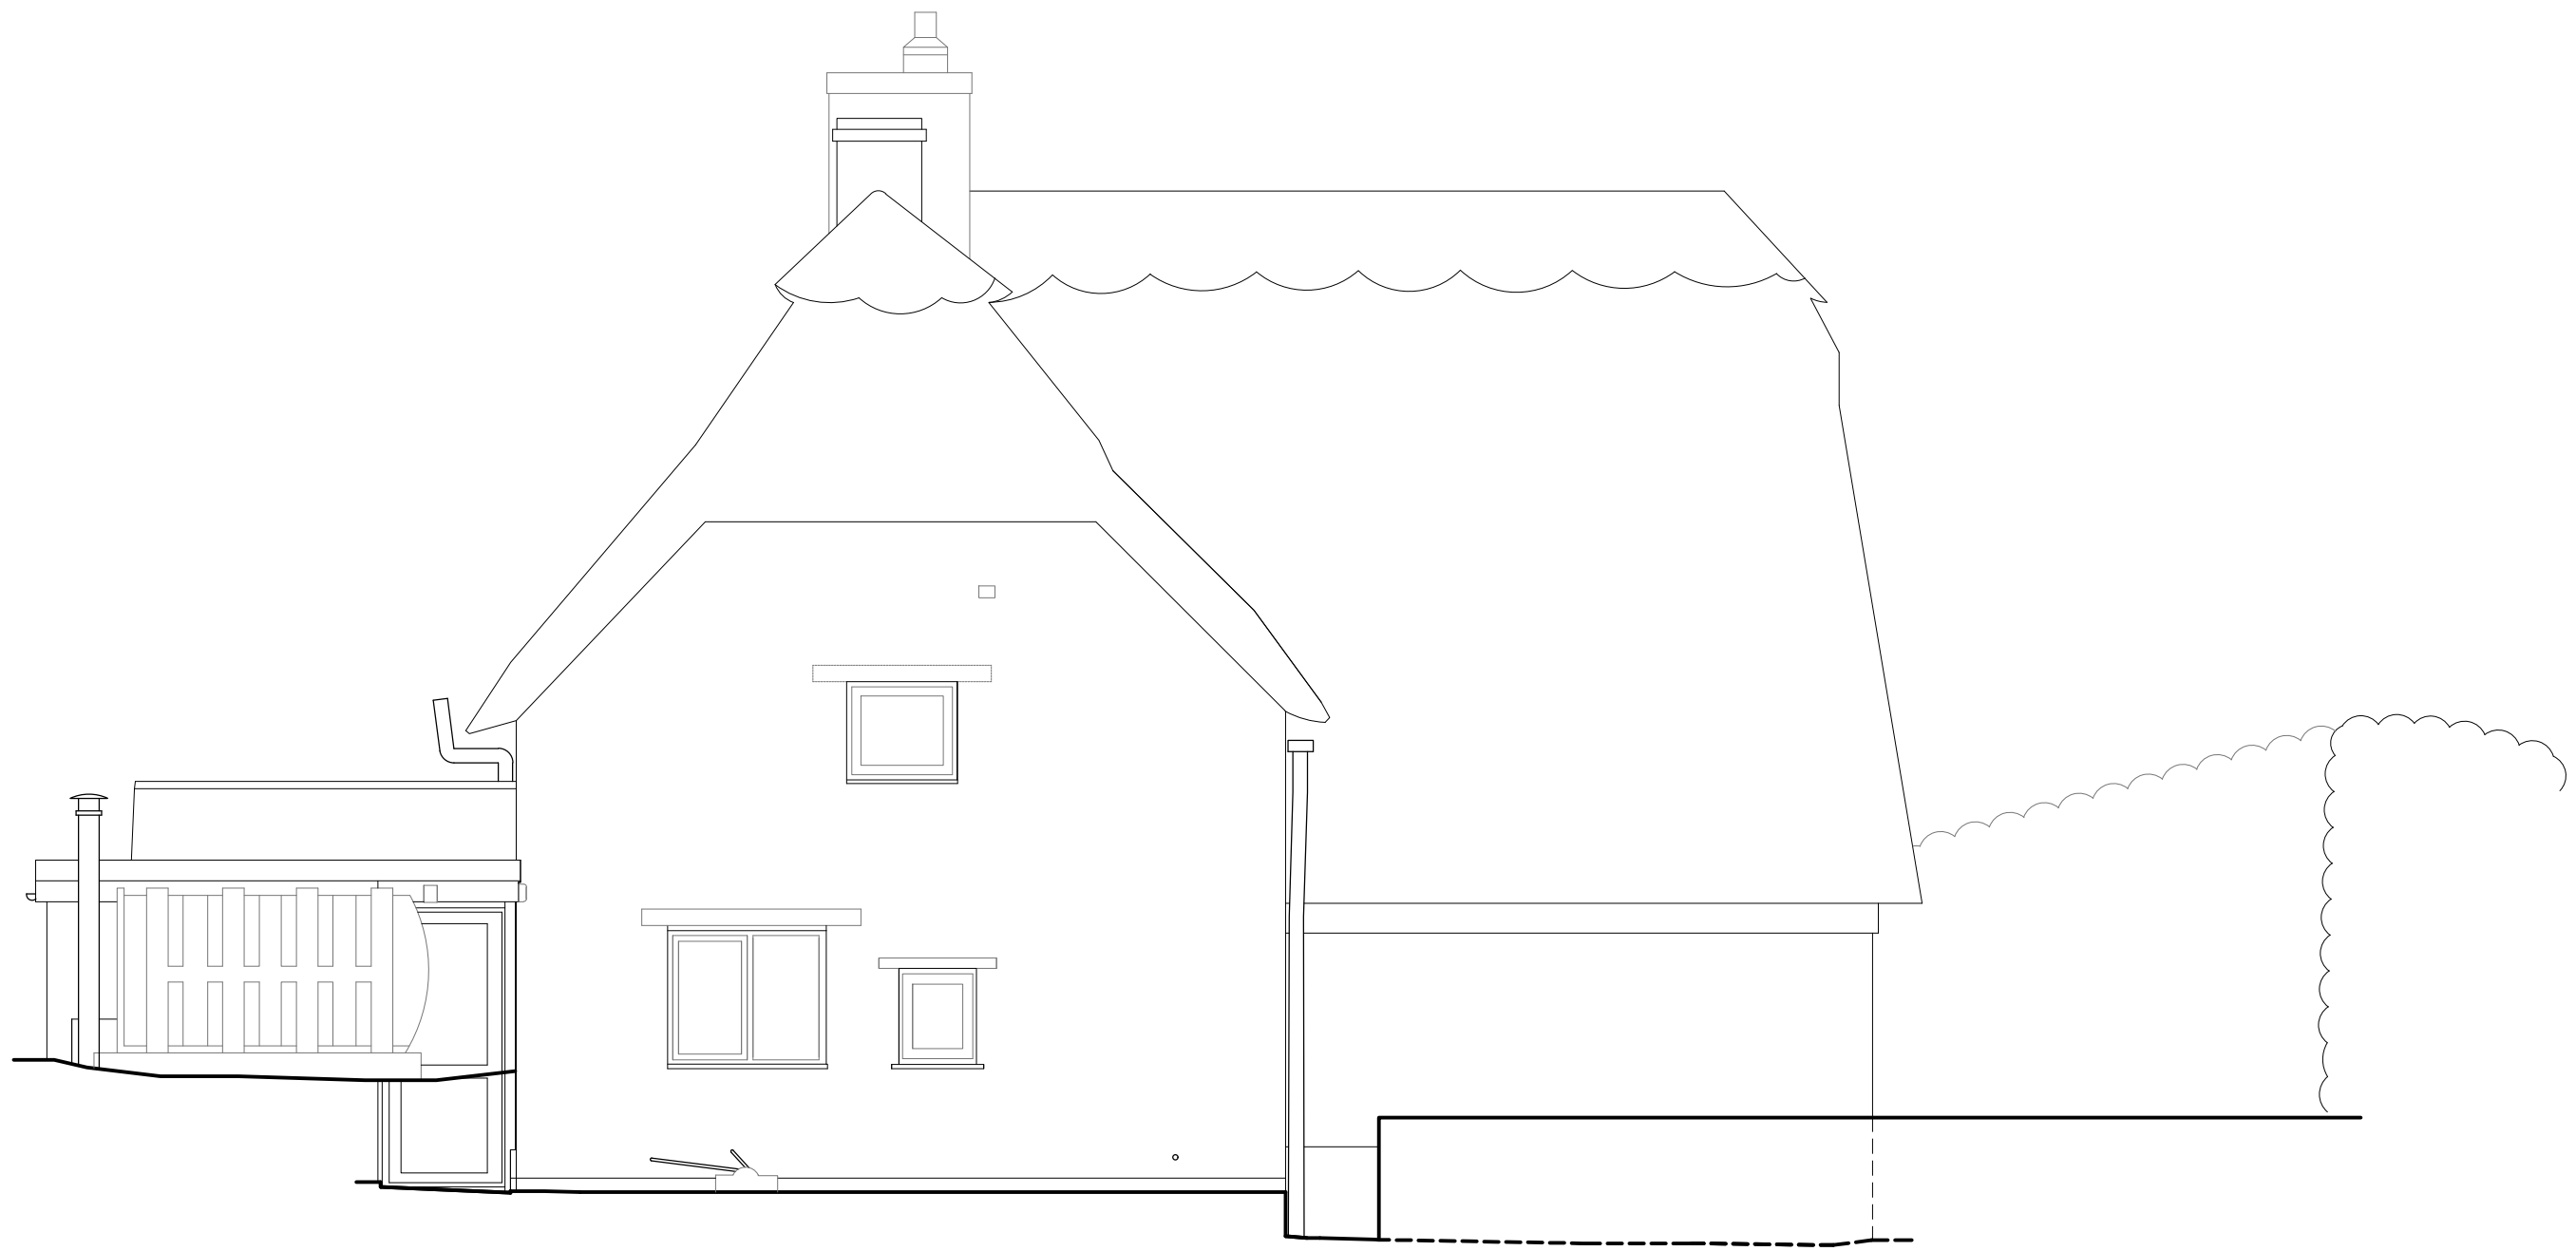

NORTH WEST



NORTH EAST



SOUTH EAST



SOUTH WEST

1m 5m
SCALE 1:50 @ A1

A	SD	-	06.01.25	Scale bar added
-	SD	-	29.05.25	First Issue
Rev.	DR.	CH.	Date	Notes
PROJECT				
DRAWING				
DRAWING No.				
4398_004A				
SCALE:				
1:50 @ A1			DATE:	
1:100 @ A3			May 2025	

llewellyn
harker
lowe