
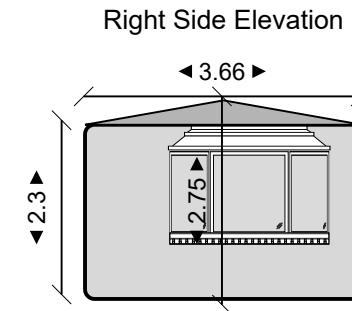
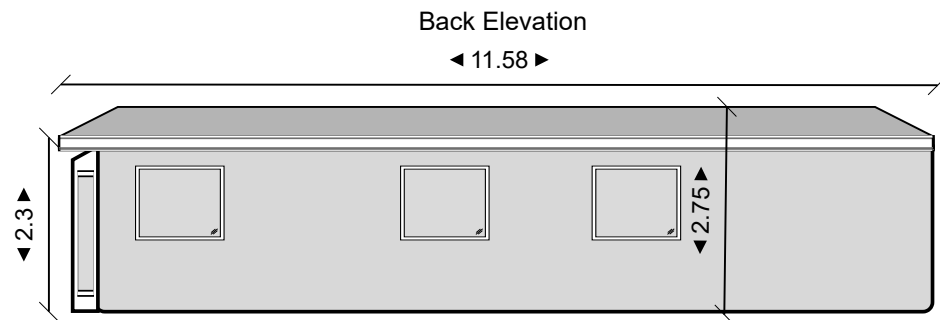
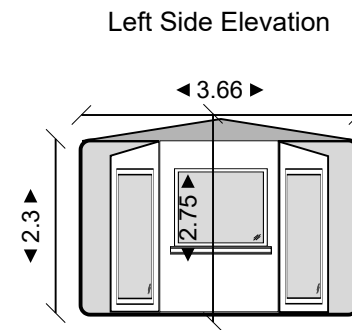


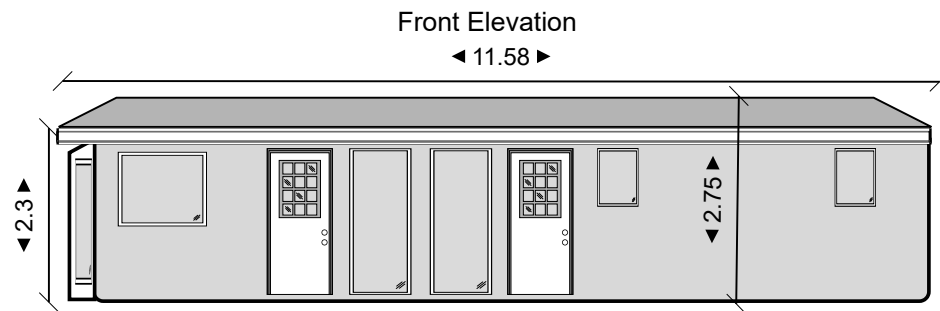

Scale 1:100 Paper Size A4 Landscape

0M ————— 5M

nElva Outmarsh Farm	Drawing: 00001	Project: 000001	Drawn: Oscar Vaughan	Notes:	Outmarsh Farm, Semington, Wiltshire, BA146JX
Title : Static Caravan Elevations	Scale: 1:100	Date: 03/12/2025	Rev: C		