



Western fence

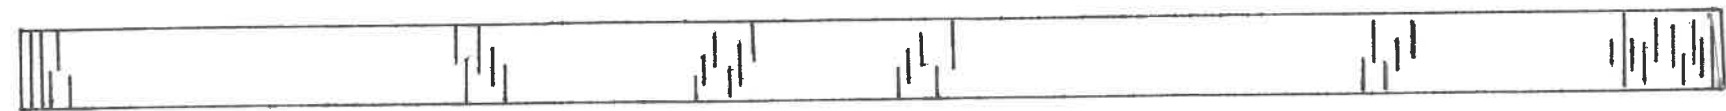

Northern fence

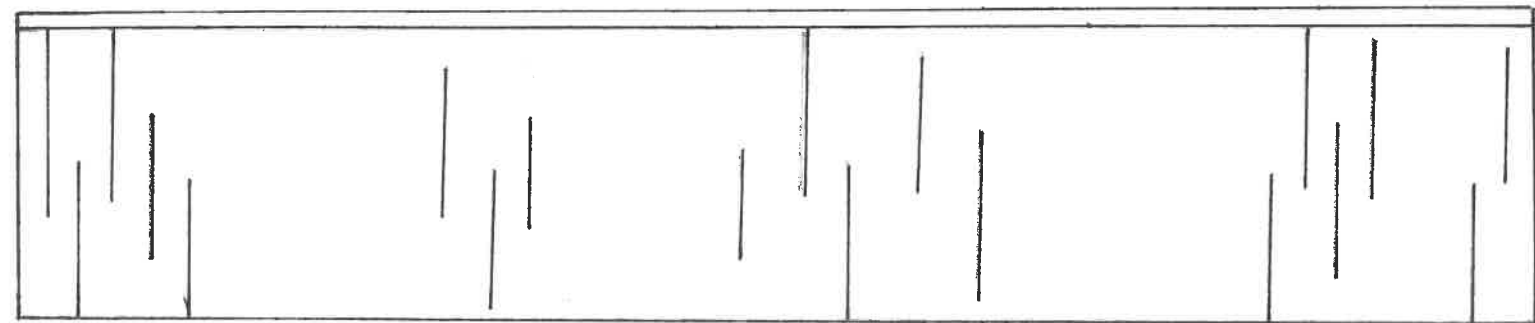

PLAN	KCC3092/16		
TITLE	Elevations Acoustic Fence		
SITE	Elms Farm		
CLIENT	George Schofield		
NUMBER	KCC3092/16 01/26dm		
DATE	January 2026	SCALE	1:50 1:200 at A3
KERNON COUNTRYSIDE CONSULTANTS LTD Greenacres Barn, Purton Stoke, Swindon SN5 4LL Tel 01793 771333 Email info@kernon.co.uk This plan is reproduced from the Ordnance Survey under copyright licence 100015226.			