


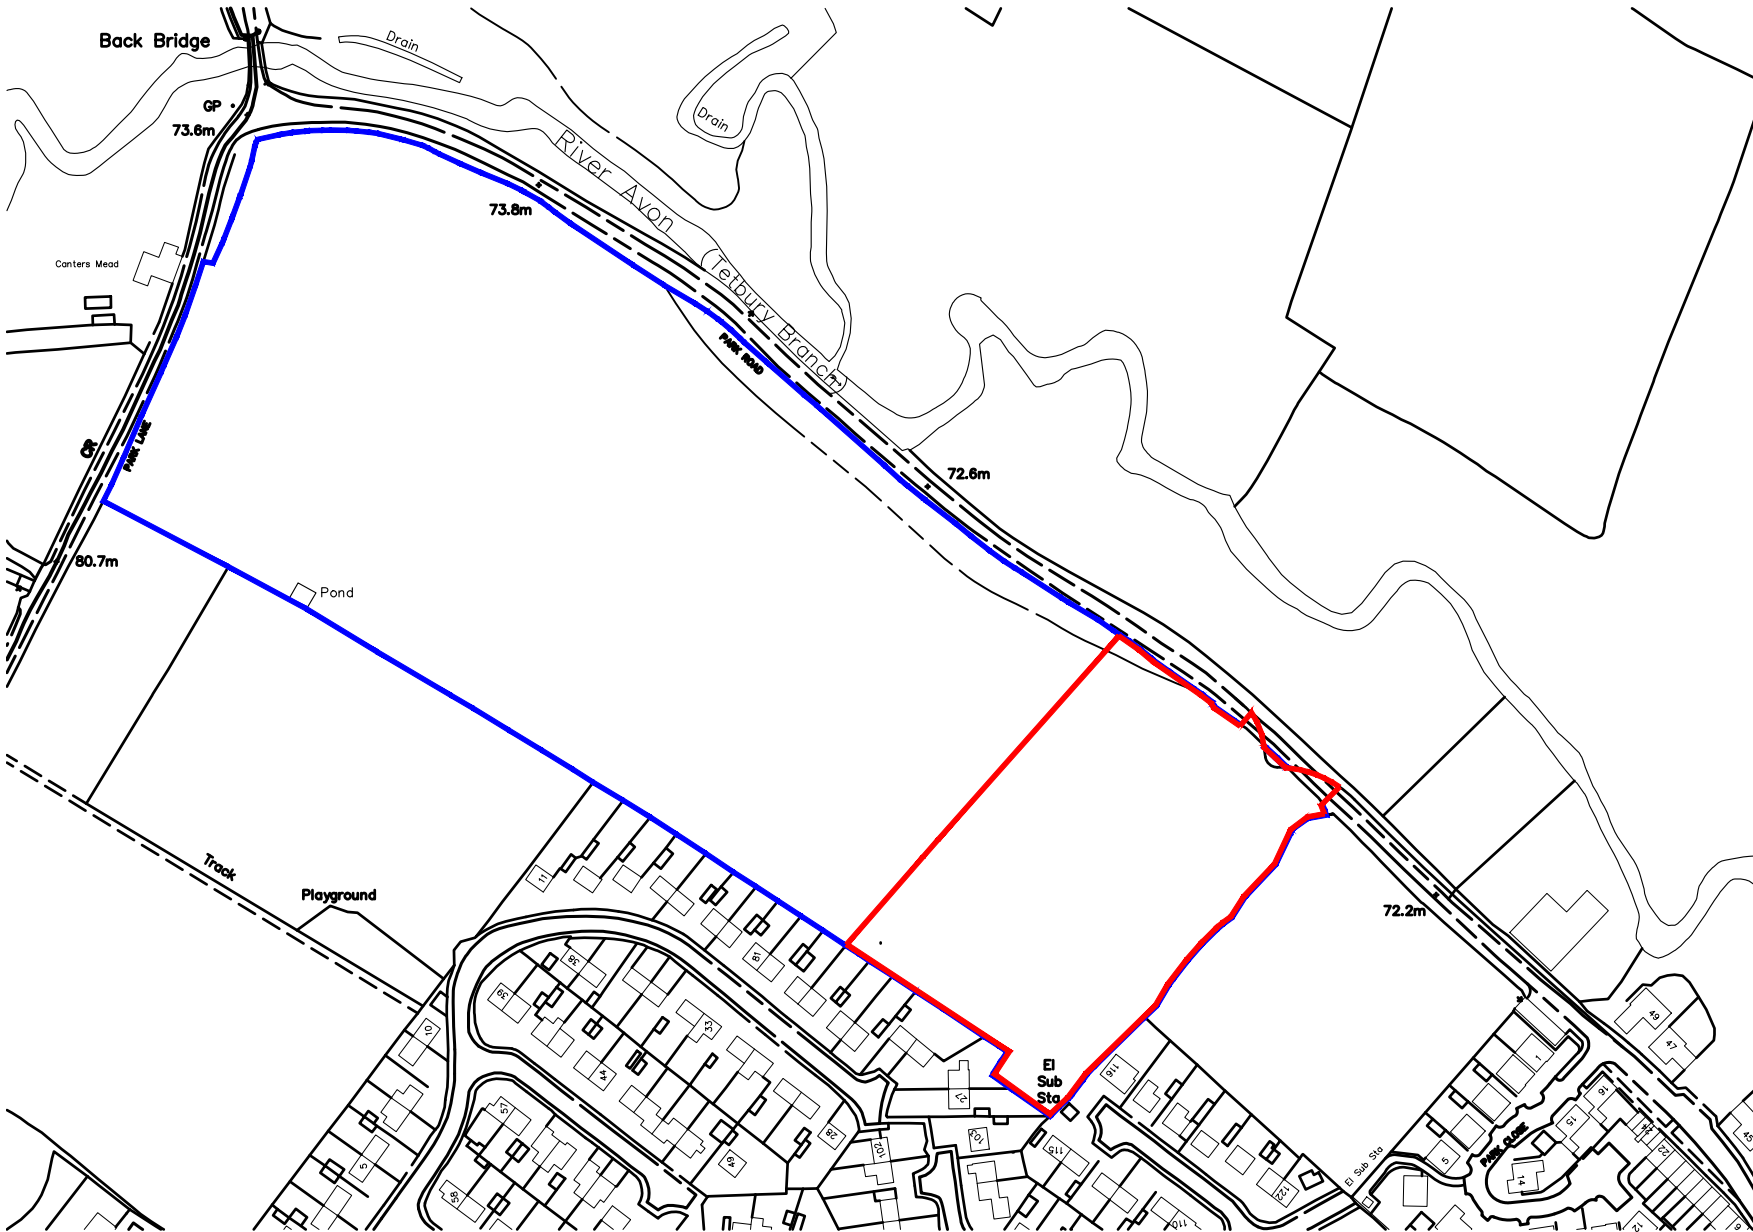

KEY

Application Boundary

Applicant Ownership Boundary

This drawing must not be scaled.
Figured dimensions and levels to be used.
Any inaccuracies must be notified to the architect.
Detail drawings and large scale drawings take precedence over smaller drawings.

Rev:	Chk'd:
A	Applicant ownership boundary added, drawing re-scaled to 1:2500 @ A4
B	Application boundary amended

Chk'd:	PRELIMINARY	✓
	PLANNING	
	DESIGN	
	TENDER	
	CONSTRUCTION	

powelldobson
ARCHITECTS

Cardiff Office: Suite 1F, Building One, Eastern Business Park, Wern Fawr Lane, Old St. Mellons, Cardiff CF3 5EA
Tel: +44 (0)133 33 201 001 www.powelldobson.com

Contract: Residential Development
Park Road, Malmesbury

Title: Site Location Plan

Drawing No. 17021 (90) 200

Rev. B

Scale: 1:2500 @ A4

Date: May 2019

Drawn: REW

Checked: RLW