


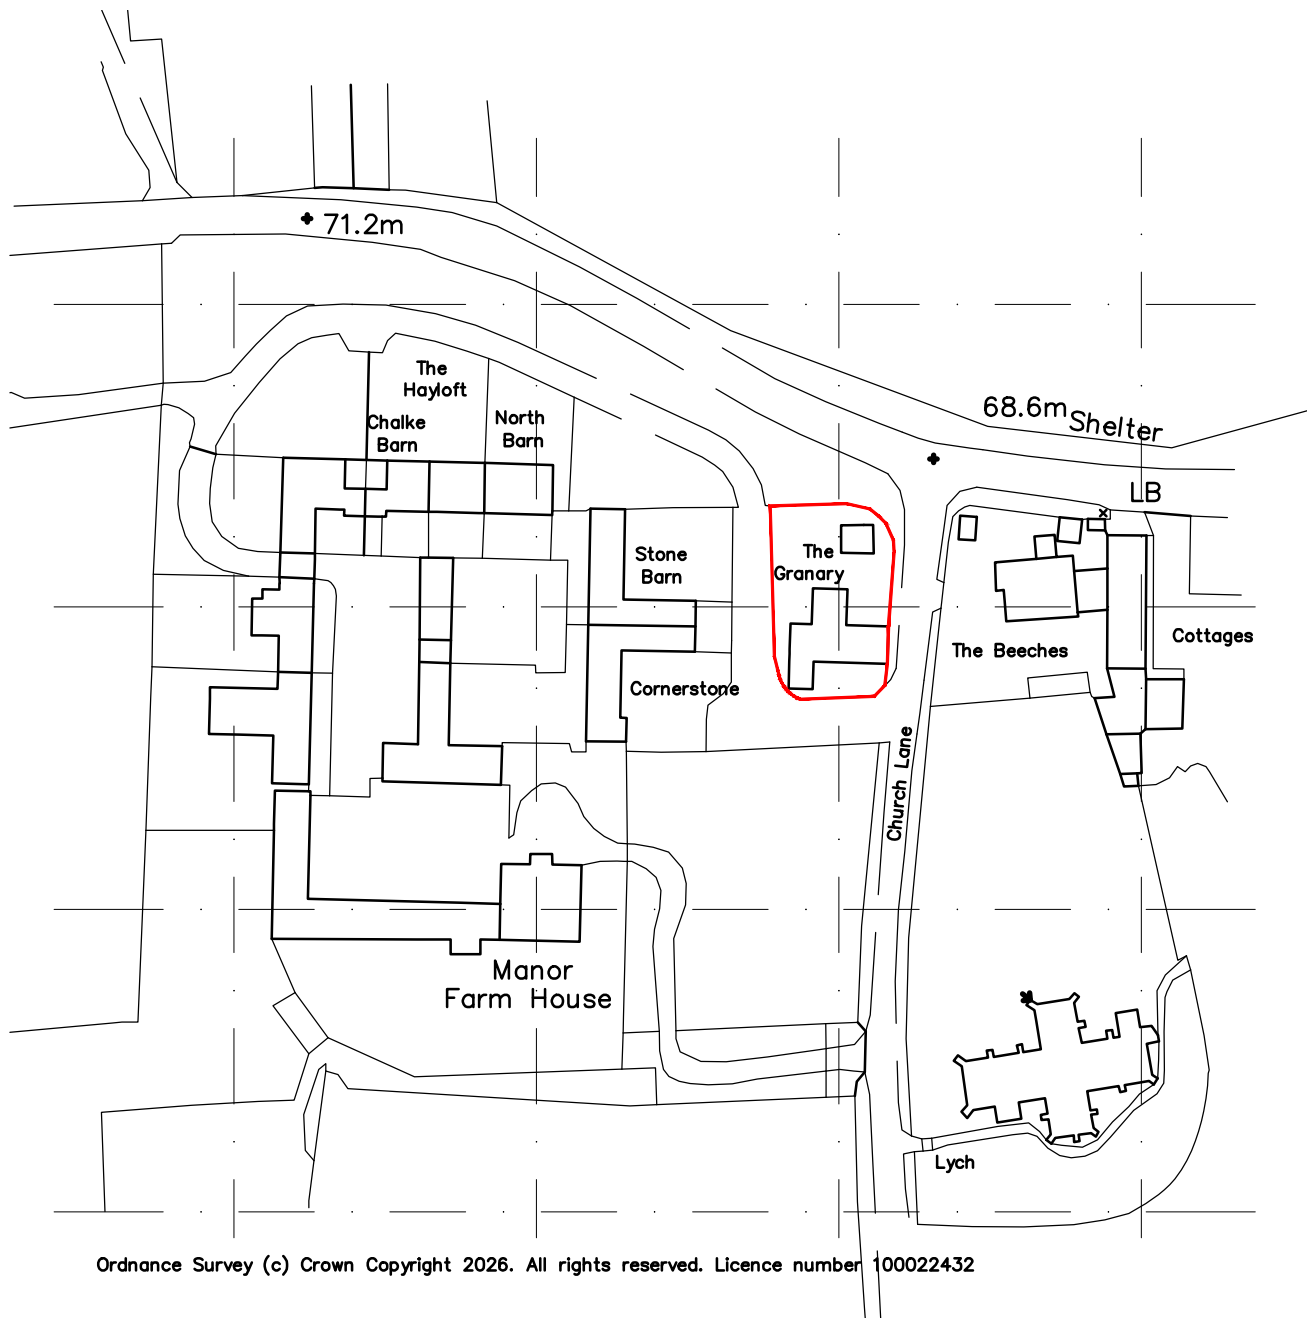

SITE LOCATION PLAN [1:1250]



SCALE IN METRES [1:1250 on A4]
0 5 10 15 20 25 30 35 40 45 50

WAYNE CARD

ARCHITECTURAL SERVICES

The Studio, 36 Crookhays,
Shaftesbury, Dorset. SP7 8DX

Tel:- (01747) 851771

Mobile - 07970 984586

email - wayne.card@btconnect.com

JOB TITLE:

Proposed Oil Boiler @
The Granary, Manor Farm,
Bishopstone, SP5 4AS

DRAWING TITLE:

SITE LOCATION PLAN

DRAWING No:

WAC/1441/L01

SCALE: 1:1250

PAPER: on A4

REV:-

.

DATE: 05/01/26

THIS DRAWING IS COPYRIGHT

DRAWN: WAC