
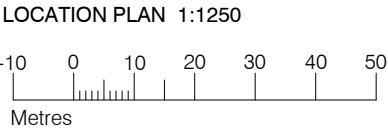
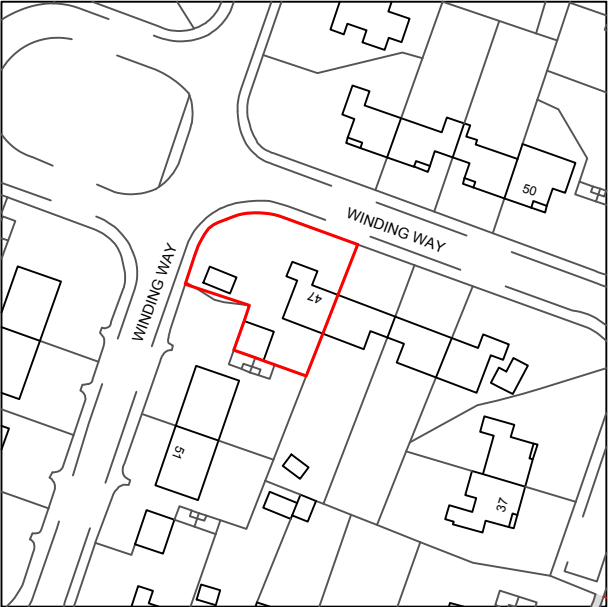
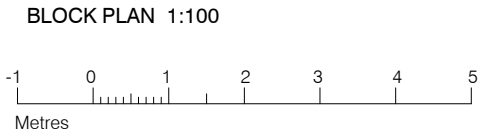


WINDING WAY

All drawings to be read in conjunction with relevant engineer's designs, calculations and specifications and manufacturers specification sheets.
This drawing is to scale for planning purposes. Do not scale this drawing for construction.
All dimensions to be checked on site before work commences.
Any discrepancies should be brought to the designers attention for rectification.

Existing gate move slightly to accommodate new building

WINDING WAY

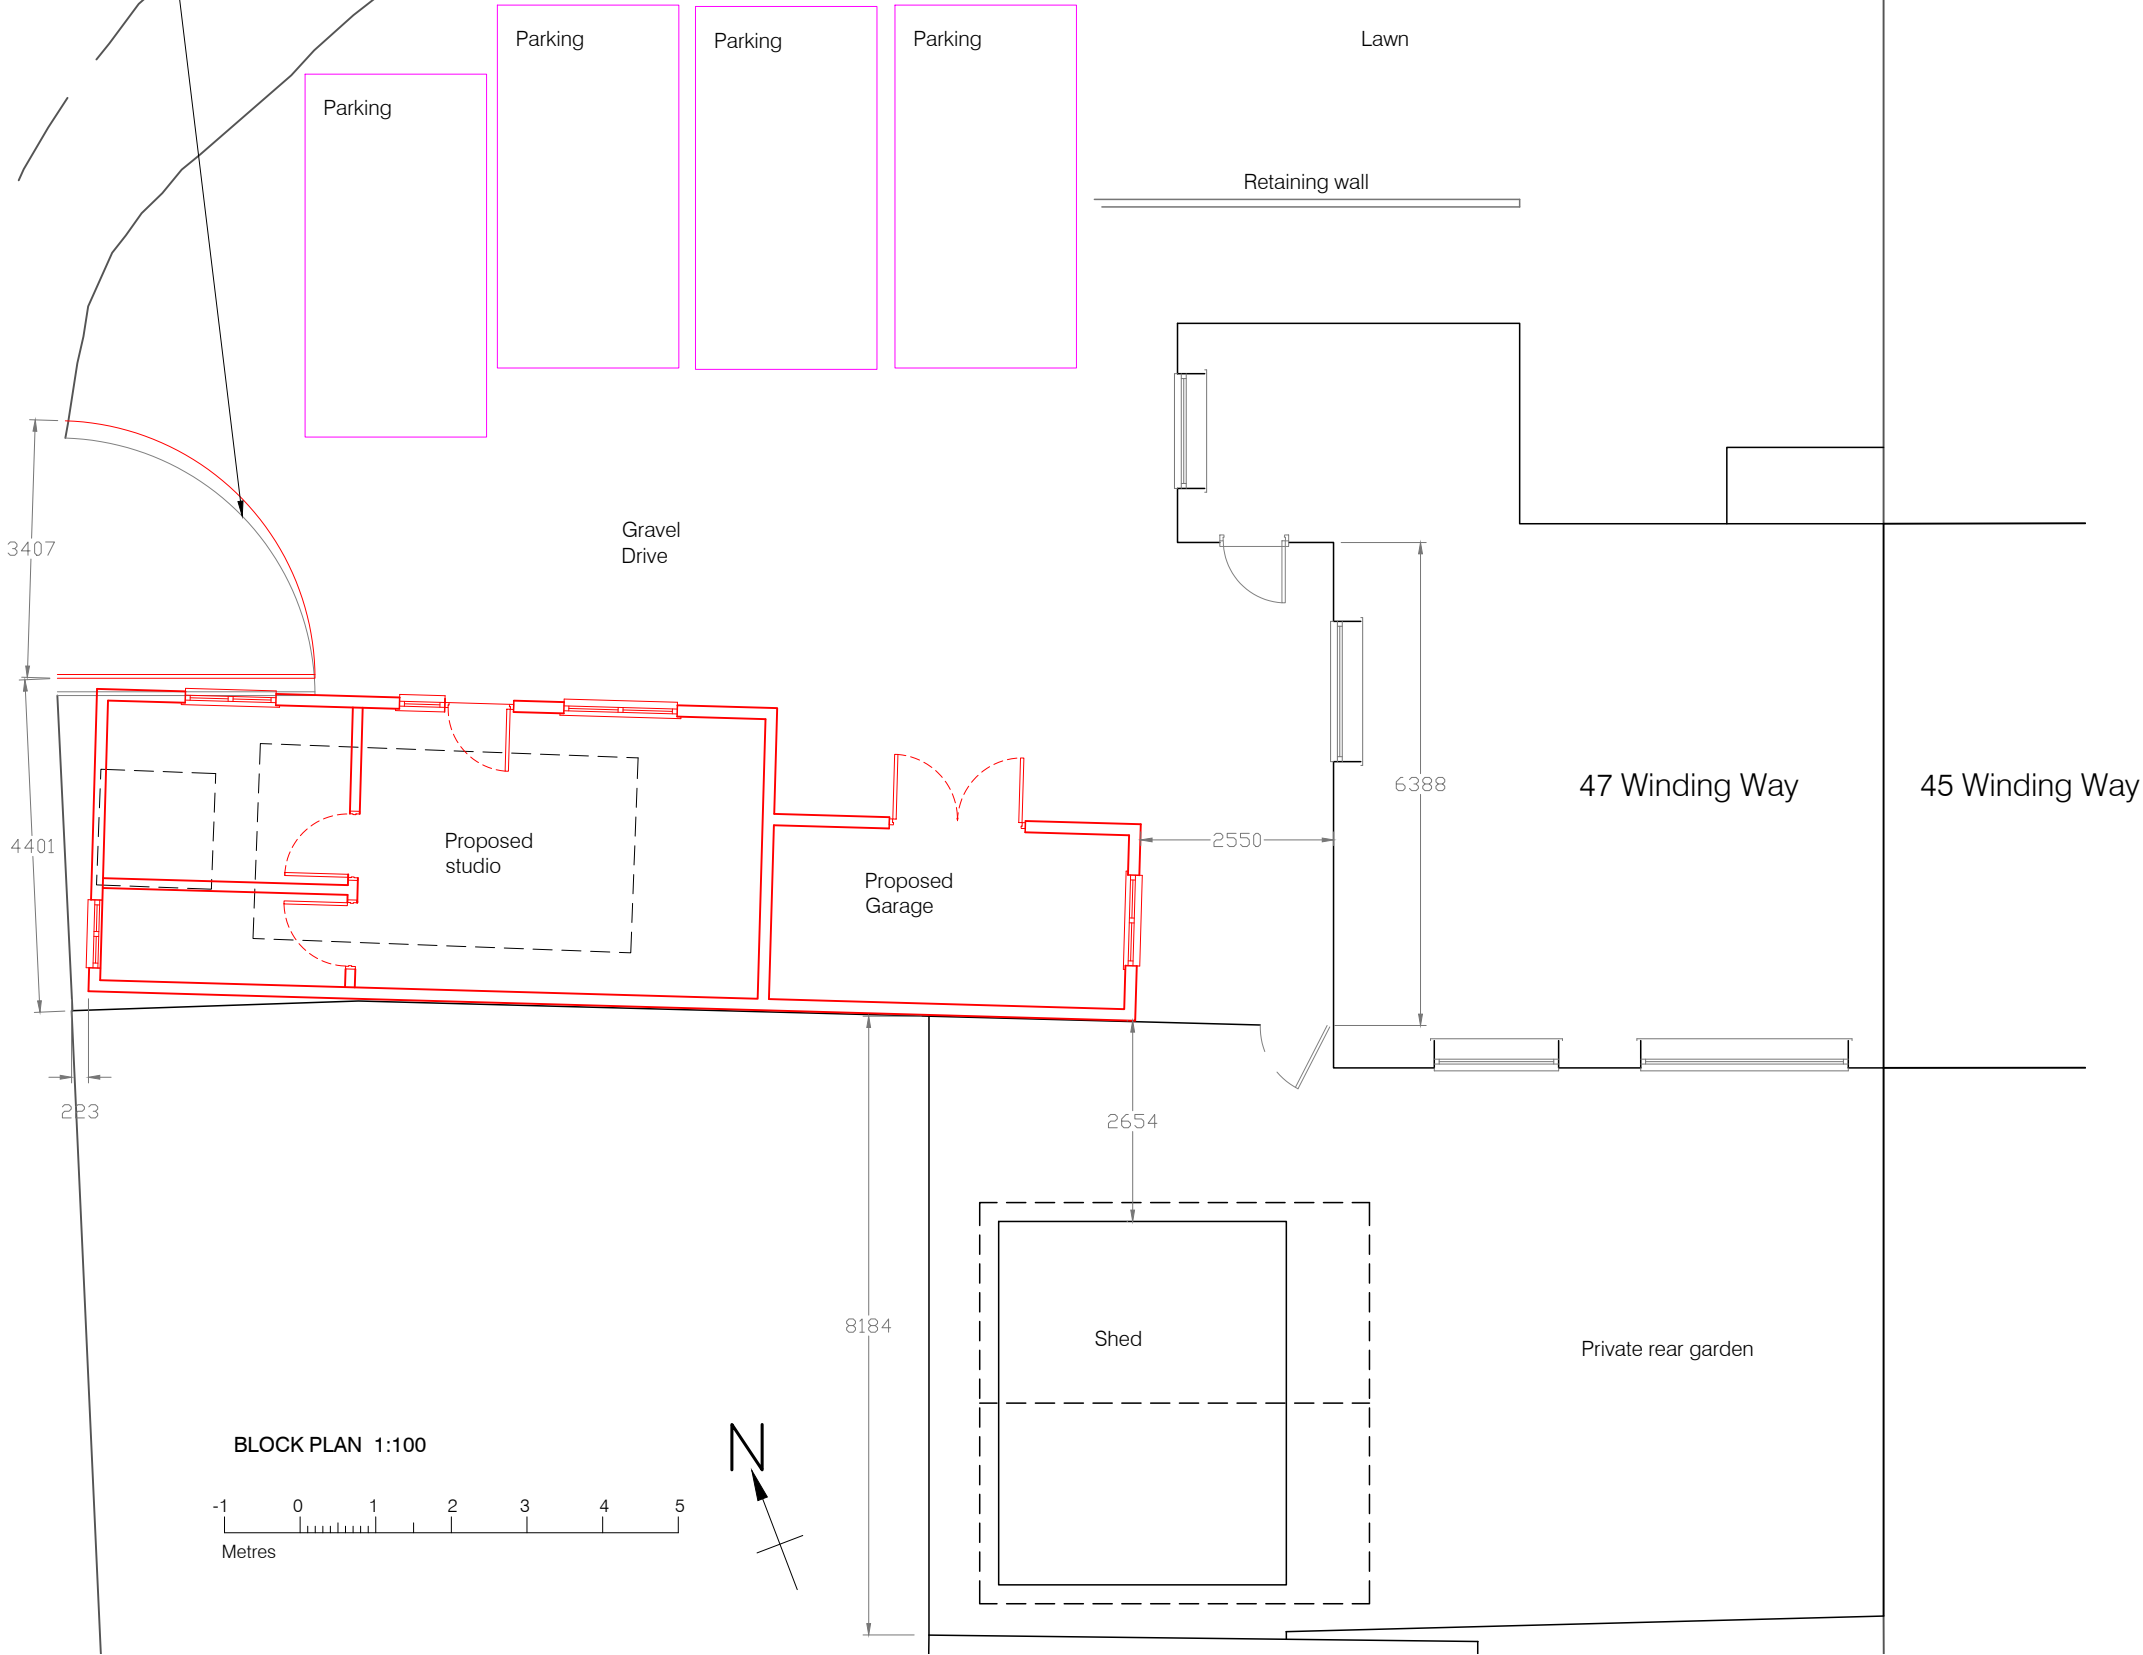

© Crown Copyright and database rights 2025 OS 100035409
Reproduction in whole or in part is prohibited without the prior permission of Ordnance Survey.



0777 188 4777
hp@sarsendesigns.co.uk
www.sarsendesigns.co.uk

CLIENT Angela Siggs
PROJECT 47 Winding Way
Salisbury

TITLE Block Plan option 1

DATE 15 November 2025

SCALE 1: 100 and 1:1250 @ A3

REVISION

DWG NO. 47WW04BP PLANNING ISSUE