



MC
JAN 25


BASED ON MATTHEW REED SURVEY

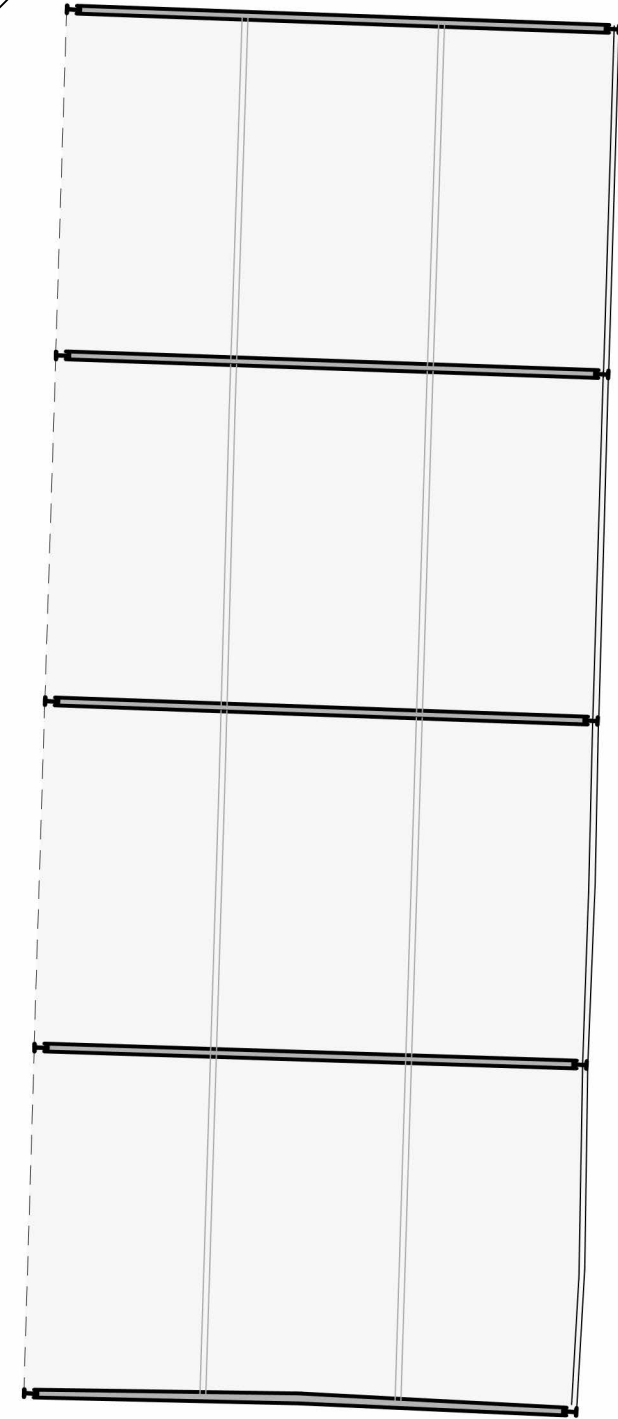


BARN 2_Ground Floor
1 : 100

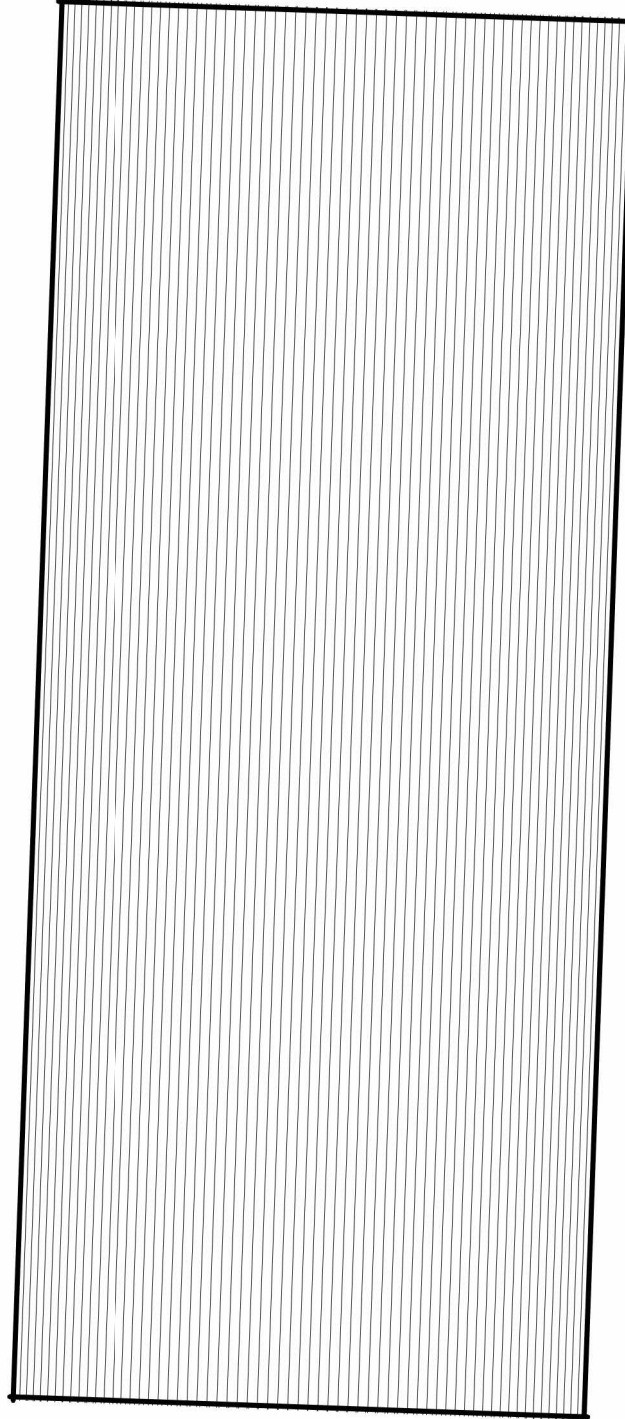


BARN 2_Roof
1 : 100

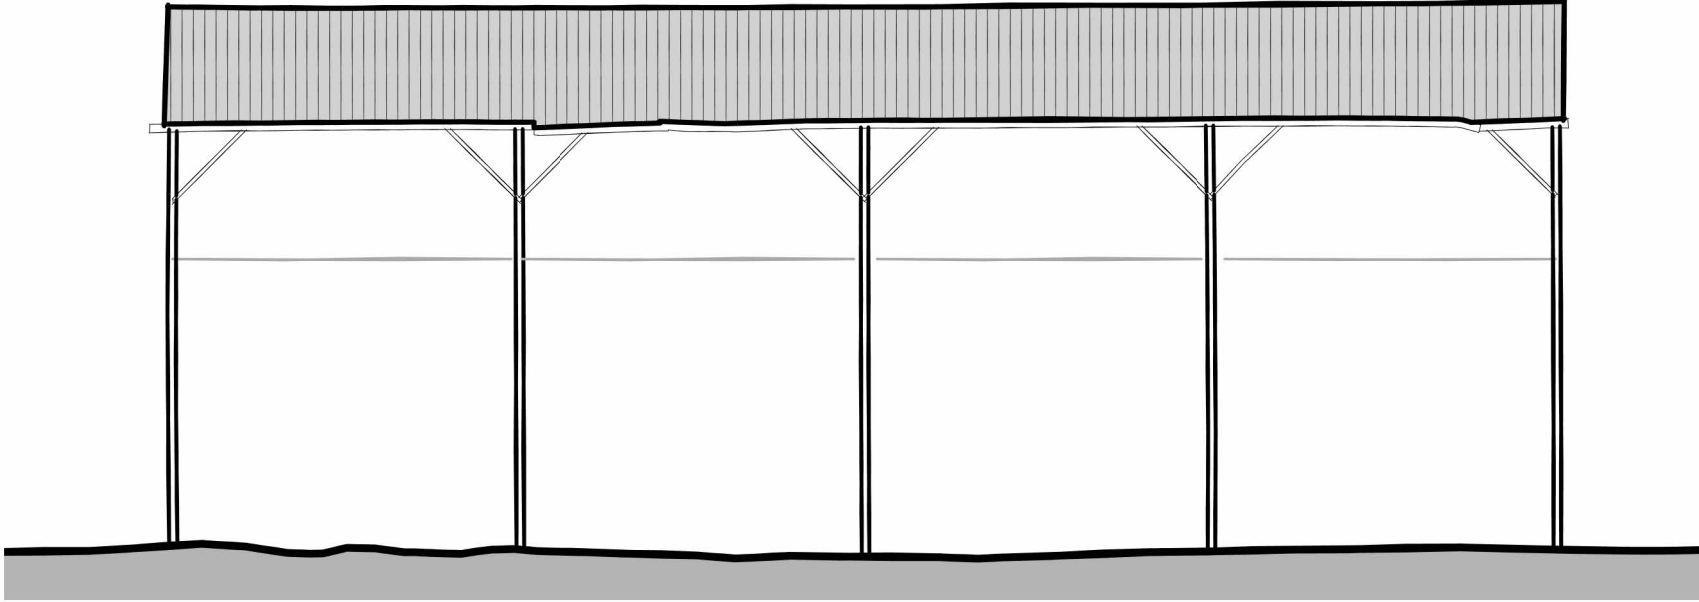


Barn 2_NW Elevation
1 : 100

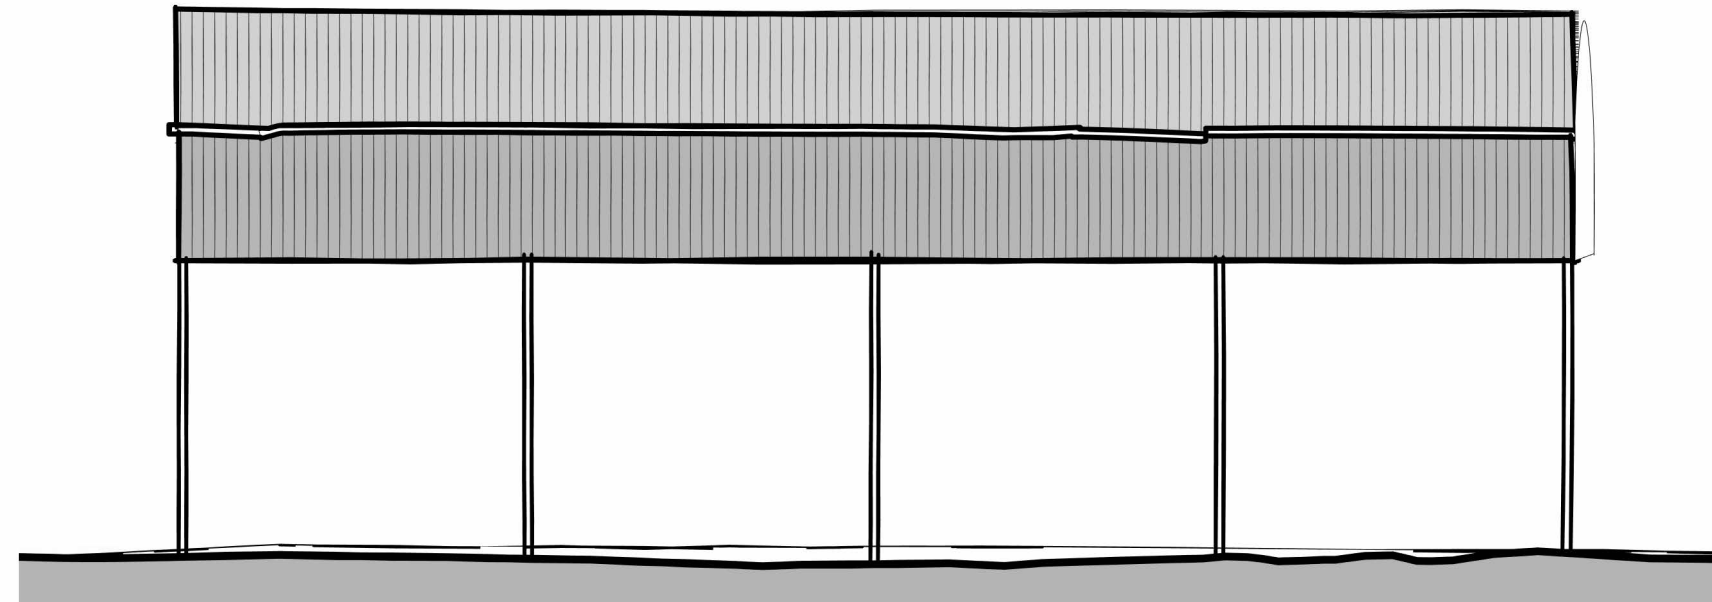


Barn 2_SE Elevation
1 : 100

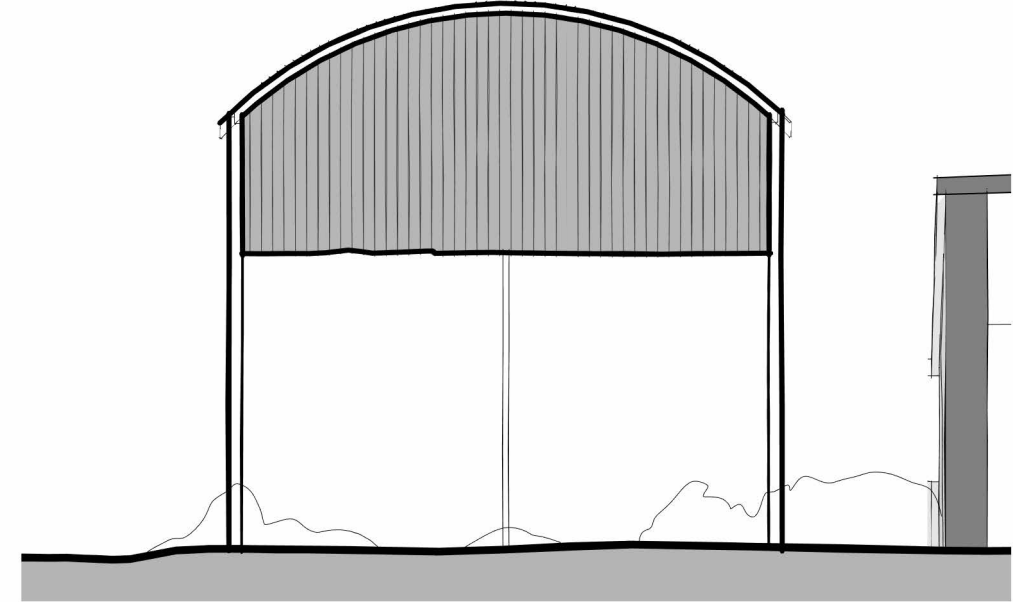


Barn 2_NE Elevation
1 : 100

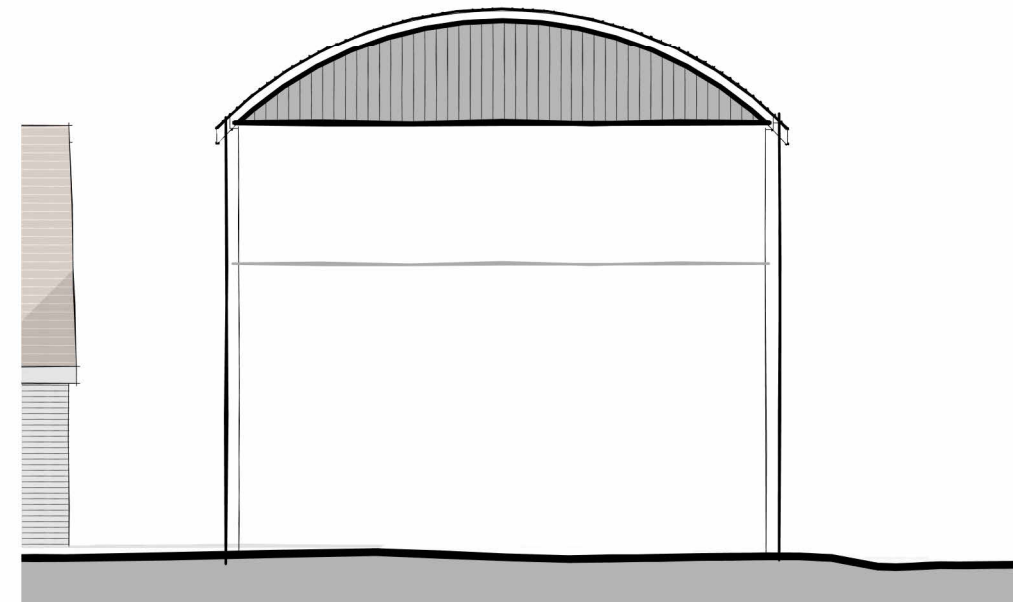


Barn 2_SW Elevation
1 : 100

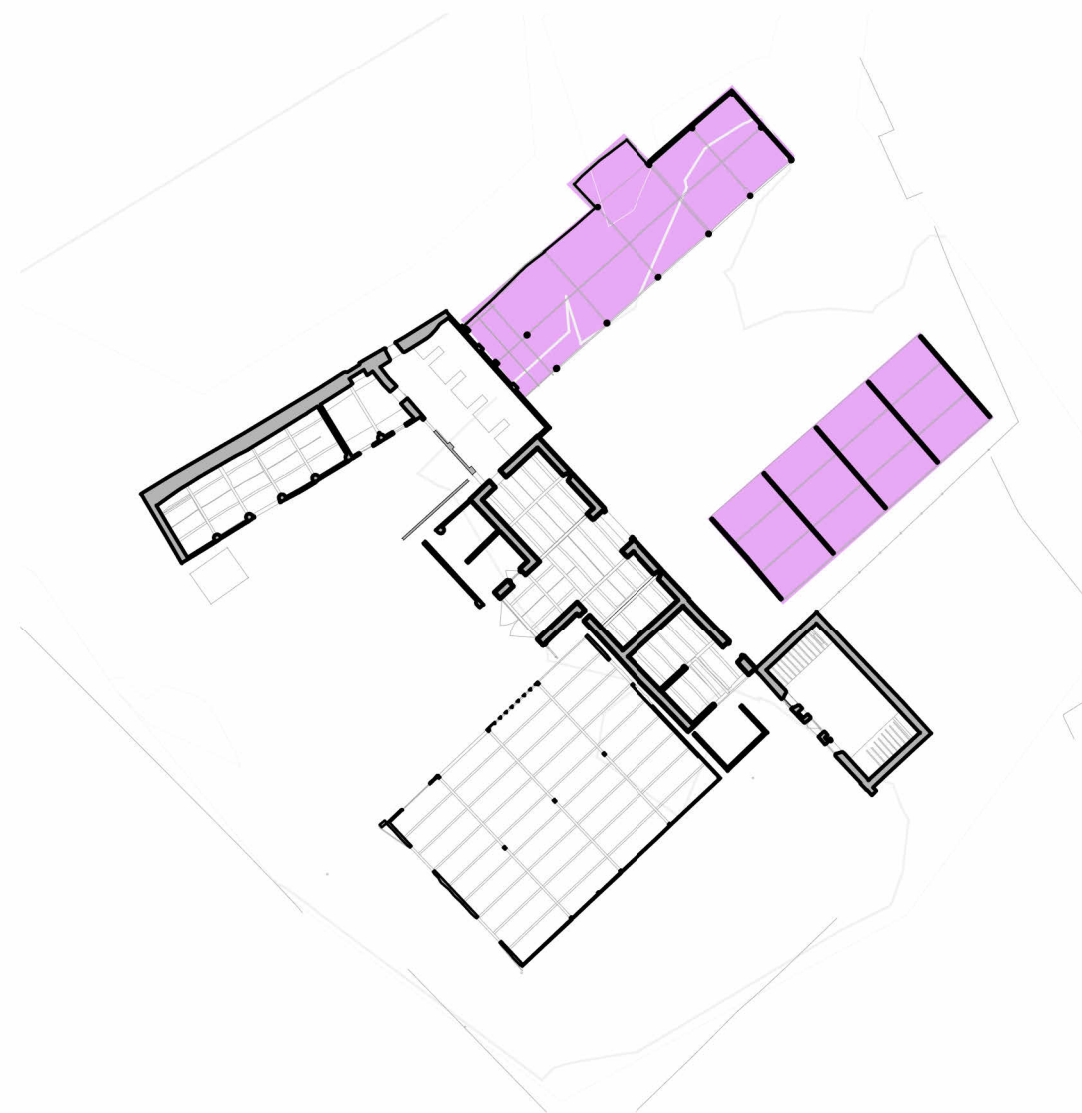


KEY SITE PLAN
1 : 500

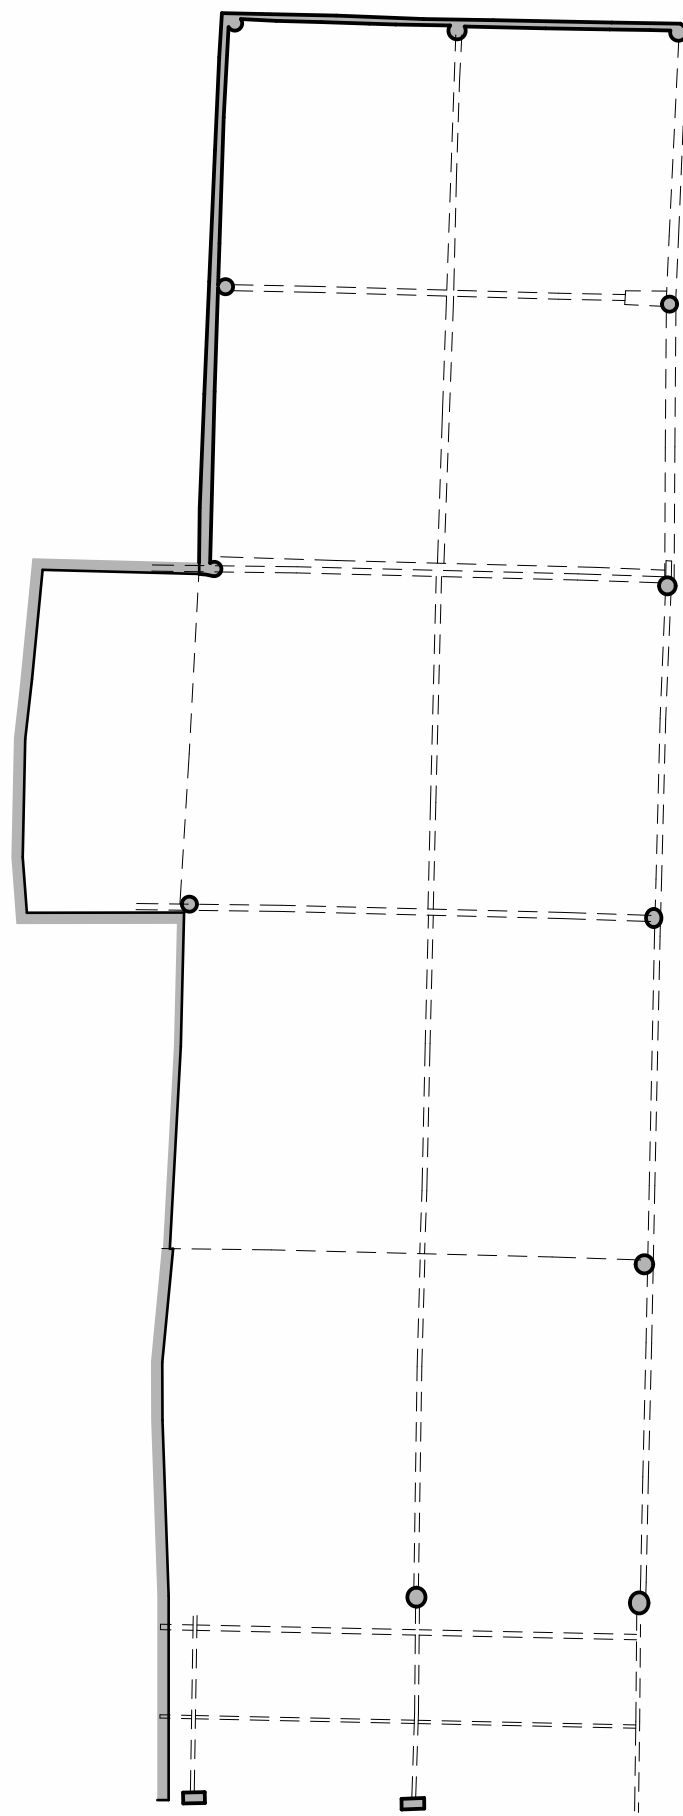


BARN 3_Ground Floor
1 : 100

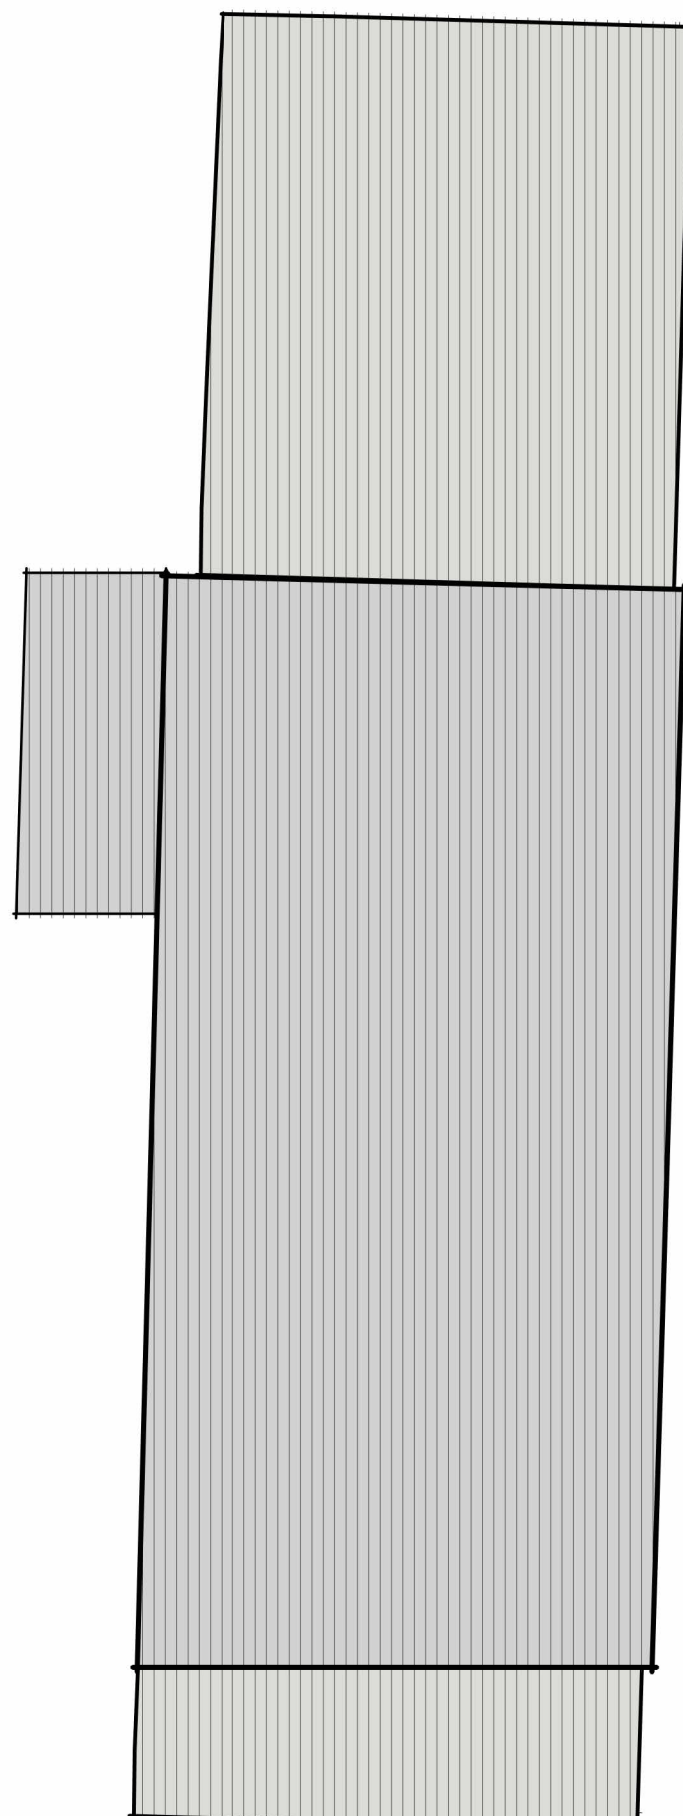


BARN 3_Roof
1 : 100

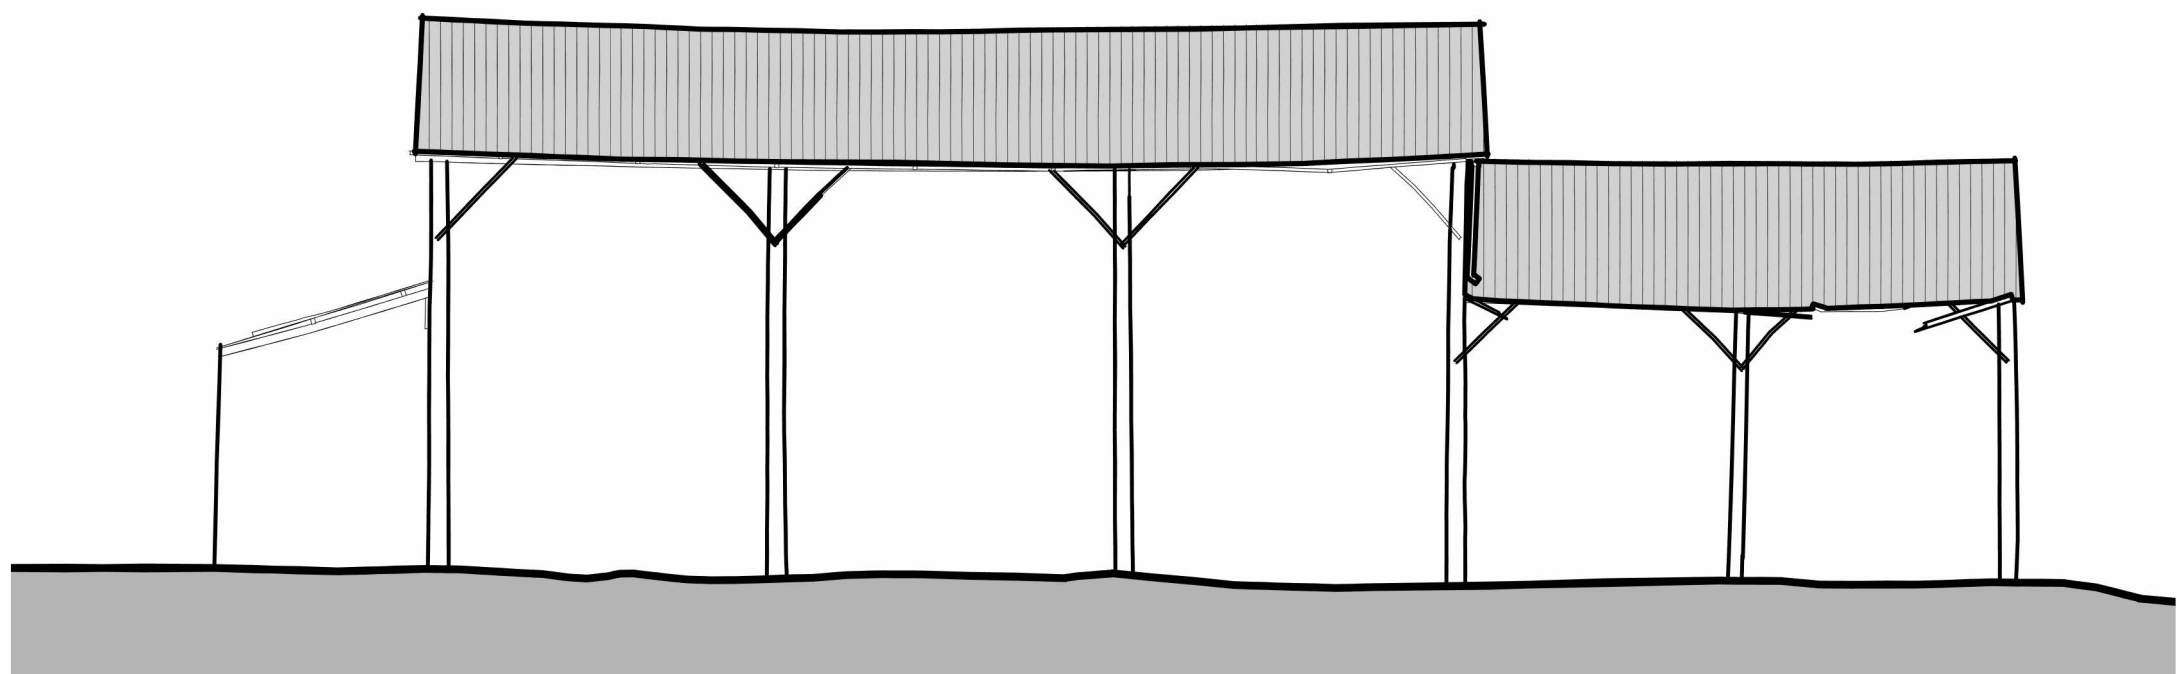


BARN 3_NW Elevation
1 : 100

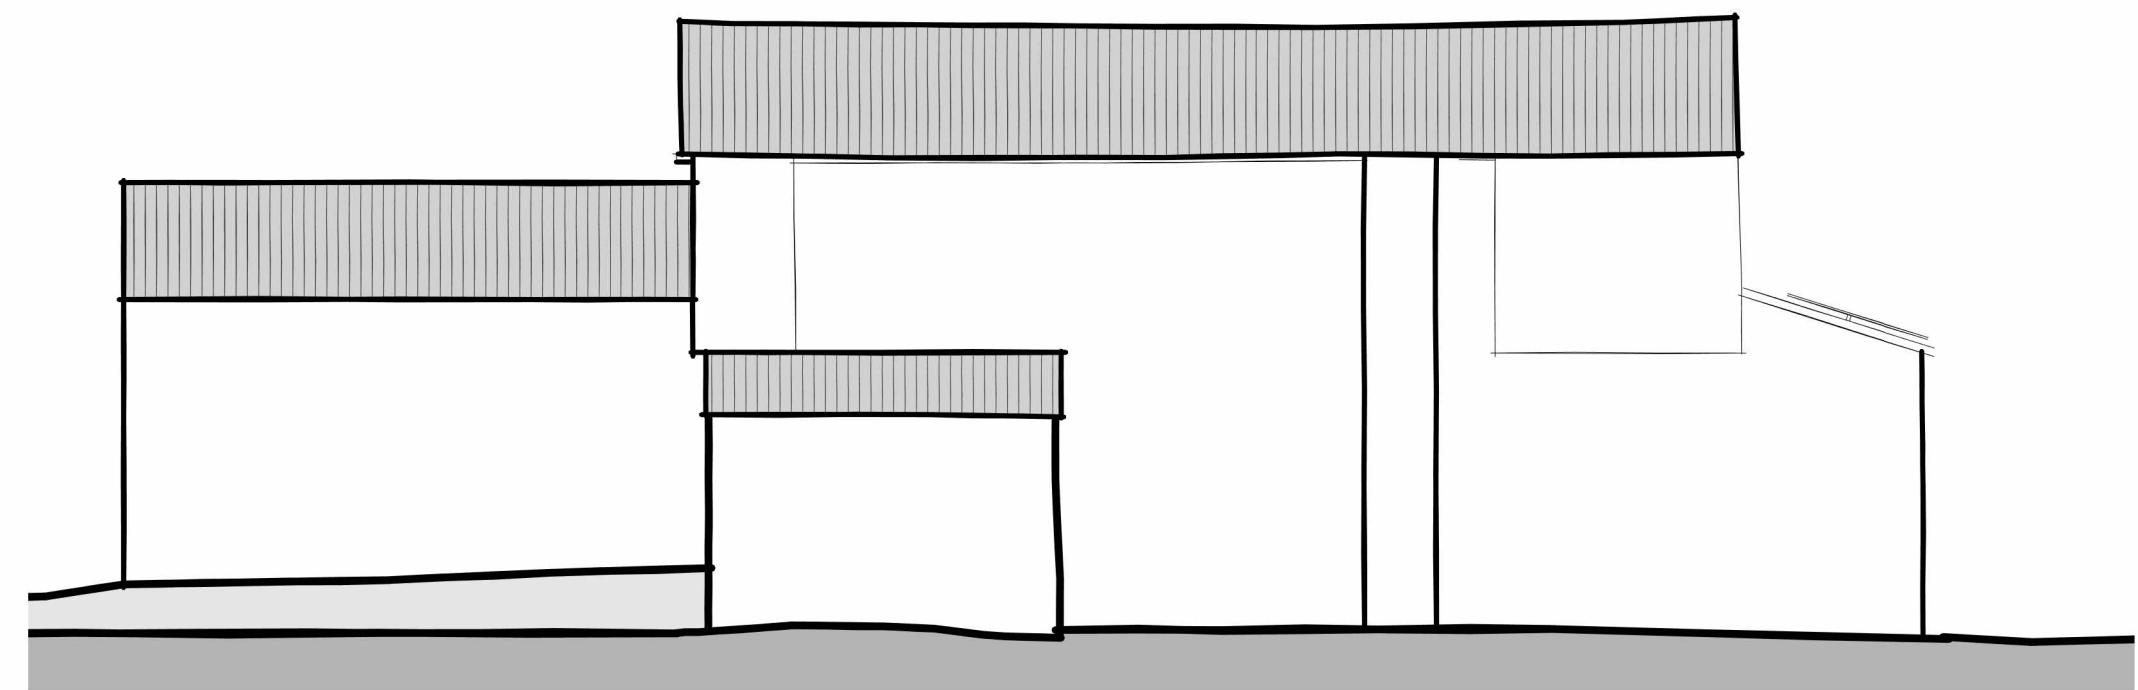

BARN 3_SE Elevation
1 : 100

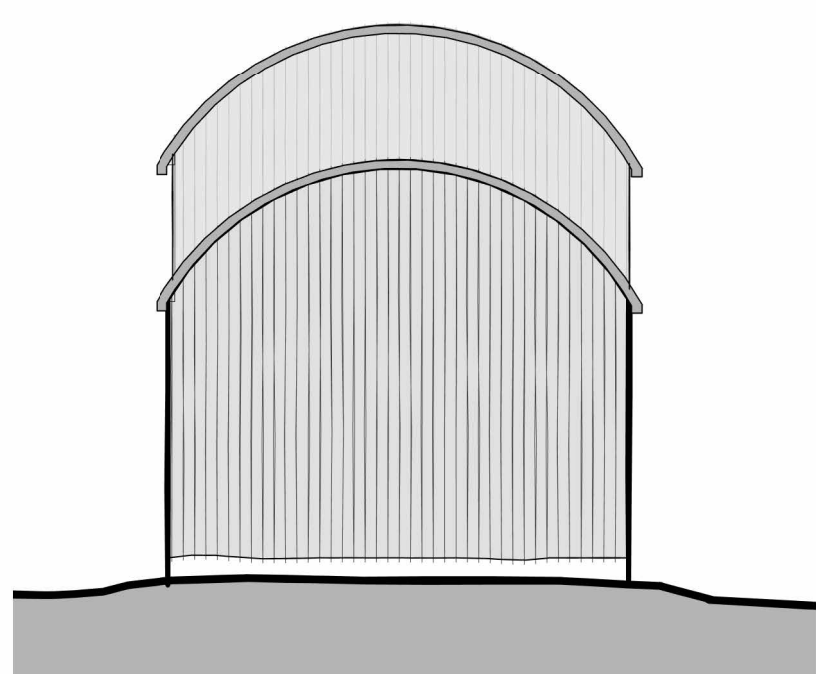

BARN 3_NE_Elevation
1 : 100

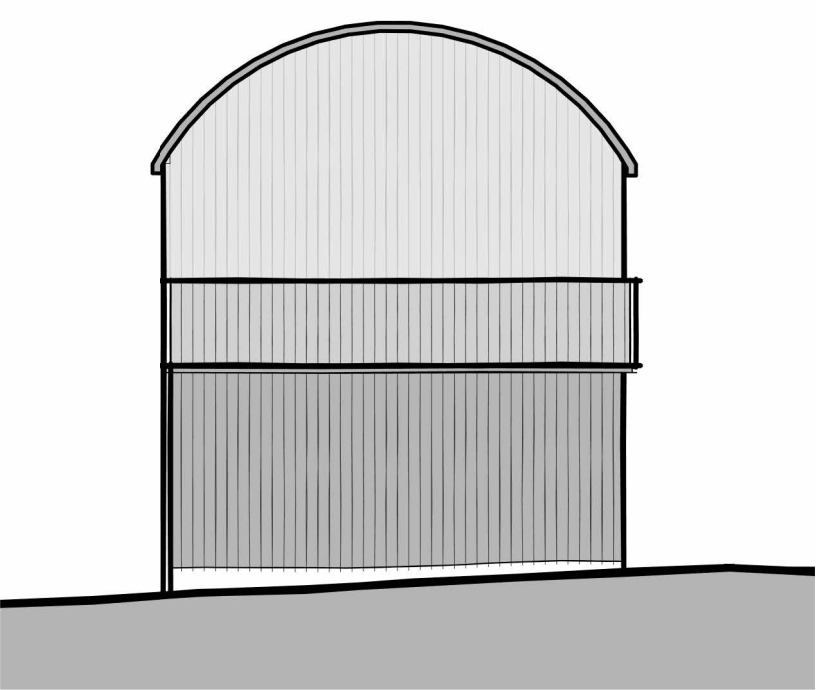

BARN 3_SW Elevation
1 : 100

MANOR HOUSE FARM, MALMSBURY

PROJECT

REV. DESCRIPTION
A PLANNING APPLICATION

APP. DATE
FEB 25

SCALE BAR

ALL FIGURED DIMENSIONS ARE TO BE TAKEN IN PREFERENCE TO SCALED DIMENSIONS AND ANY INACCURACIES ARE TO BE REPORTED TO THE ARCHITECT. DIMENSIONS TO BE CHECKED ON SITE BEFORE ANY WORK IS PUT IN HAND OR PREFABRICATED. COPYRIGHT OF THIS DRAWING IS RETAINED BY THE ARCHITECT AND IT MUST NOT BE REPRODUCED WITHOUT THEIR WRITTEN CONSENT

PLANNING ISSUE
EXISTING PLANS & ELEVATIONS - BARN 2 & 3
MATHEWSON WATERS ARCHITECTS
Deftes Studio
01300 721904
The Old Surgery
Crowle Road · Lambourn
Berkshire · RG17 8NR
enquiries@mw-architects.co.uk
www.mw-architects.co.uk
RIBA
Chartered Practice
As indicated @A1
© MATHEWSON WATERS ARCHITECTS LLP
23041 PL105 A