



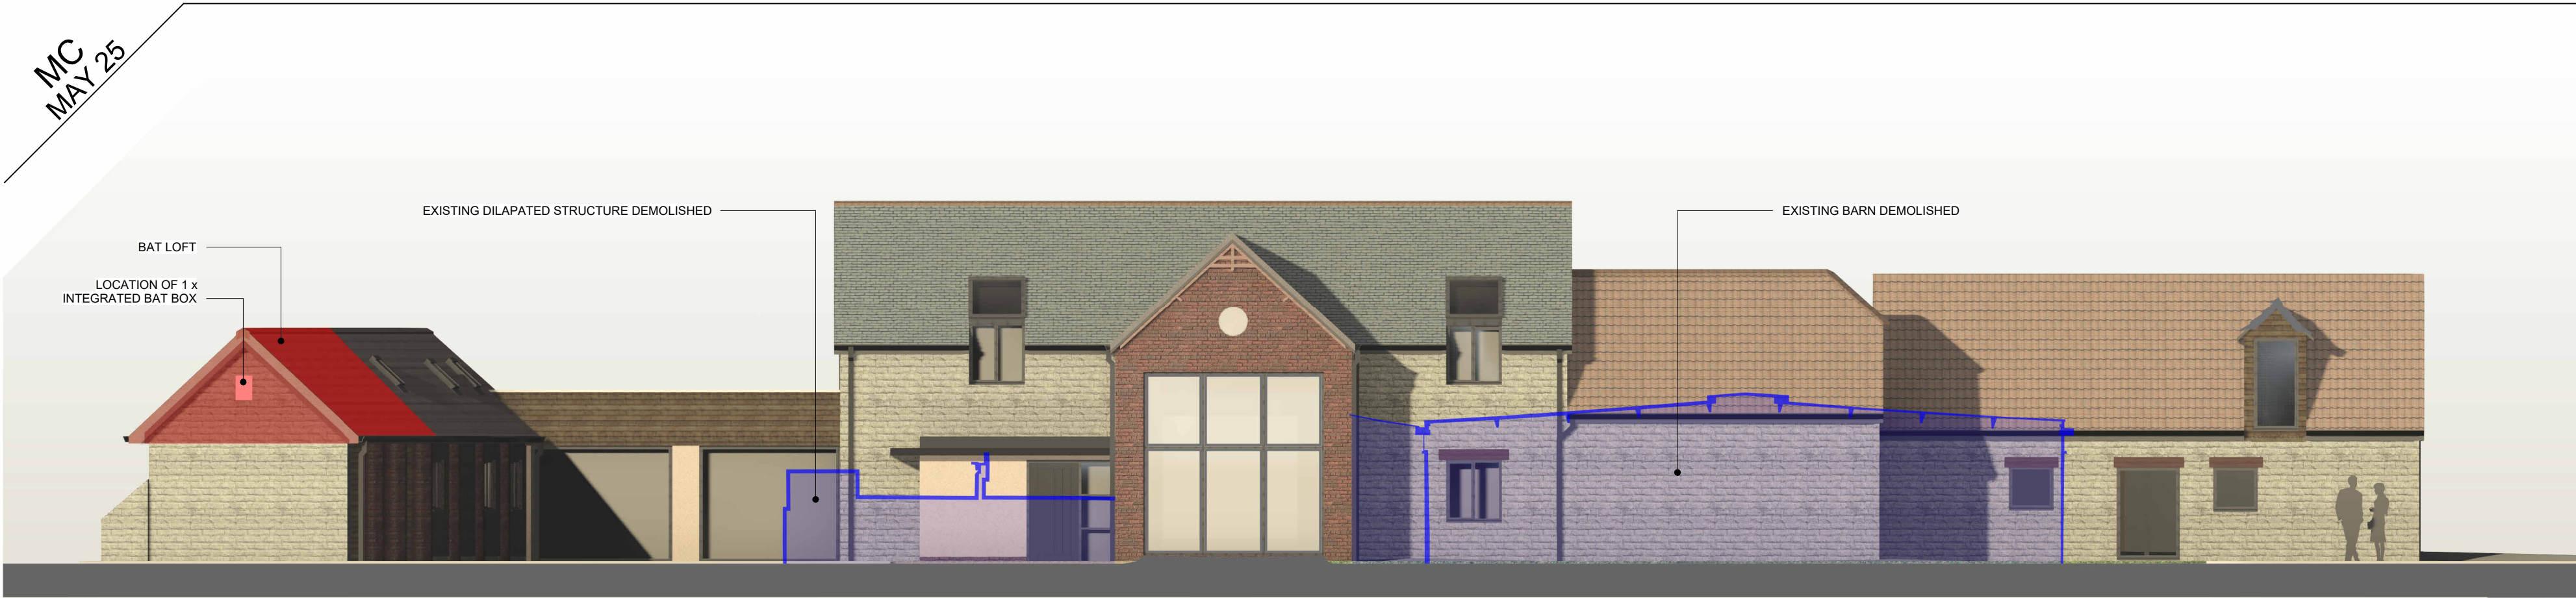


PROPOSED SOUTH-WEST ELEVATION
1 : 100

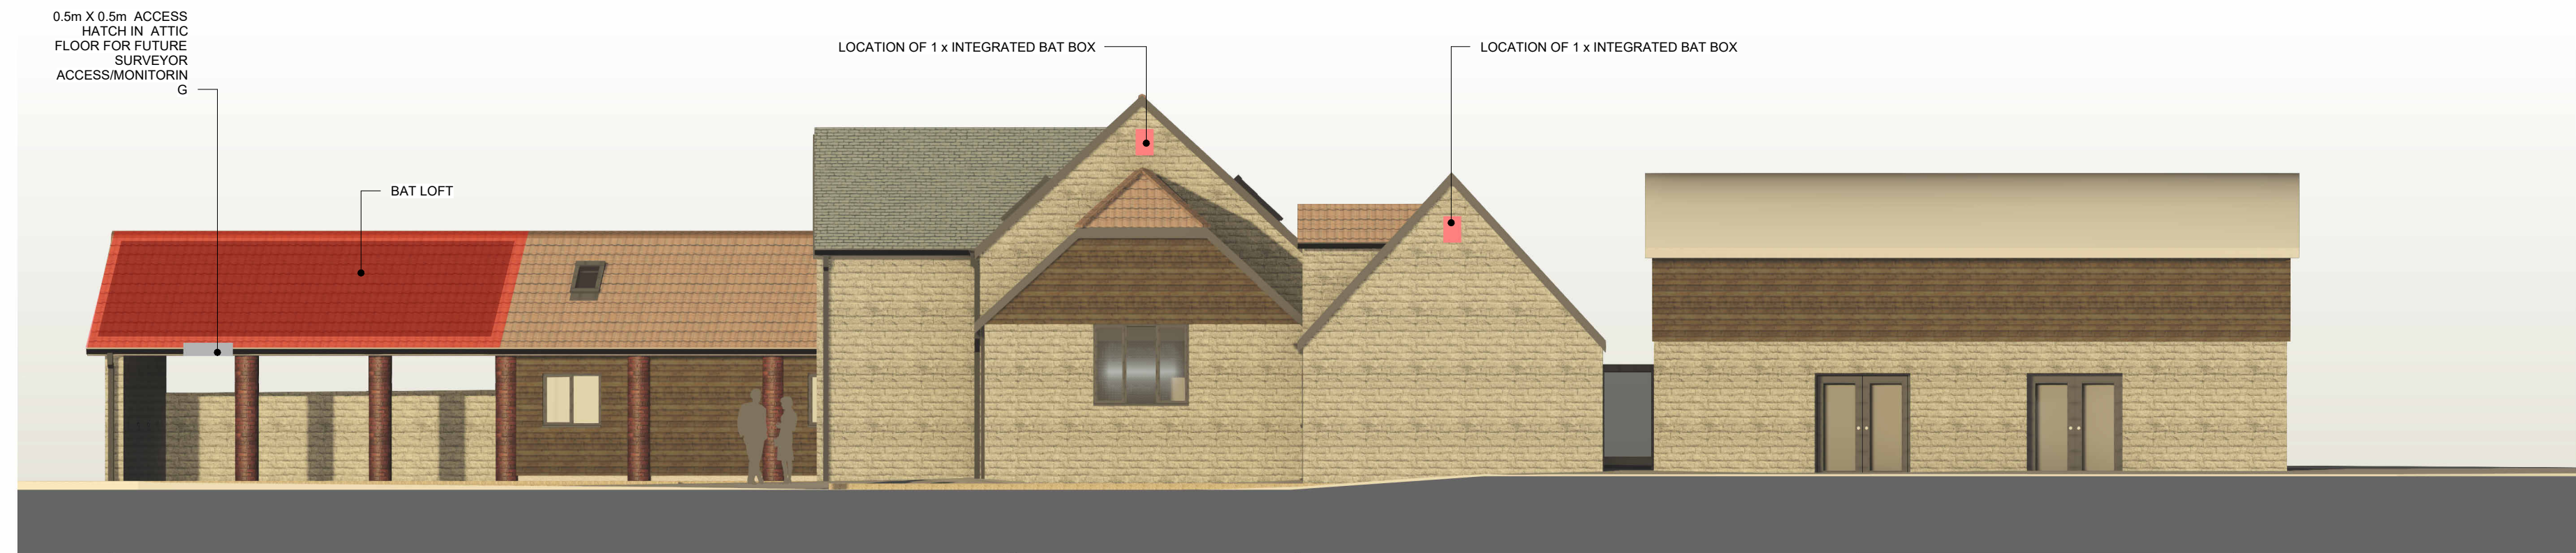

PROPOSED NORTH-EAST ELEVATION
1 : 100



PROPOSED SOUTH-EAST
1 : 100

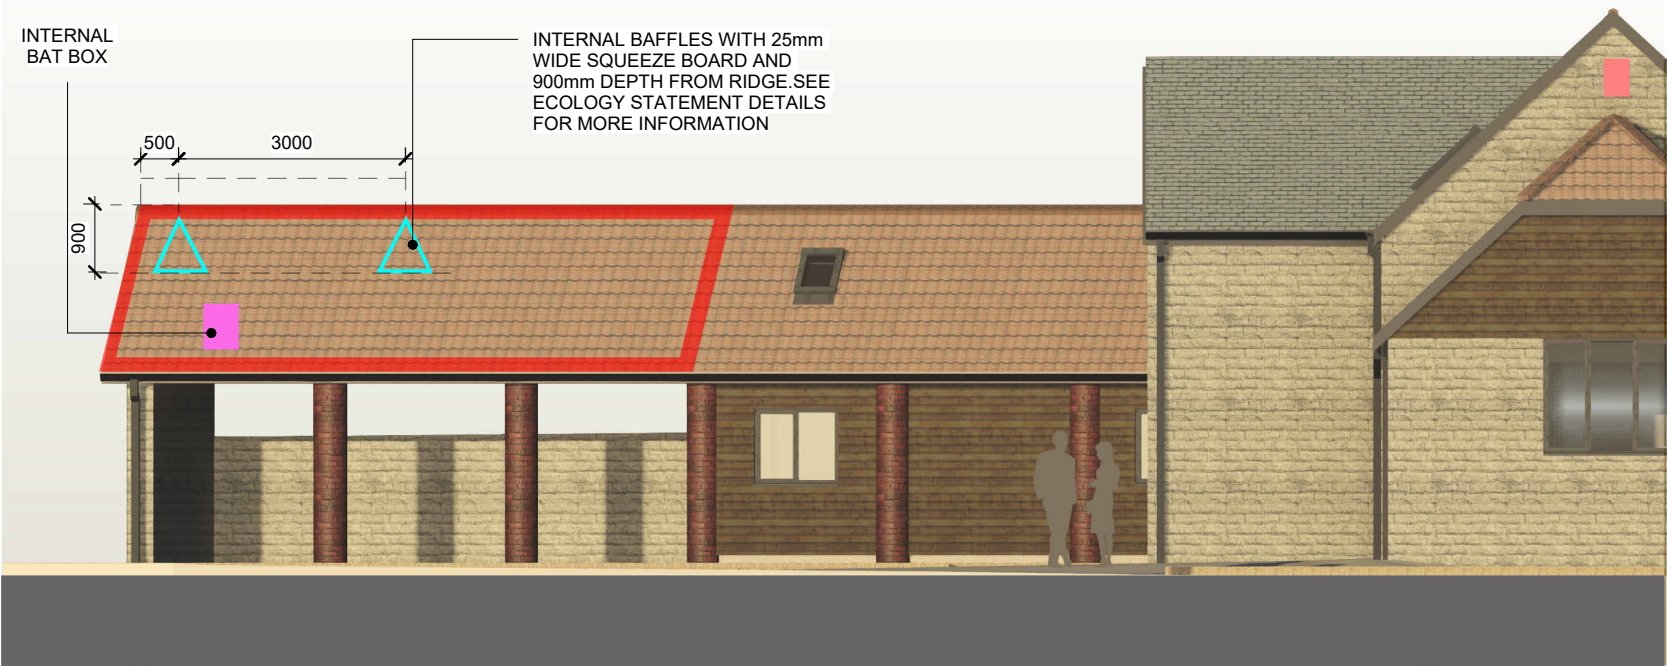

PROPOSED SOUTH-EAST_INTERNAL_FURTHER INFORMATION
1 : 100



PROPOSED NORTH-WEST ELEVATIONS 1
1 : 100



PROPOSED NORTH-WEST ELEVATIONS 2
1 : 100

PROJECT

MANOR HOUSE FARM, MALMESBURY

REV. DESCRIPTION APP. DATE

A ECOLOGY INPUT MAY 25

SCALE BAR

PROPOSED ELEVATIONS -
ENVIRONMENTAL CONSULTATION
1 : 100@A1
MATHEWSON WATERS ARCHITECTS
Whitehurst Studio
01300 721904
The Old Surgery
Crowle Road · Lambourn
Berkshire · RG17 8NR
enquiries@mwk-architects.co.uk
www.mwk-architects.co.uk
© MATHEWSON WATERS ARCHITECTS LLP
23041 PL110 A
RIBA Chartered Practice

ALL FIGURED DIMENSIONS ARE TO BE TAKEN IN PREFERENCE TO SCALED DIMENSIONS AND ANY INACCURACIES ARE TO BE REPORTED TO THE ARCHITECT. DIMENSIONS TO BE CHECKED ON SITE BEFORE ANY WORK IS PUT IN HAND OR PREFABRICATED. COPYRIGHT OF THIS DRAWING IS RETAINED BY THE ARCHITECT AND IT MUST NOT BE REPRODUCED WITHOUT THEIR WRITTEN CONSENT