



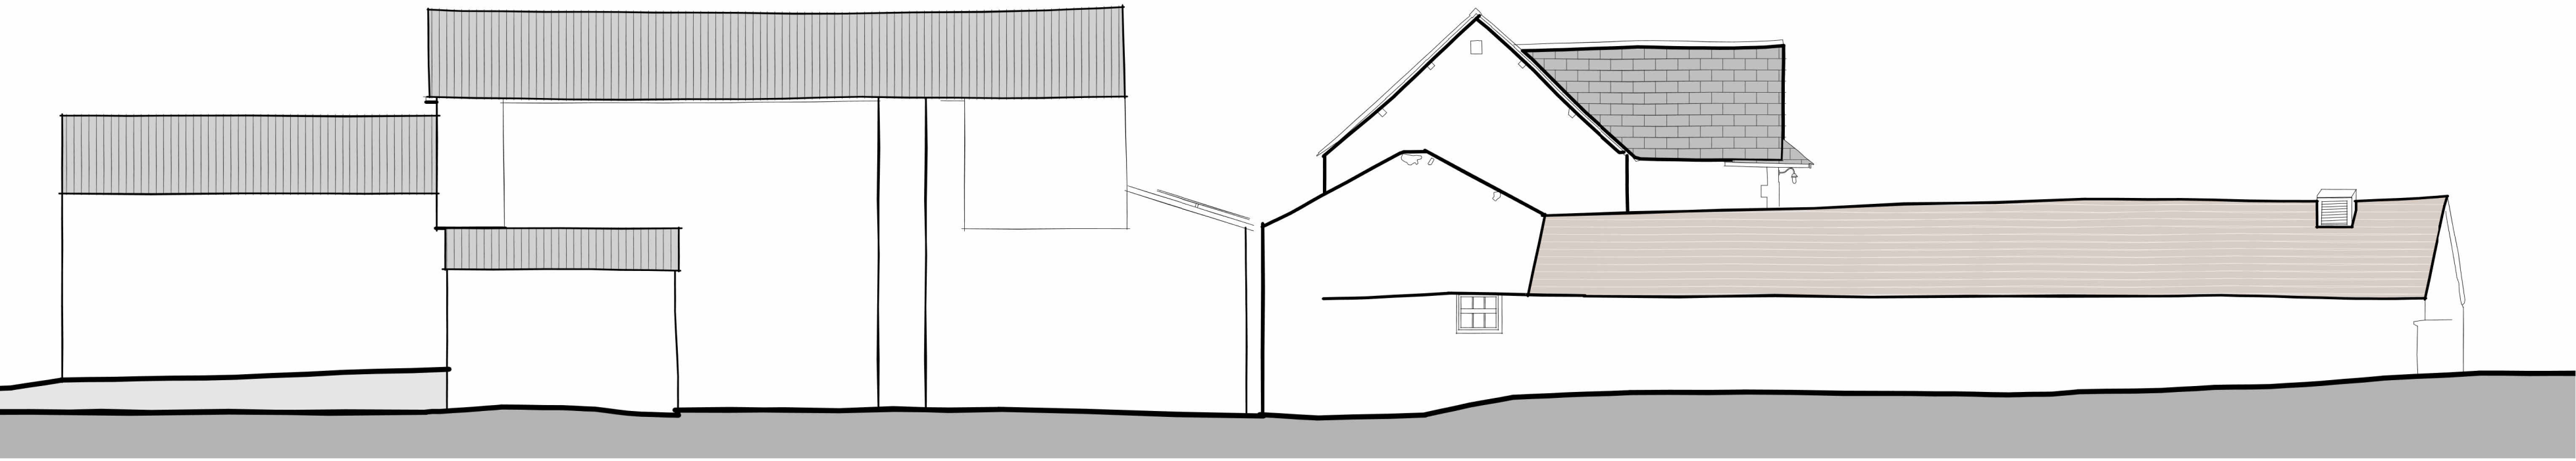


EXISTING SOUTH-WEST ELEVATION
1 : 100

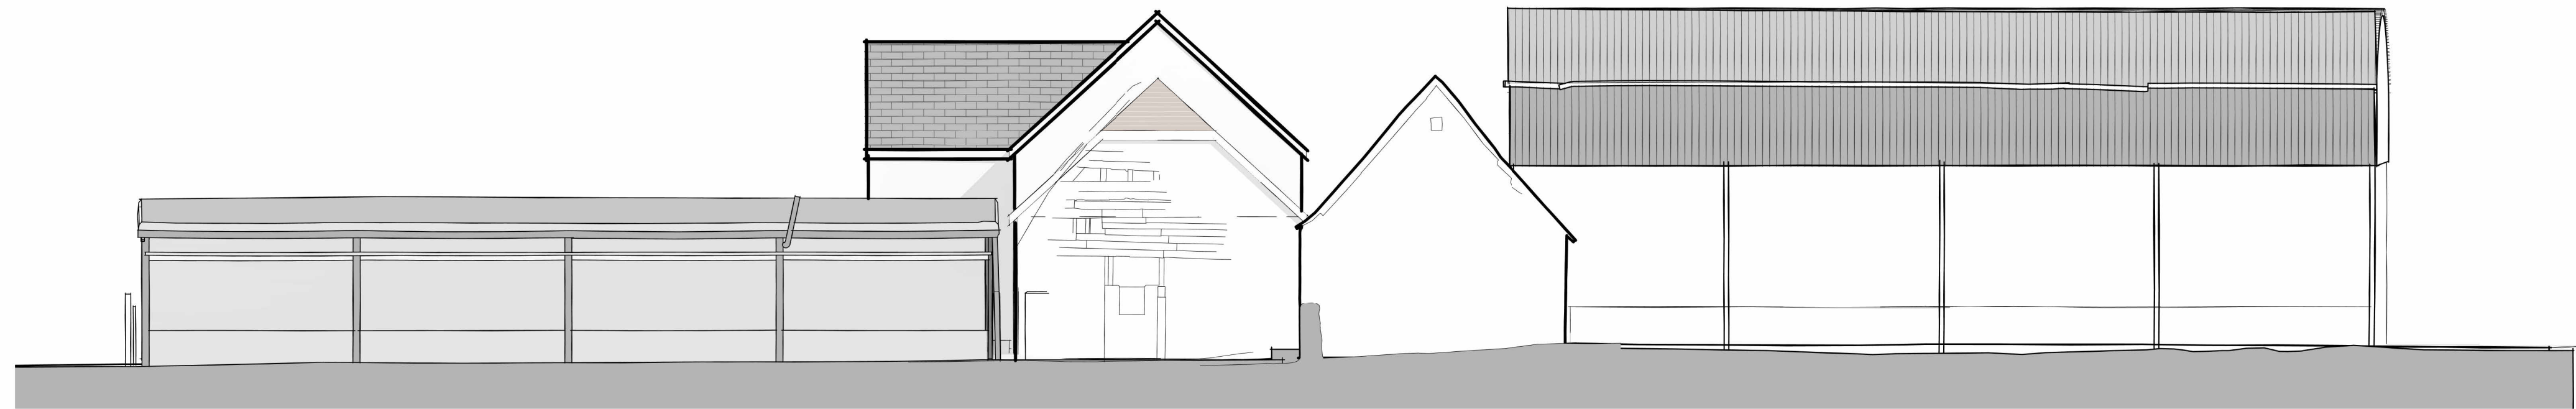

EXISTING NORTH-WEST ELEVATION
1 : 100



EXISTING SOUTH-EAST ELEVATION
1 : 100

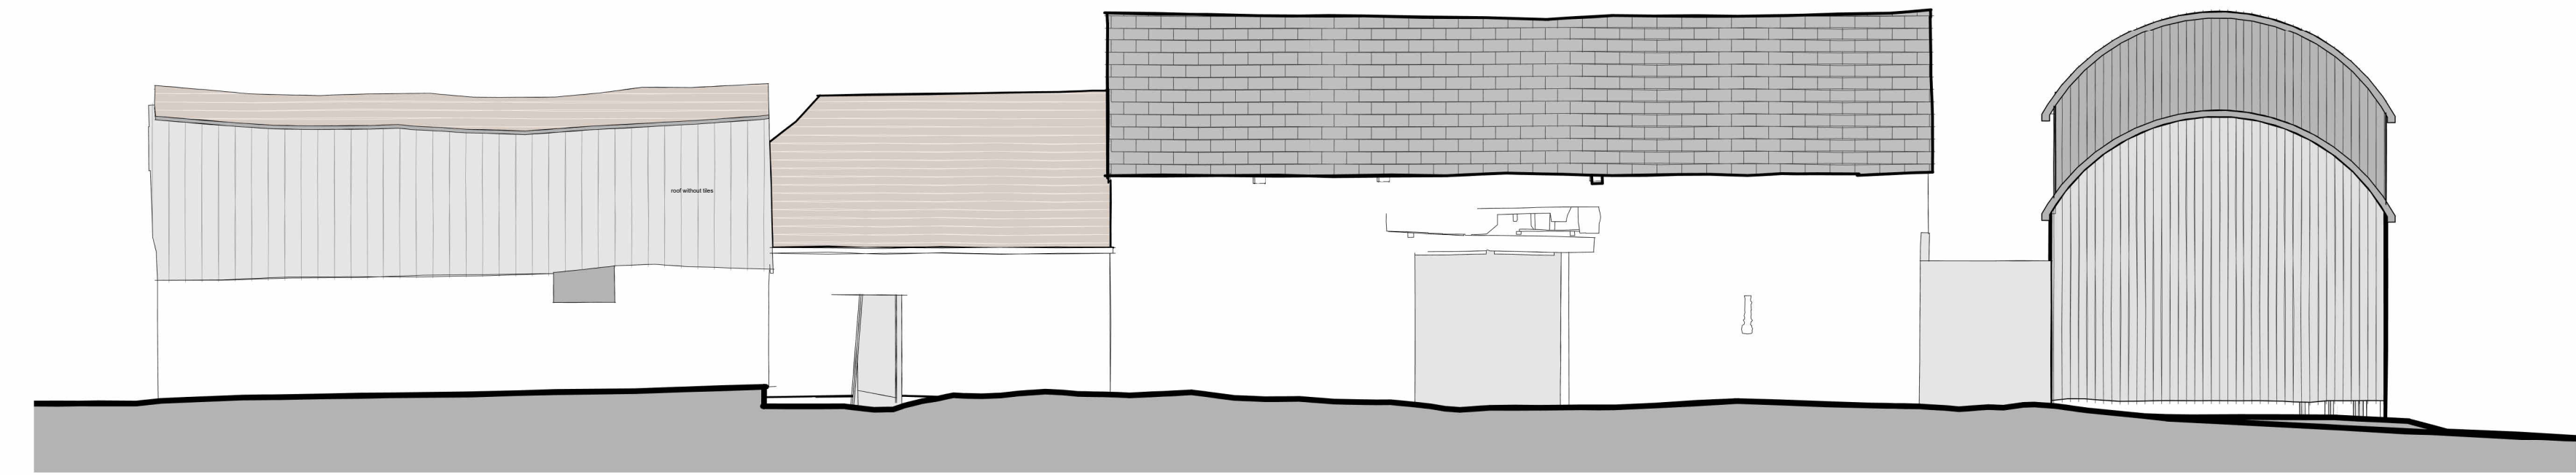

EXISTING NORTH-EAST ELEVATION
1 : 100

PROJECT

MANOR HOUSE FARM, MALMSBURY

REV.	DESCRIPTION
A	PLANNING APPLICATION

APP. DATE
FEB 25

SCALE BAR



ALL FIGURED DIMENSIONS ARE TO BE TAKEN IN PREFERENCE TO SCALED DIMENSIONS AND ANY INACCURACIES ARE TO BE REPORTED TO THE ARCHITECT. DIMENSIONS TO BE CHECKED ON SITE BEFORE ANY WORK IS PUT IN HAND OR PREFABRICATED. COPYRIGHT OF THIS DRAWING IS RETAINED BY THE ARCHITECT AND IT MUST NOT BE REPRODUCED WITHOUT THEIR WRITTEN CONSENT

EXISTING ELEVATIONS

PLANNING ISSUE

MATHEWSON WATERS ARCHITECTS

Deftes Studio
01380 721904

The Old Surgery
Crowle Road · Lambourn
Berkshire · RG17 8NR

enquiries@mw-architects.co.uk
www.mw-architects.co.uk

Whitehurst Studio
01540 726562

RIBA Chartered Practice

© MATHEWSON WATERS ARCHITECTS LLP

23041 PL103 A