



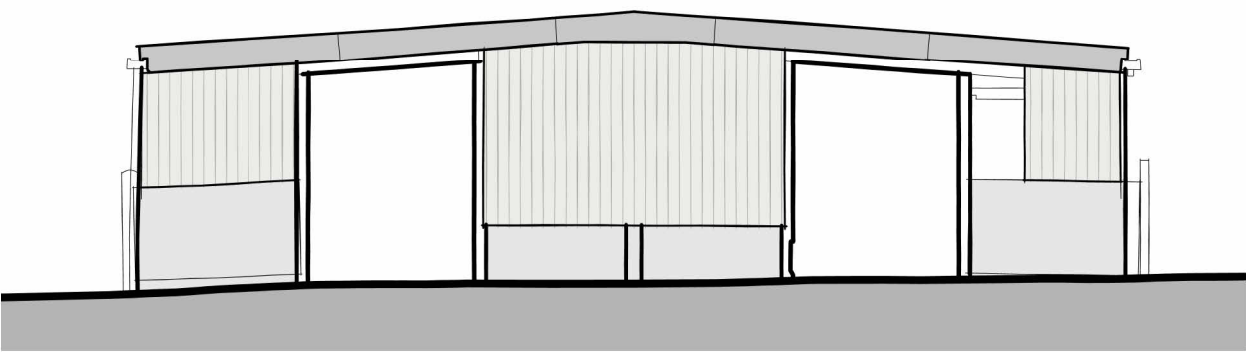

BARN 1_EXISTING SOUTH-WEST ELEVATION
1 : 100

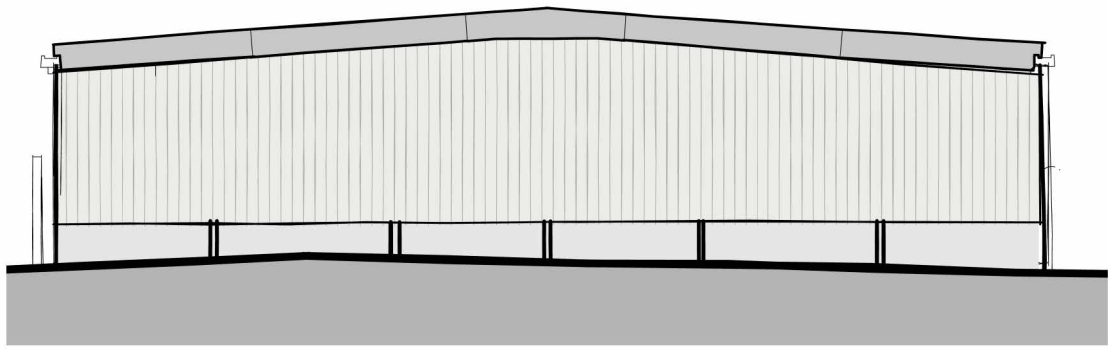


BARN 1_EXISTING SOUTH-EAST ELEVATION
1 : 100




BARN 1_EXISTING NORTH-EAST ELEVATION
1 : 100




BARN 1_EXISTING NORTH-WEST ELEVATION
1 : 100

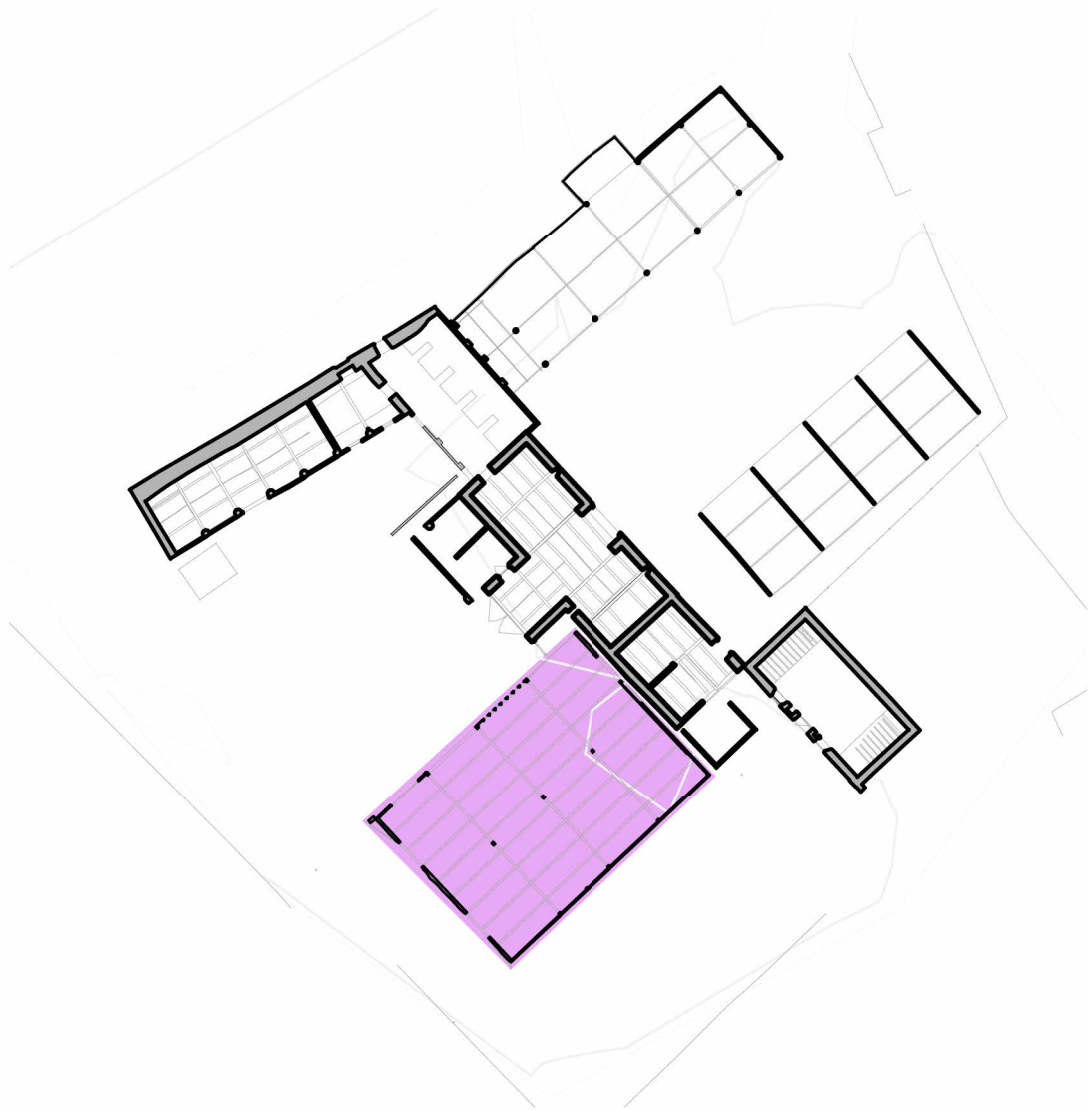

KEY SITE PLAN
1 : 500

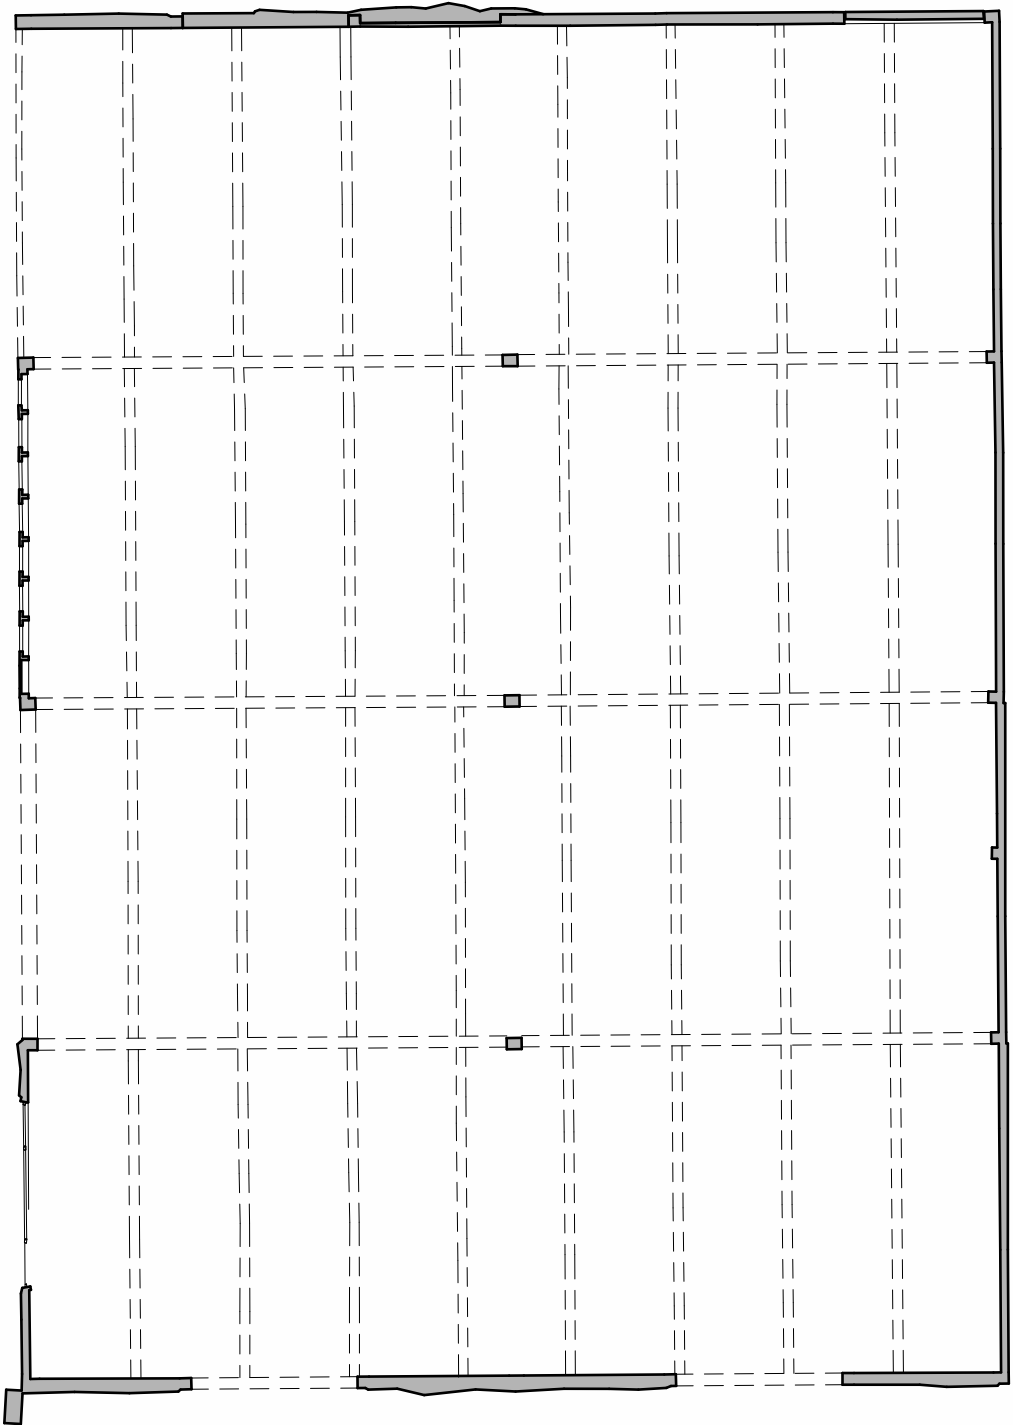

BARN 1_EXISTING GROUND FLOOR PLAN
1 : 100

 

BARN 1_EXISTING ROOF PLAN
1 : 100

PROJECT

MANOR HOUSE FARM, MALMSBURY

REV. DESCRIPTION
A PLANNING APPLICATION

APP. DATE
FEB 25

SCALE BAR



ALL FIGURED DIMENSIONS ARE TO BE TAKEN IN PREFERENCE TO SCALED DIMENSIONS AND ANY INACCURACIES ARE TO BE REPORTED TO THE ARCHITECT. DIMENSIONS TO BE CHECKED ON SITE BEFORE ANY WORK IS PUT IN HAND OR PREFABRICATED. COPYRIGHT OF THIS DRAWING IS RETAINED BY THE ARCHITECT AND IT MUST NOT BE REPRODUCED WITHOUT THEIR WRITTEN CONSENT

PLANNING ISSUE
EXISTING PLANS & ELEVATIONS - BARN 1
MATHEWSON WATERS ARCHITECTS
Deftes Studio
01380 721904
The Old Surgery
Crowle Road · Lambourn
Berkshire · RG17 8NR
enquiries@mw-architects.co.uk
www.mw-architects.co.uk
Whitehurst Studio
01540 726562
RIBA Chartered Practice
© MATHEWSON WATERS ARCHITECTS LLP
23041 PL104 A