




PROPOSED GROUND FLOORPLAN
1 : 100

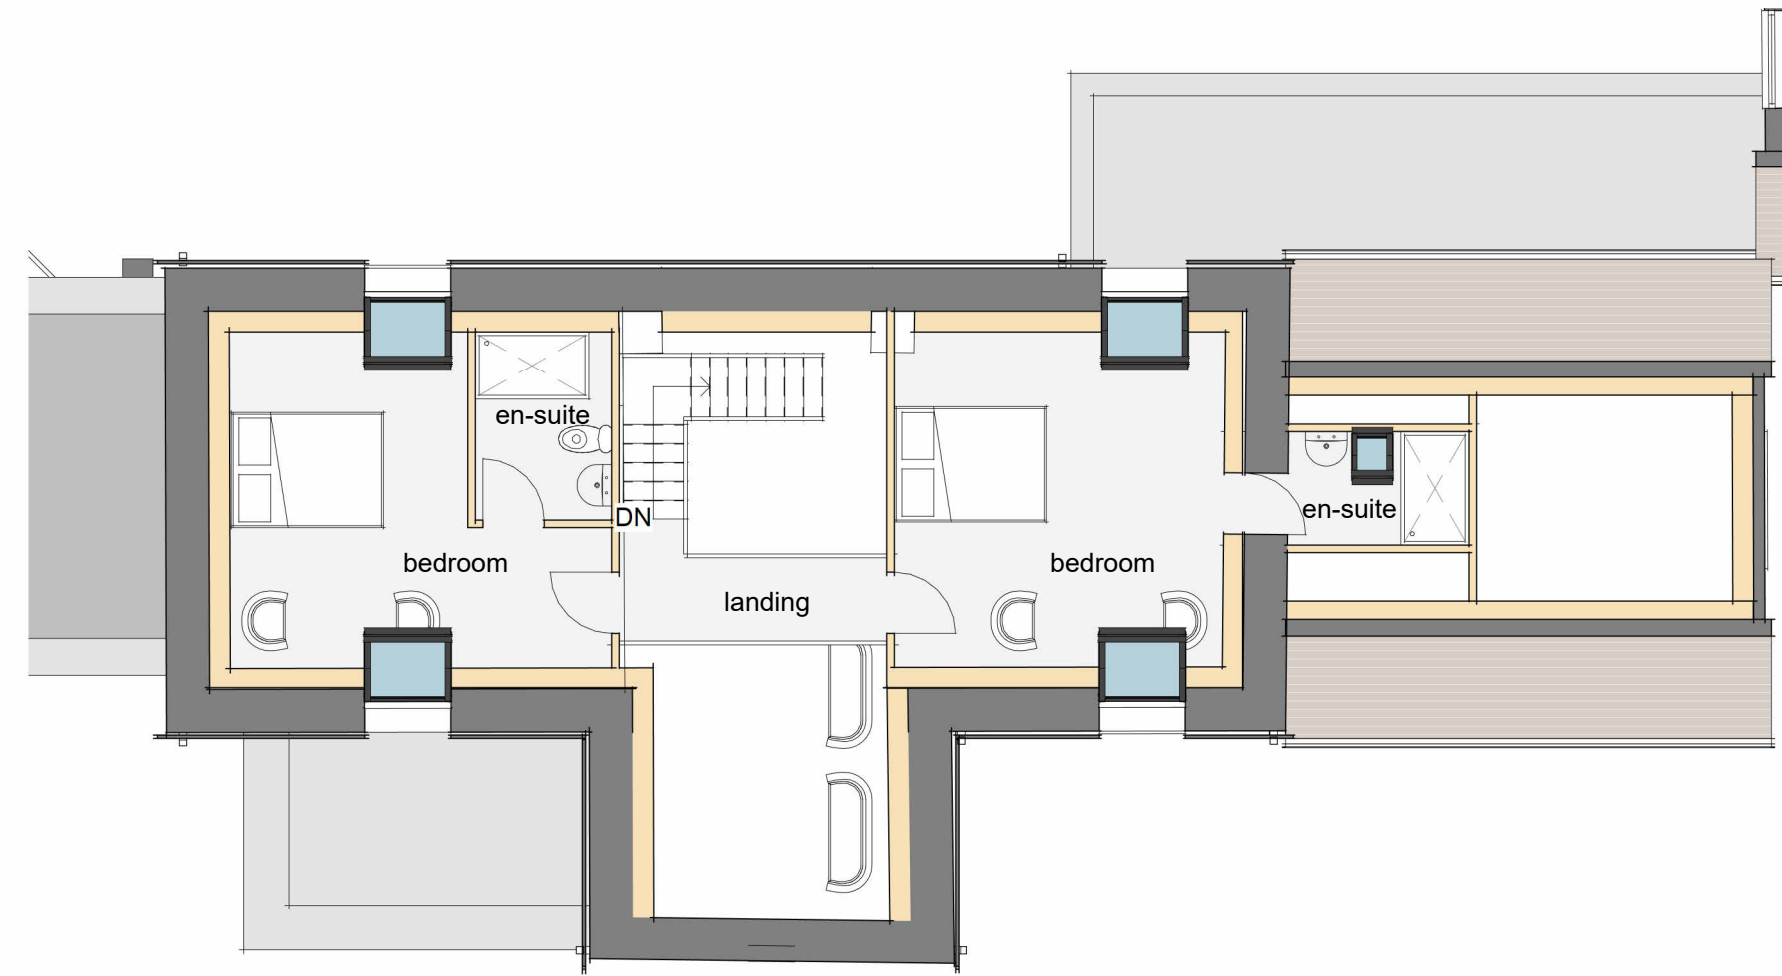

PROPOSED FIRST FLOOR PLAN
1 : 100


MANOR HOUSE FARM, MALMESBURY

PROJECT

REV.	DESCRIPTION	APP.	DATE
B	SWIMMING POOL AMENDMENTS		MARCH 25
A	PLANNING APPLICATION		FEB 25

SCALE BAR

ALL FIGURED DIMENSIONS ARE TO BE TAKEN IN PREFERENCE TO SCALED DIMENSIONS AND ANY INACCURACIES ARE TO BE REPORTED TO THE ARCHITECT. DIMENSIONS TO BE CHECKED ON SITE BEFORE ANY WORK IS PUT IN HAND OR PREFABRICATED. COPYRIGHT OF THIS DRAWING IS RETAINED BY THE ARCHITECT AND IT MUST NOT BE REPRODUCED WITHOUT THEIR WRITTEN CONSENT

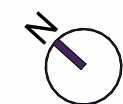

PLANNING ISSUE
1 : 100@A1

PROPOSED GROUND/ FIRST FLOOR PLAN

MATHEWSON WATERS ARCHITECTS
Deftes Studio
01380 721904

The Old Surgery
Crowle Road · Lambourn
Berkshire · RG17 8NR
enquiries@mw-architects.co.uk
www.mw-architects.co.uk

Whitehurst Studio
01540 726562
RIBA Chartered Practice

© MATHEWSON WATERS ARCHITECTS LLP

23041 PL108 B