



Plan showing section of existing structure
which is being proposed for change of use

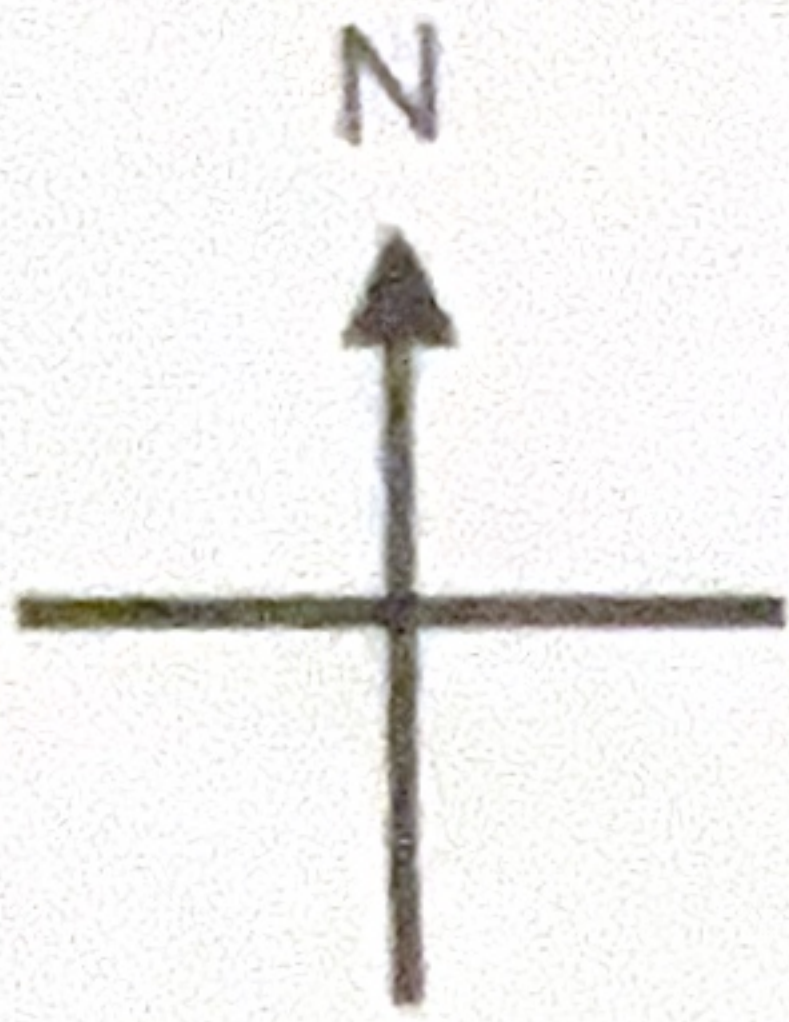

SCALE 1:10

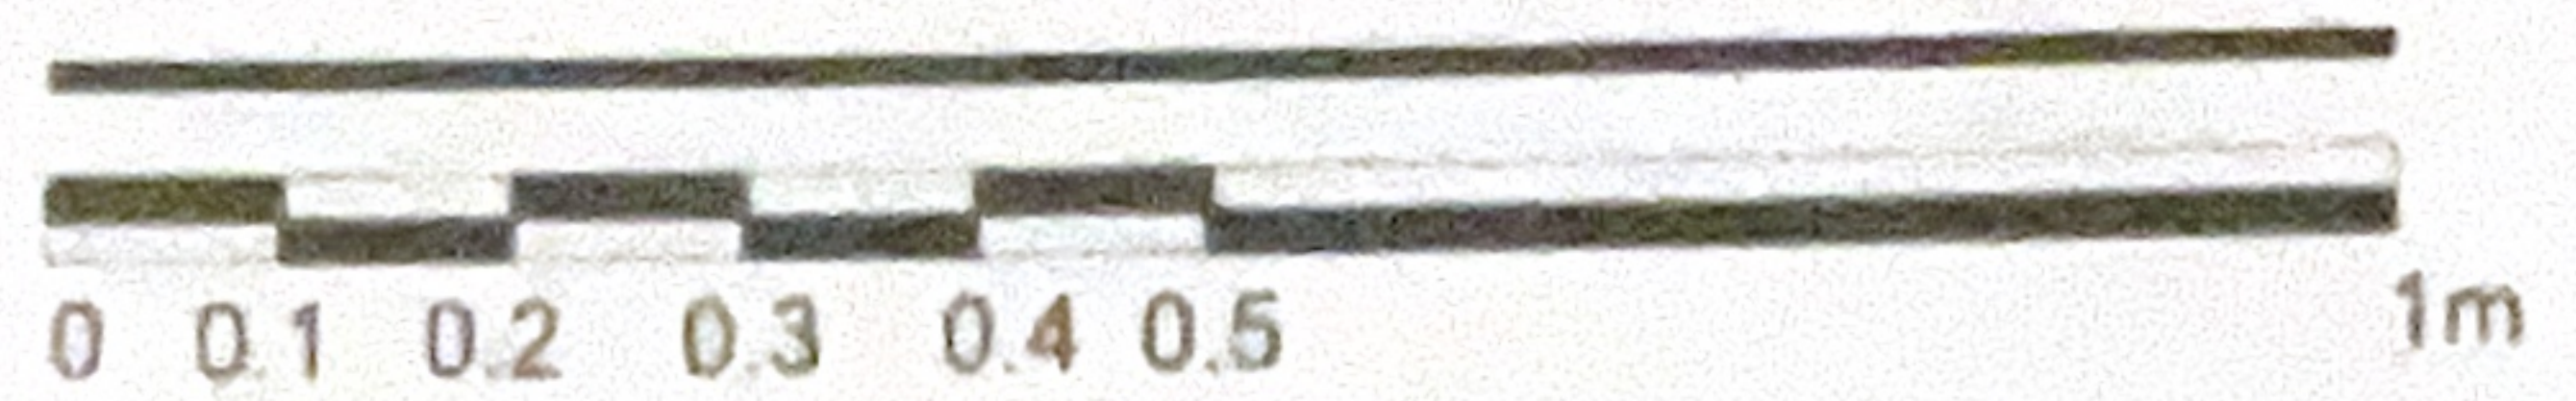

Window, top hung opening outwards

French doors opening outwards

Window, top hung opening outwards