


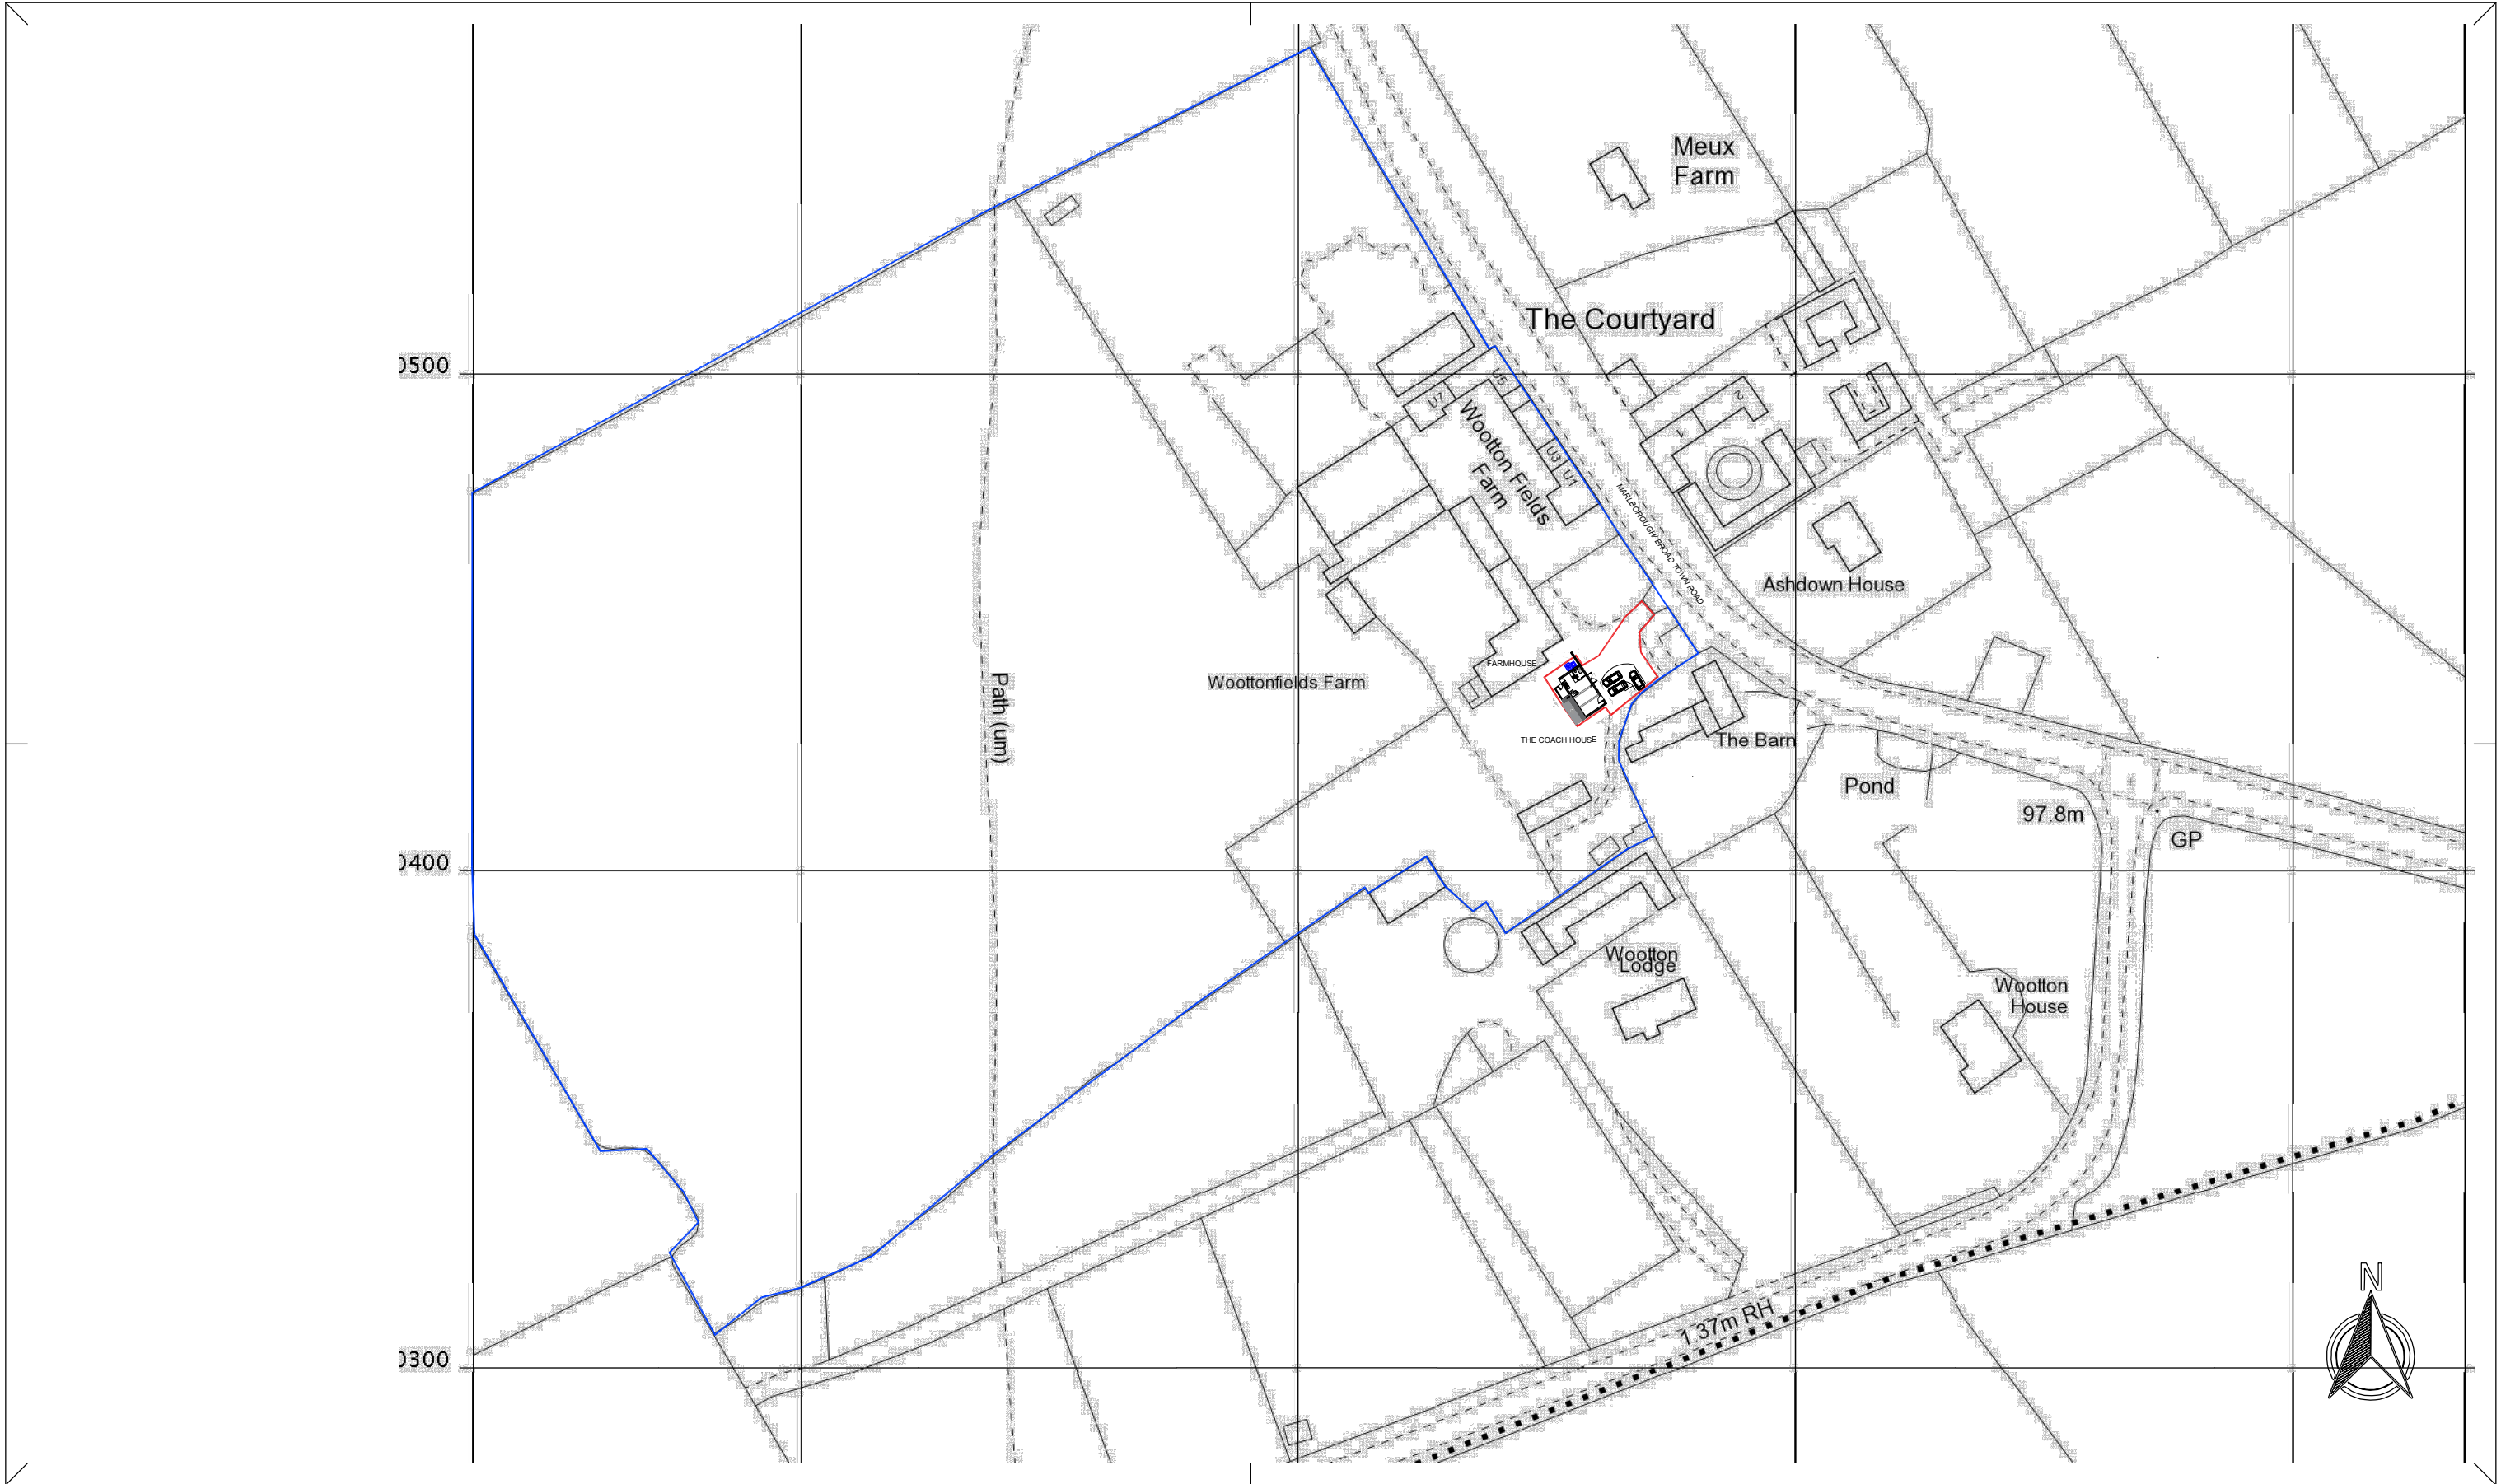

SIMPLE PLANS



PLANNING & DESIGN SERVICES

e: simpleplans76@gmail.com m: 07715 707733
www.simpleplans.net

© COPYRIGHT

No part of this drawing may be reproduced without written consent.
All contractors must visit site and be responsible for taking and checking all
dimensions relating to this work.
Do not scale from this drawing.

REVISION NOTES

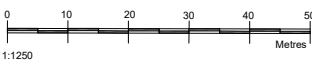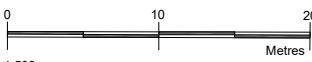

STATUS

PLANNING

PROJECT

CHANGE OF USE OF THE COACH HOUSE AT
WOOTTON FIELDS FARM, BROAD TOWN ROAD,
ROYAL WOOTTON BASSETT, SN4 7AS

DATE / DRAWN BY
11.12.25 JD
DRAWING TITLE
LOCATION PLAN

SCALE
1:1250@A3

PROJECT NO
DRAWING NO
PL02
REV