




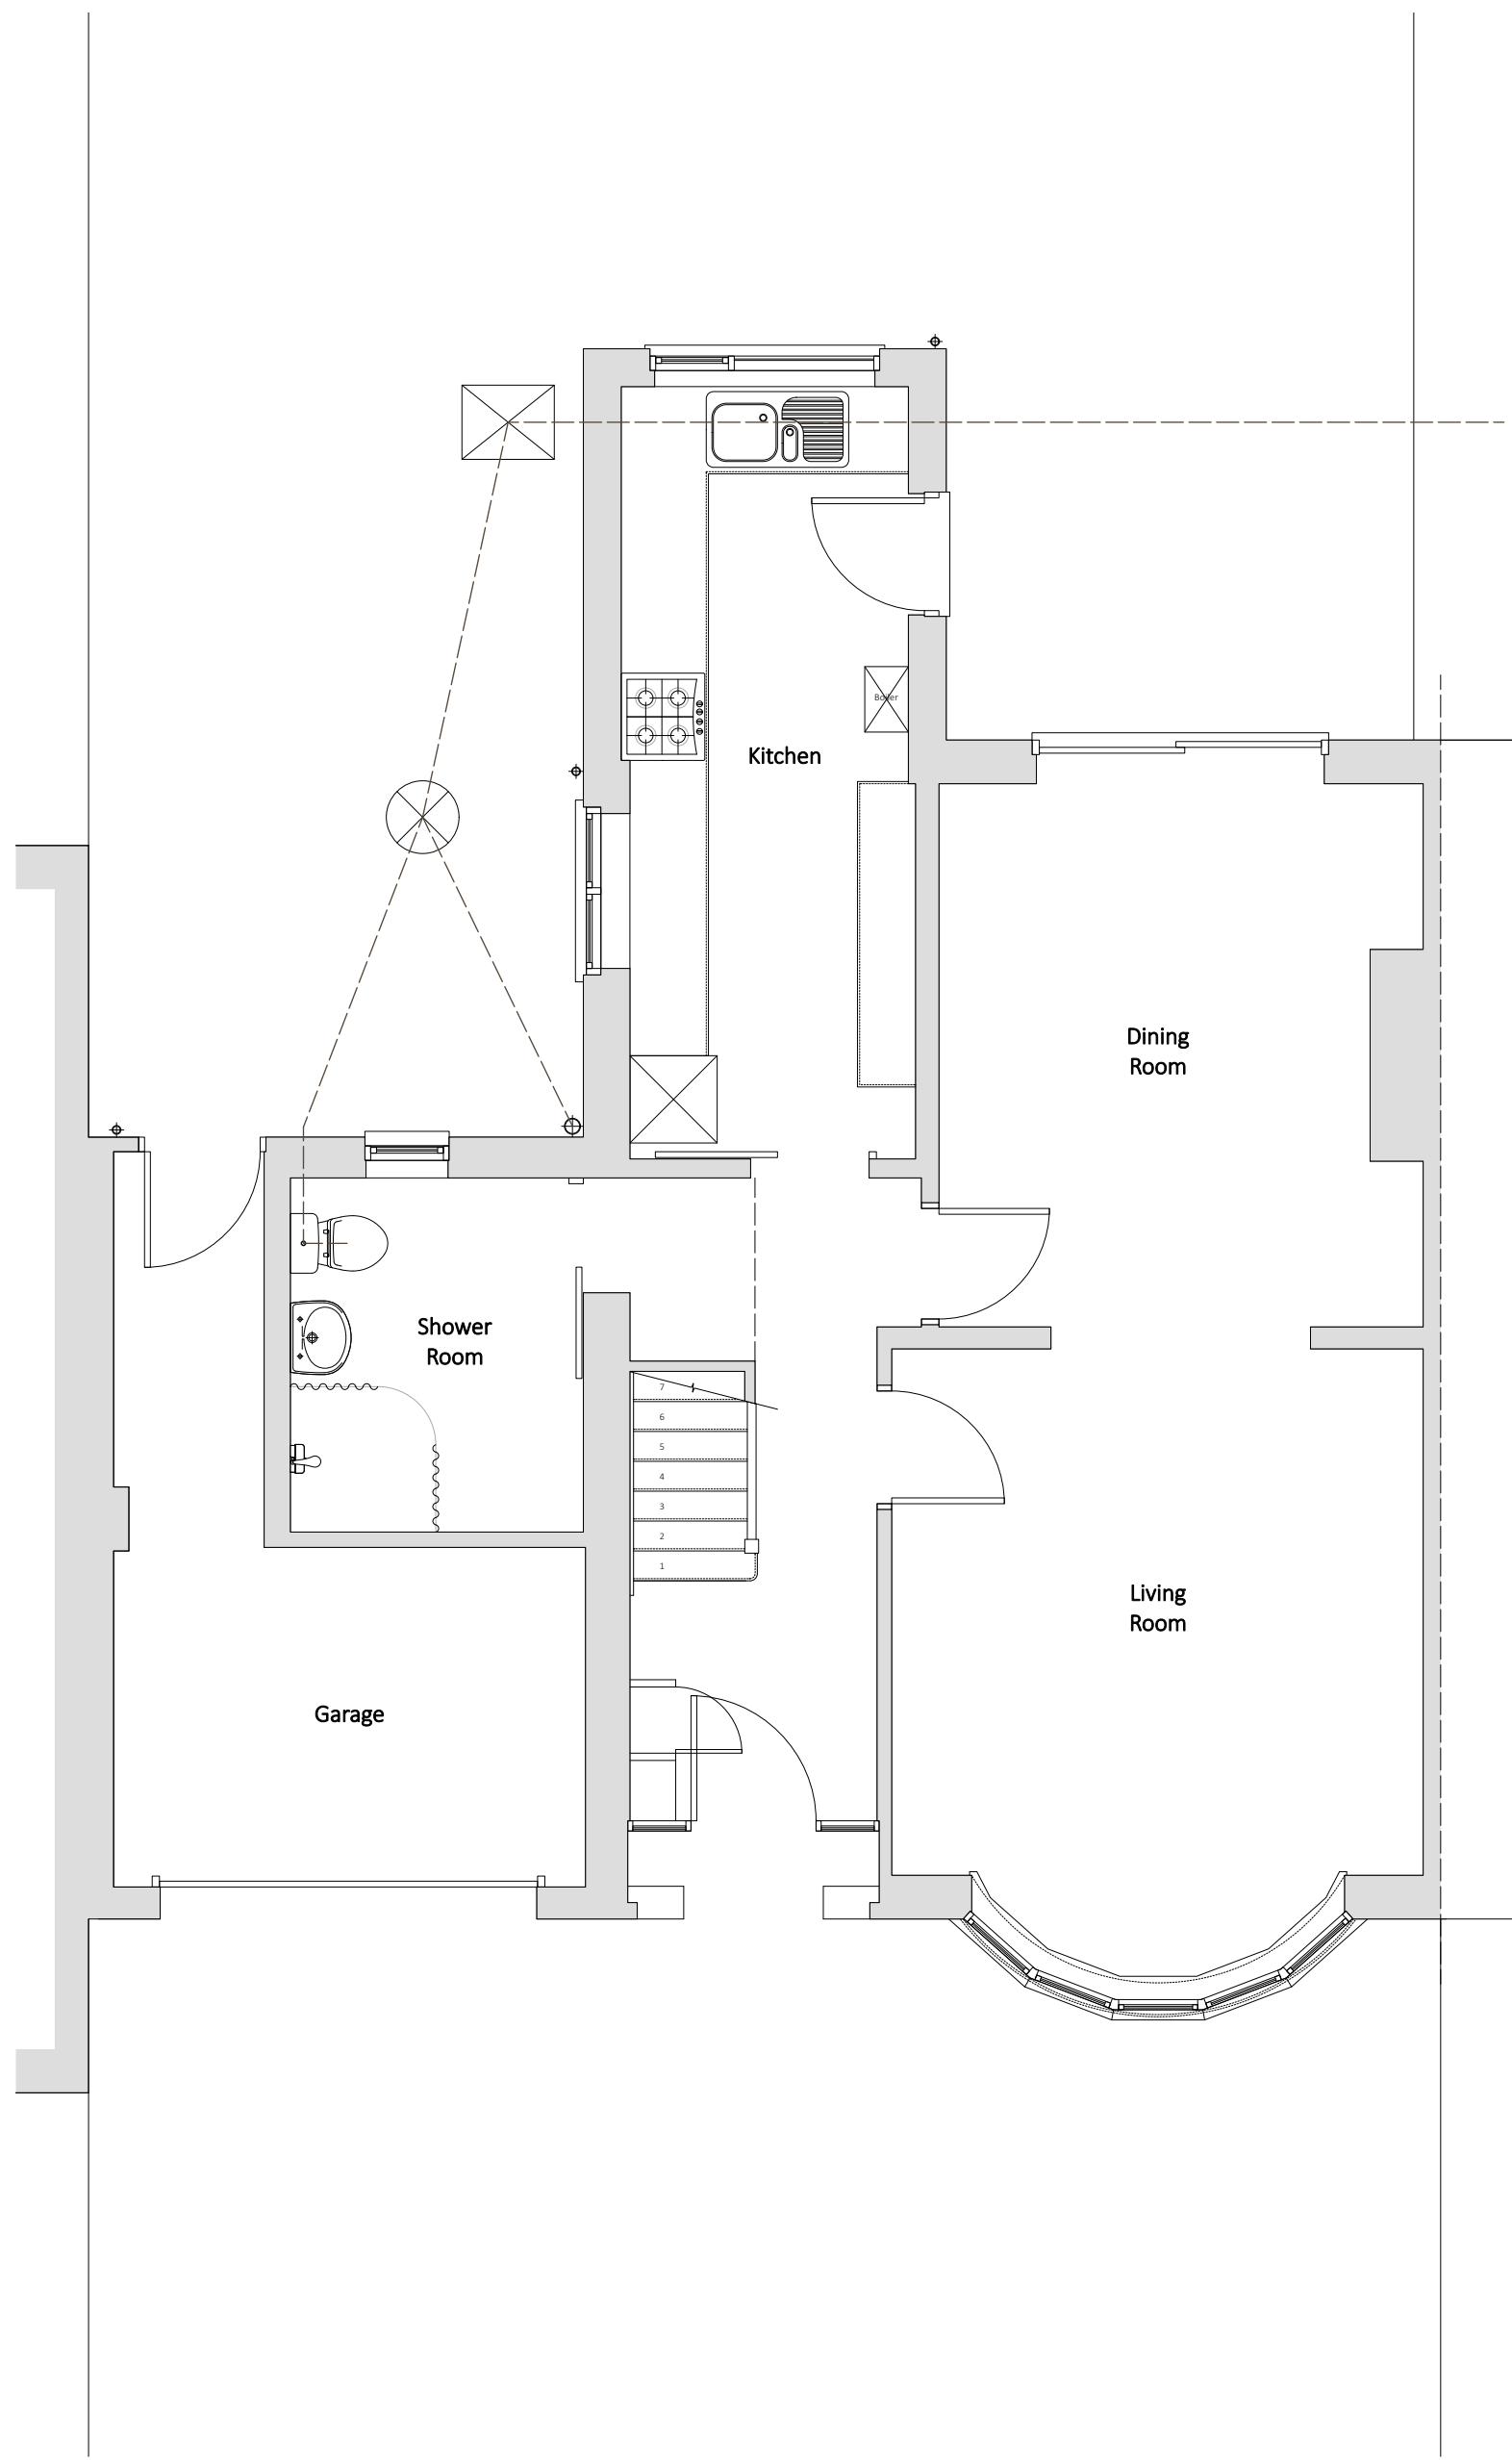

PLN	Existing GF Plan
01	1:50

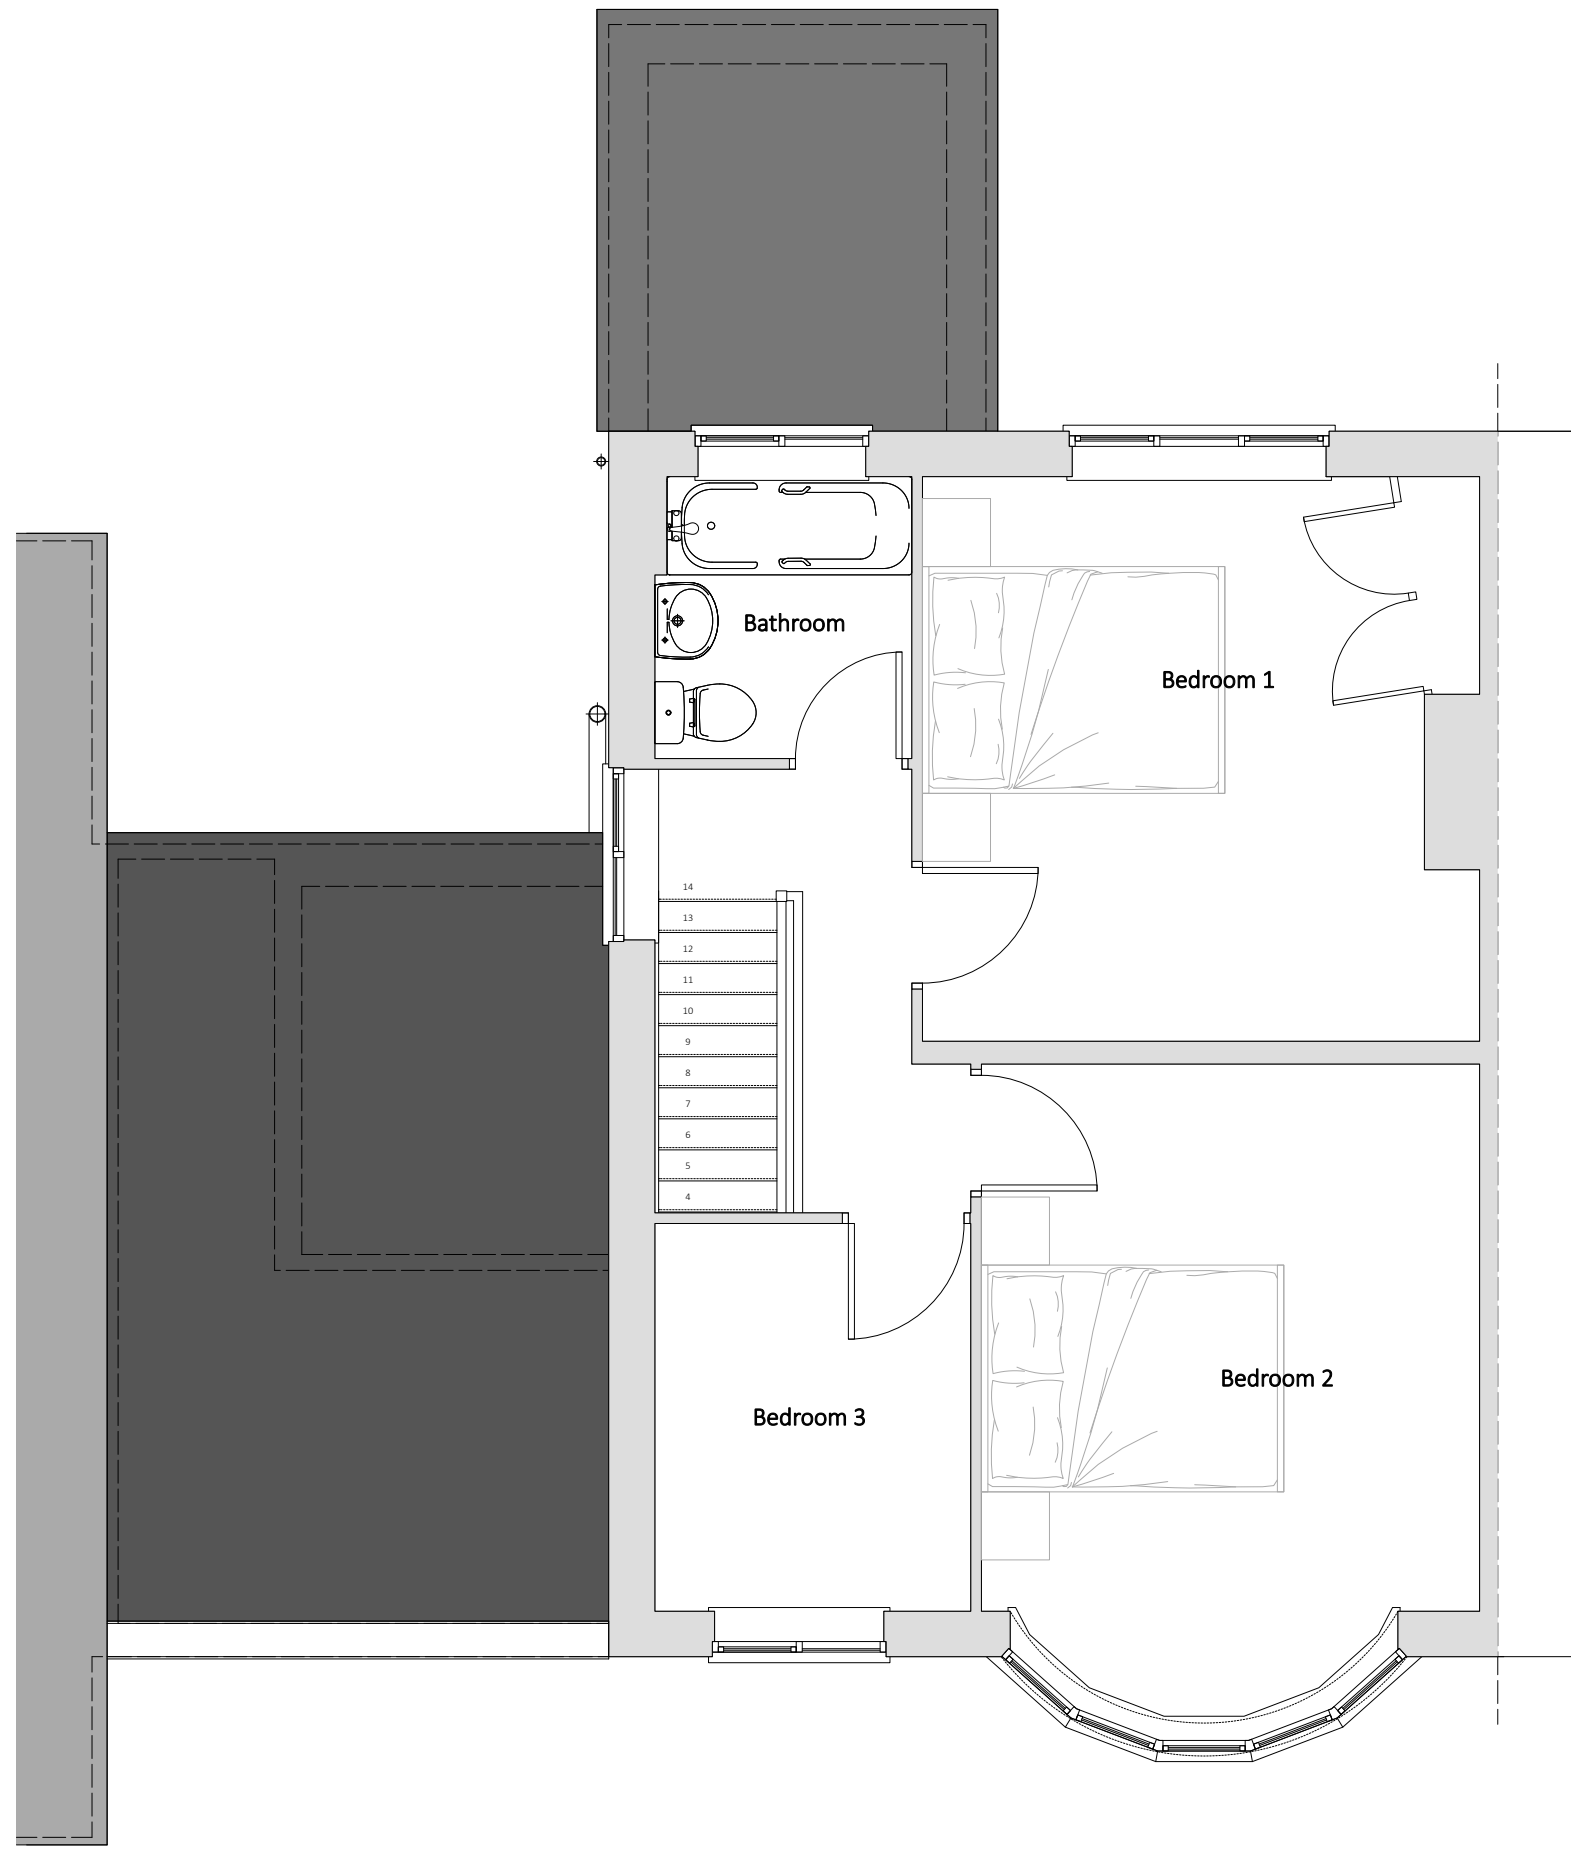


PLN	Existing FF Plan
02	1:50

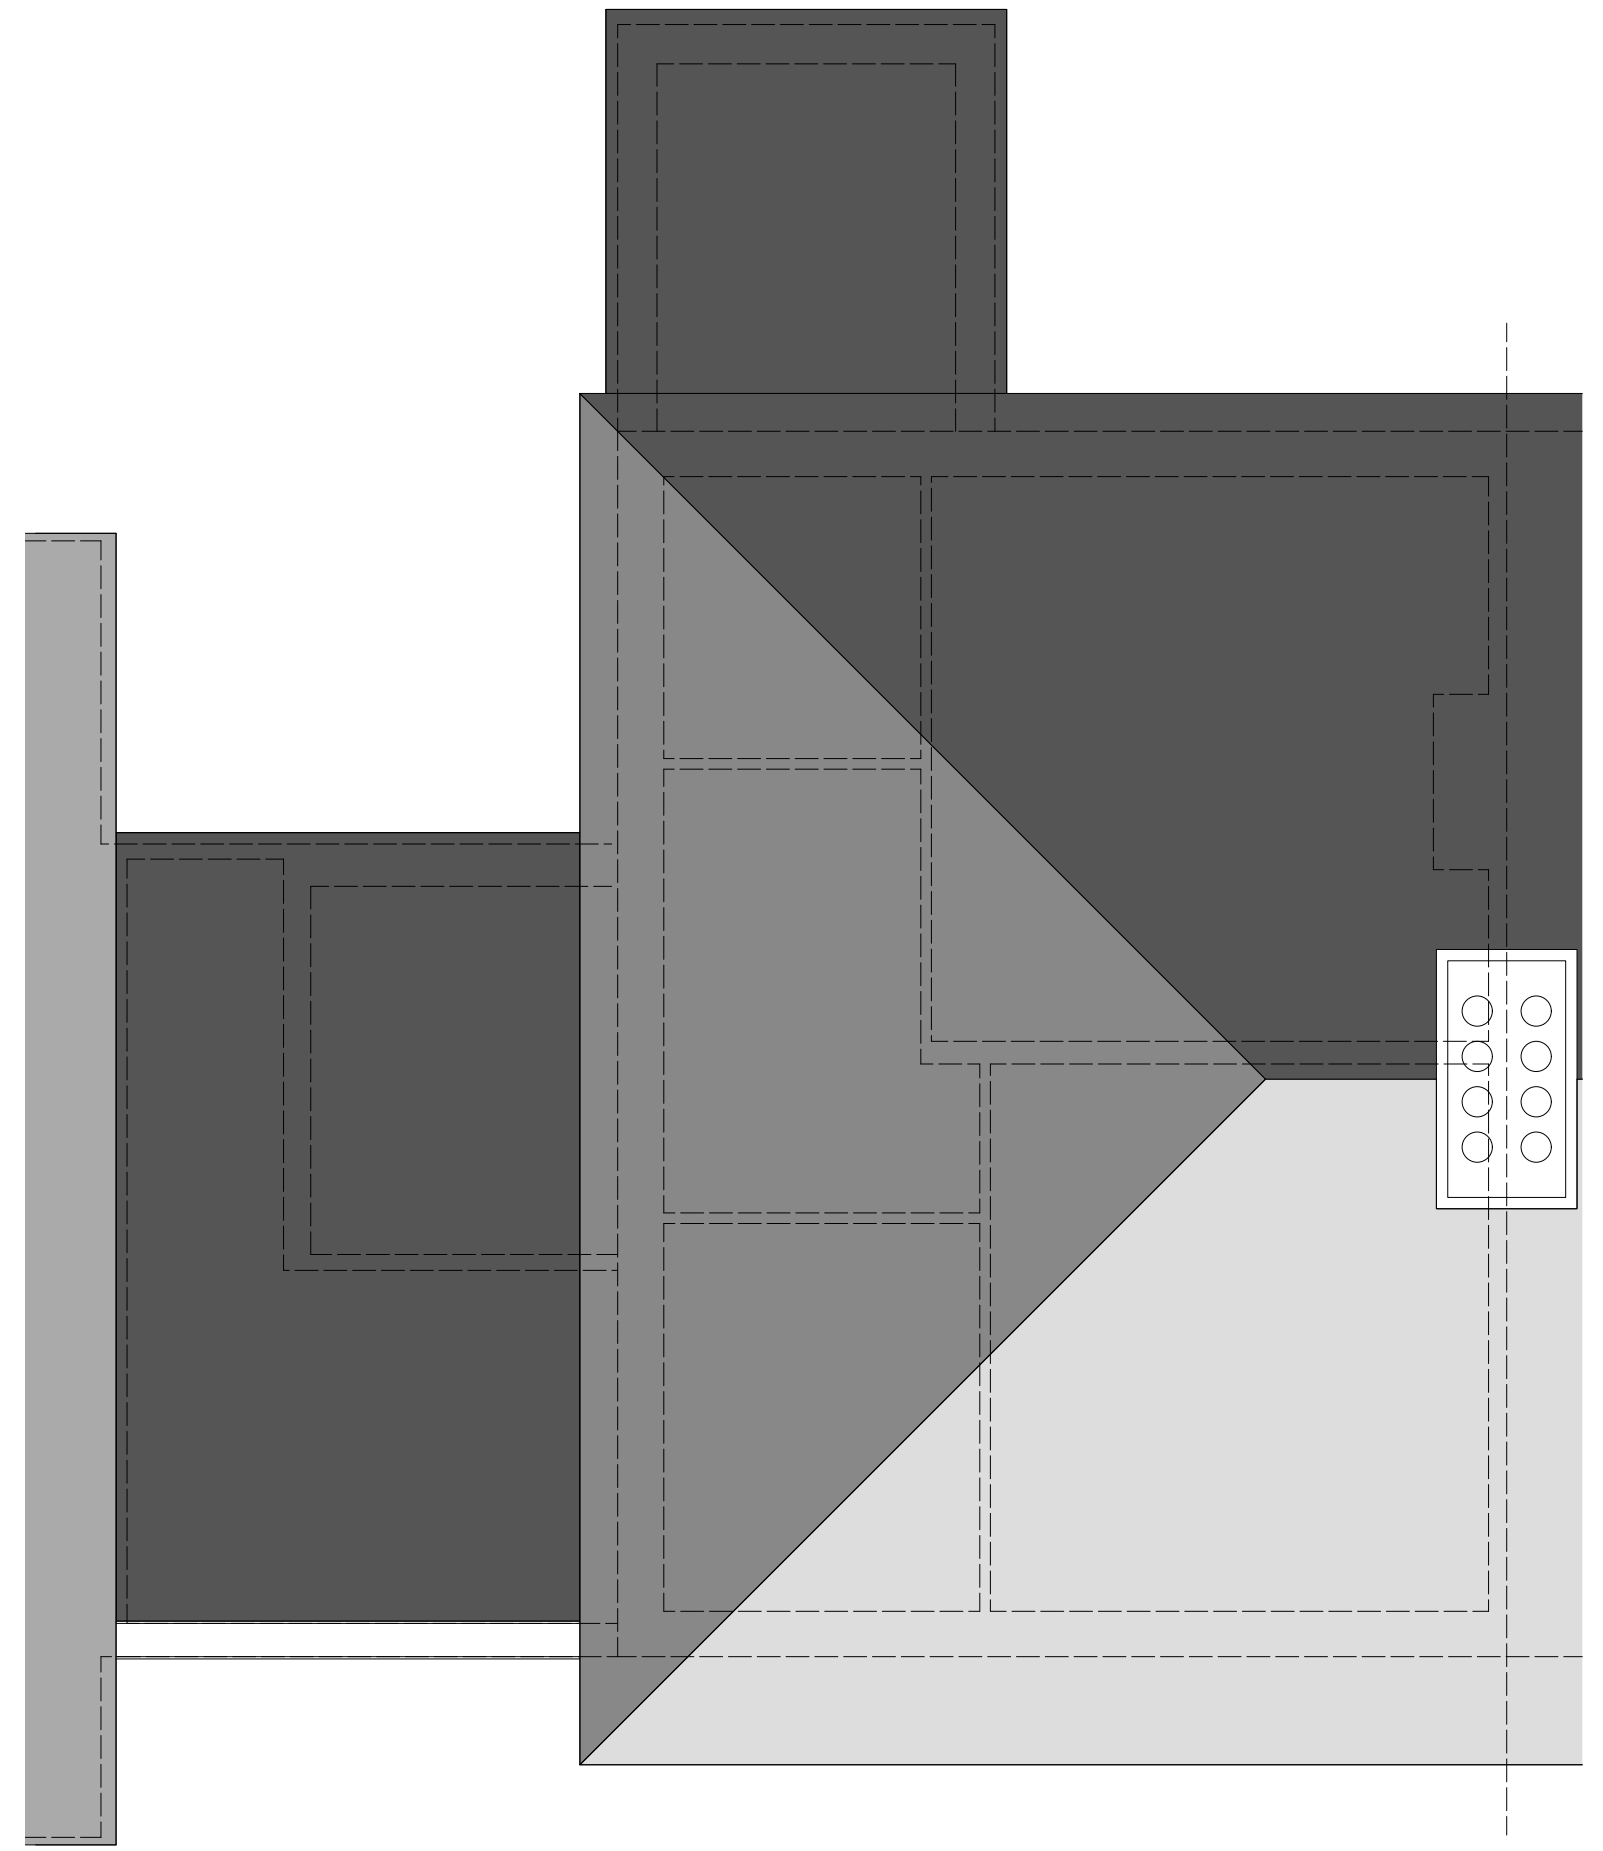


PLN	Existing Roof Plan
03	1:50




ELV	Existing S Elevation
01	1:100

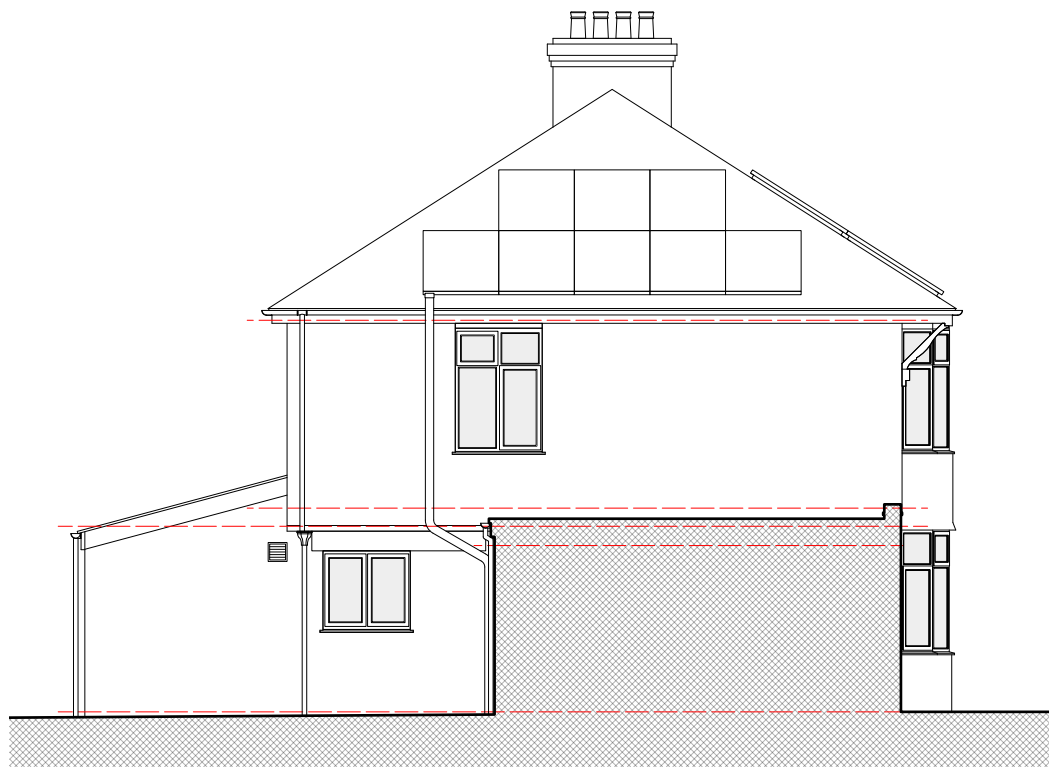

ELV	Existing W Elevation
02	1:100

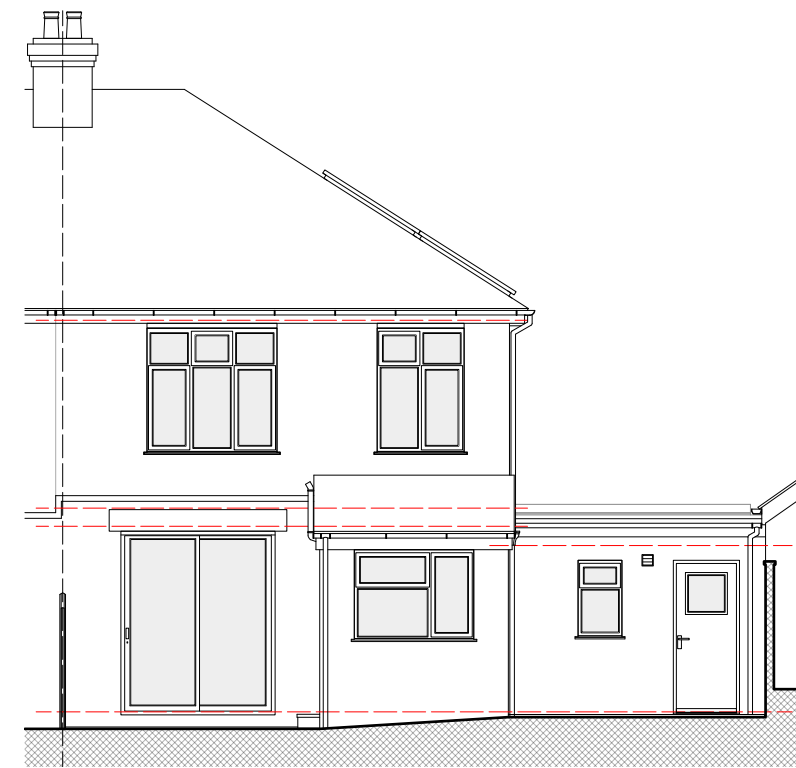

ELV	Existing N Elevation
03	1:100

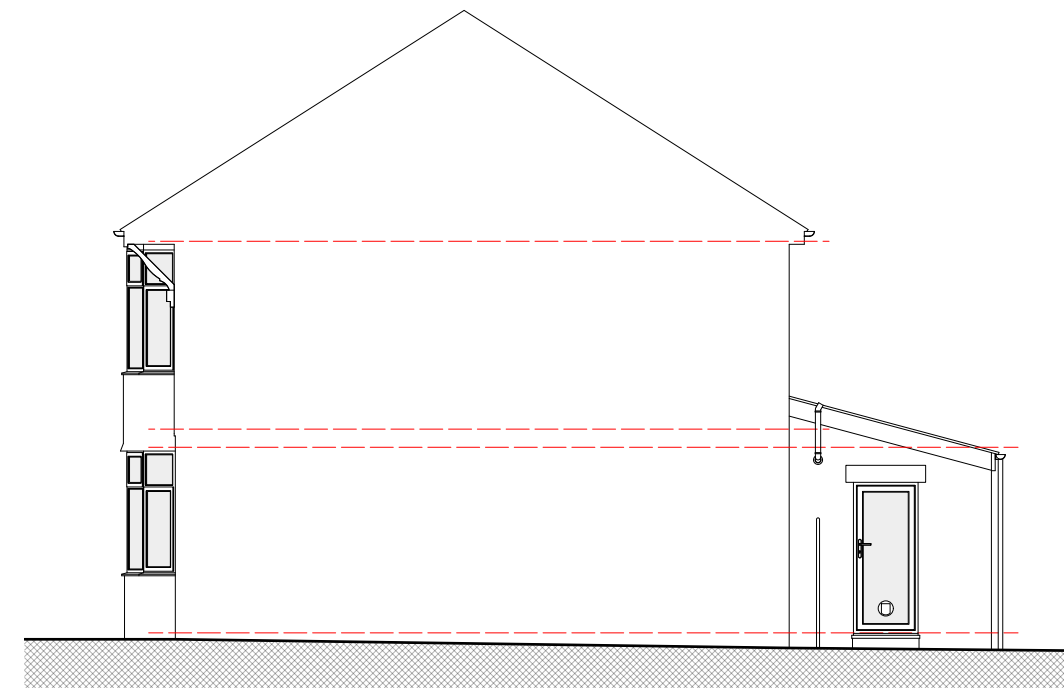

ELV	Existing E Elevation
04	1:100

SURVEY

