



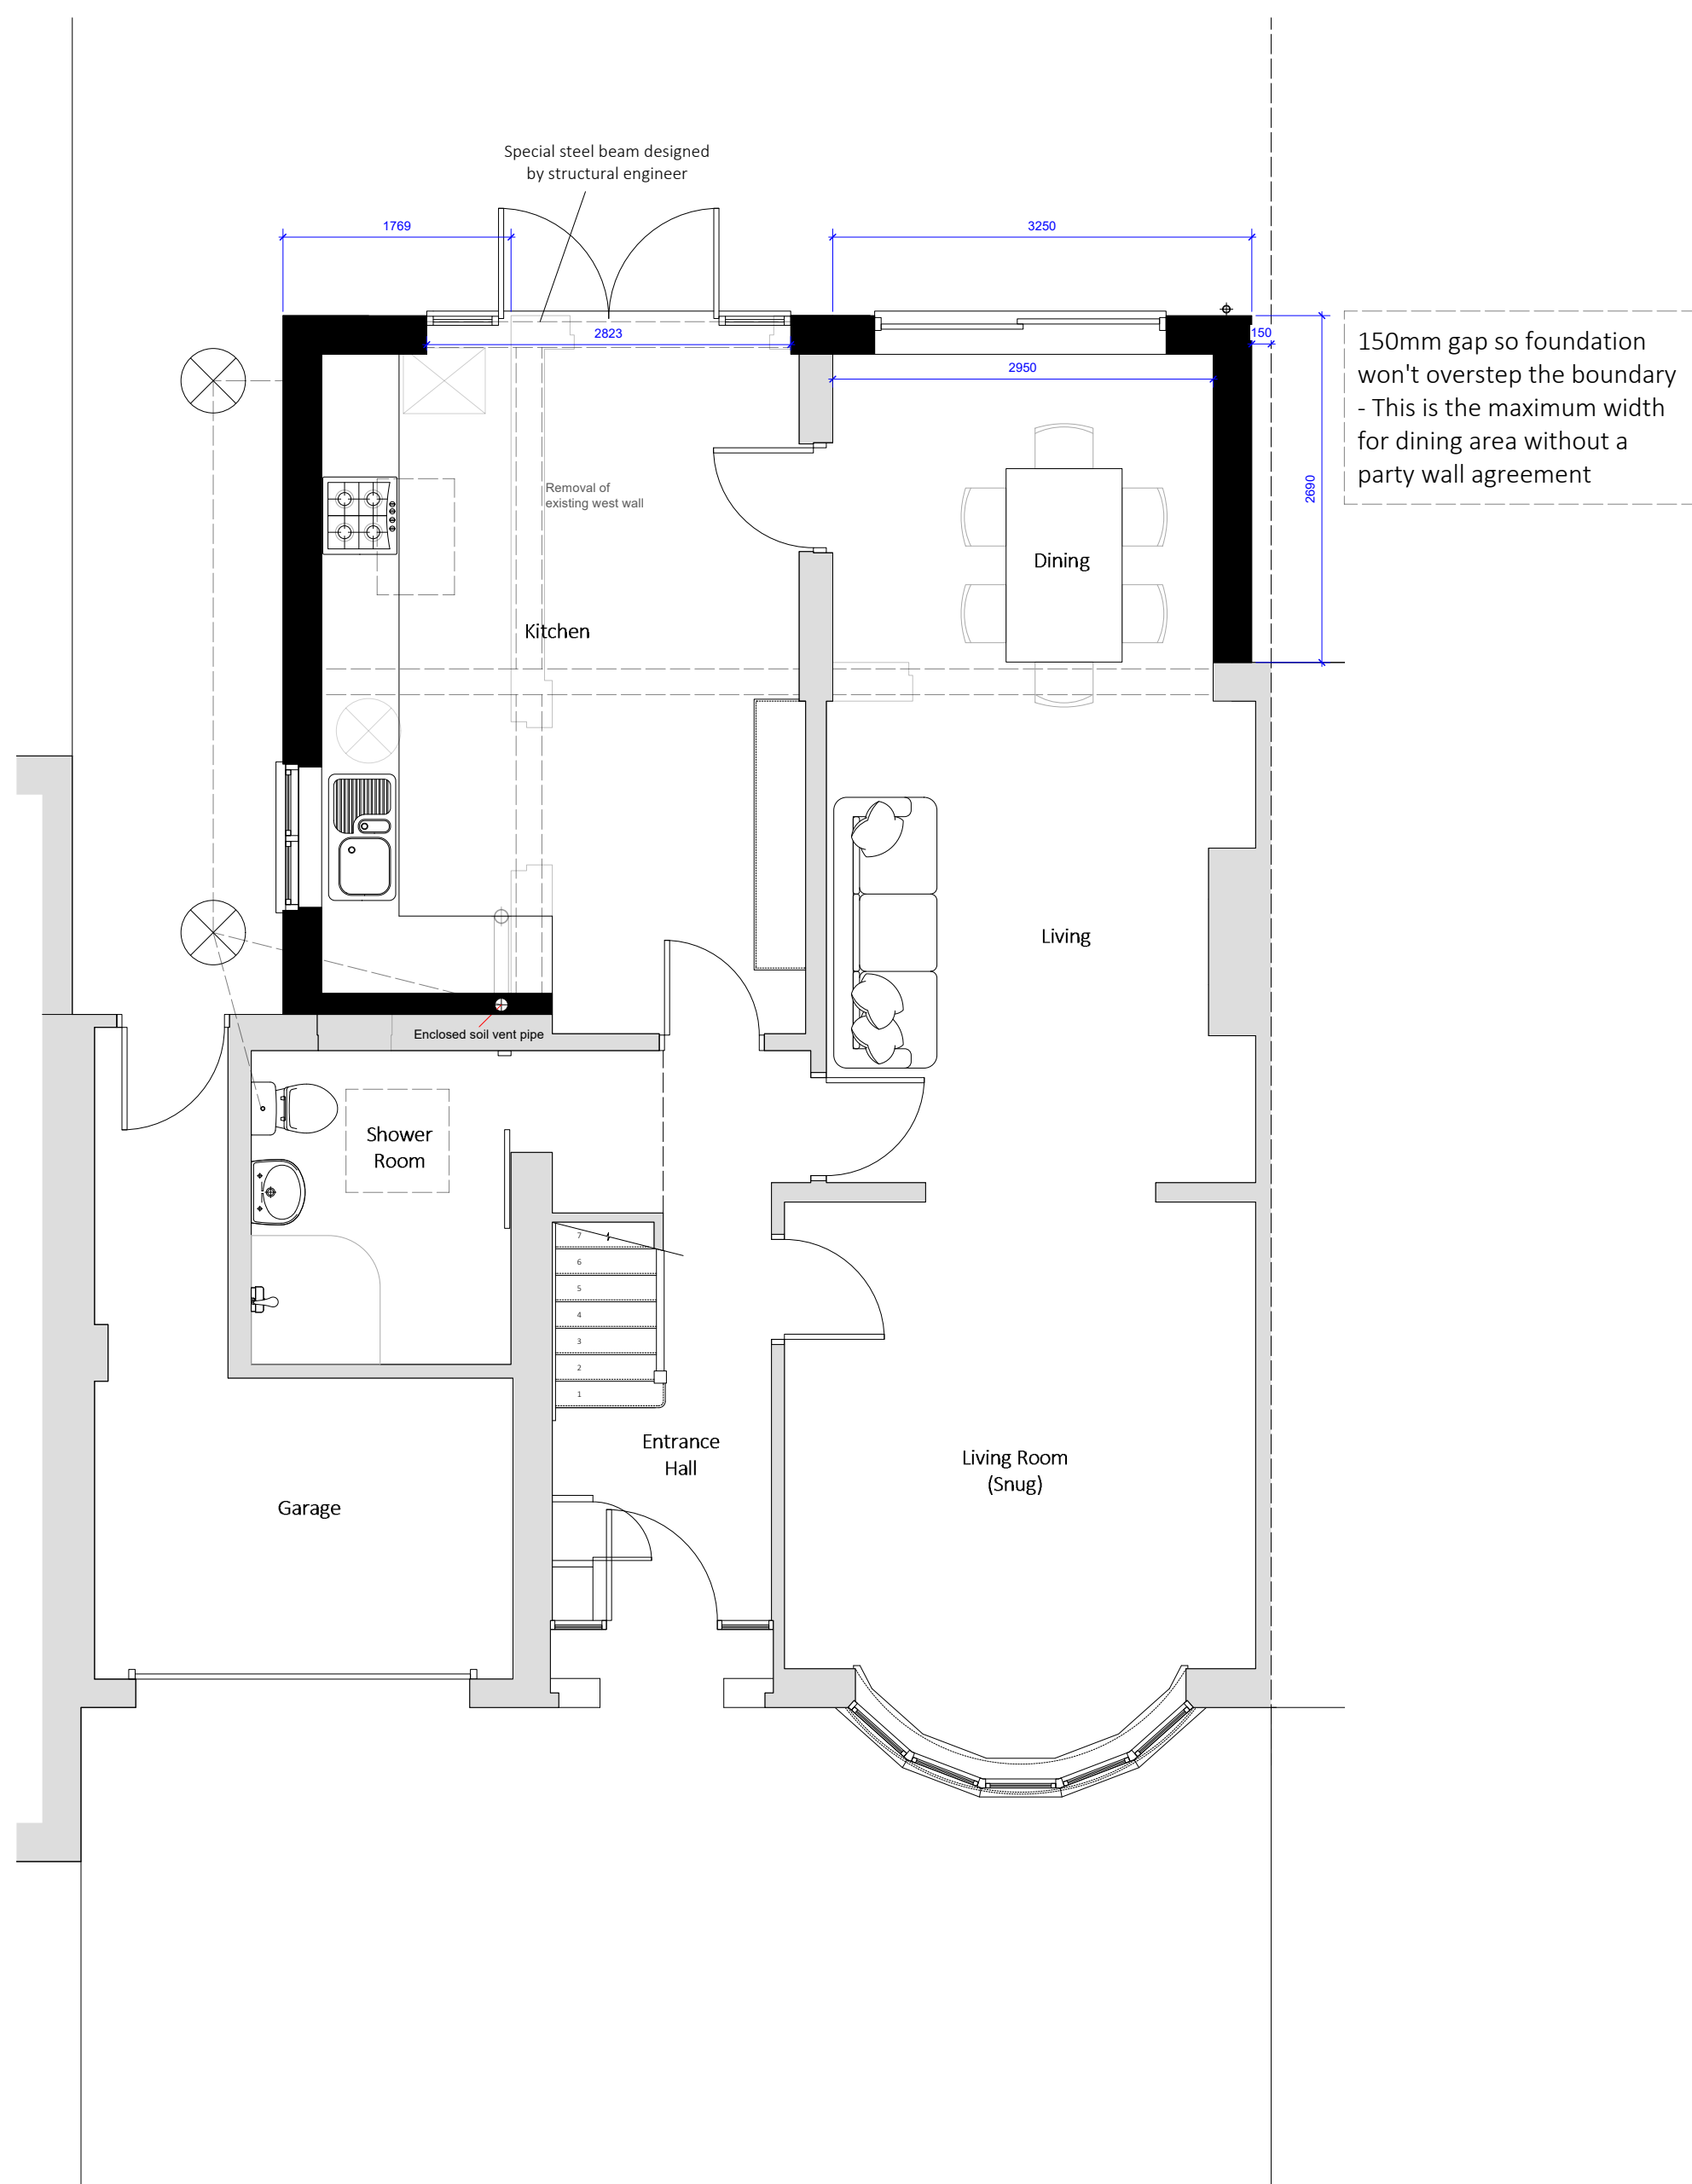

PLN
01

Proposed GF Plan


1:50

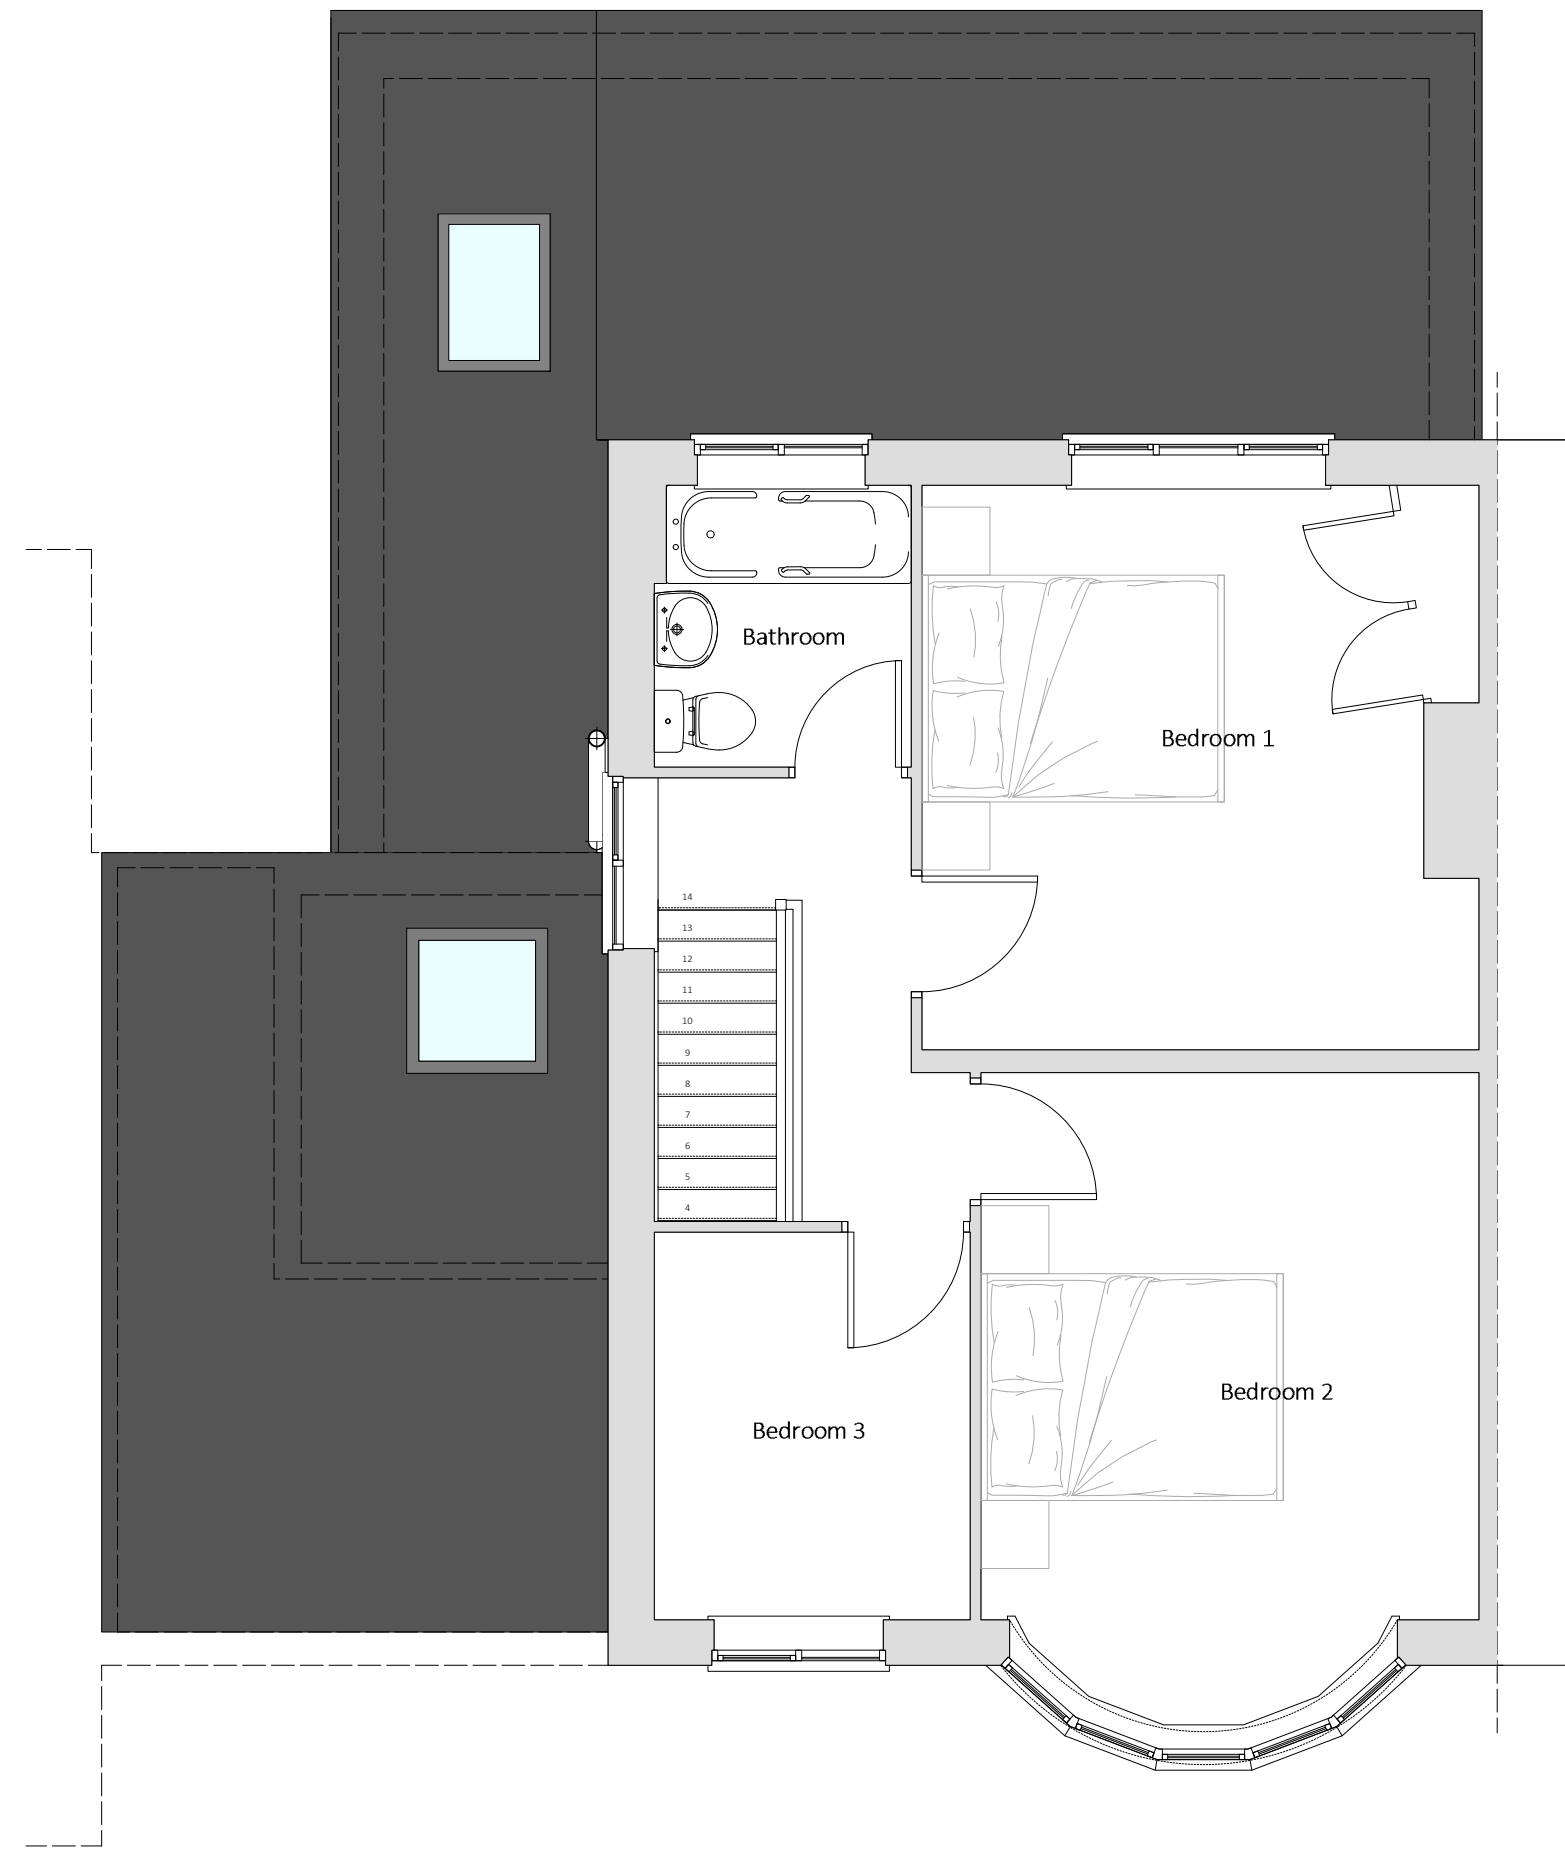

PLN
02

Proposed FF Plan

1:50

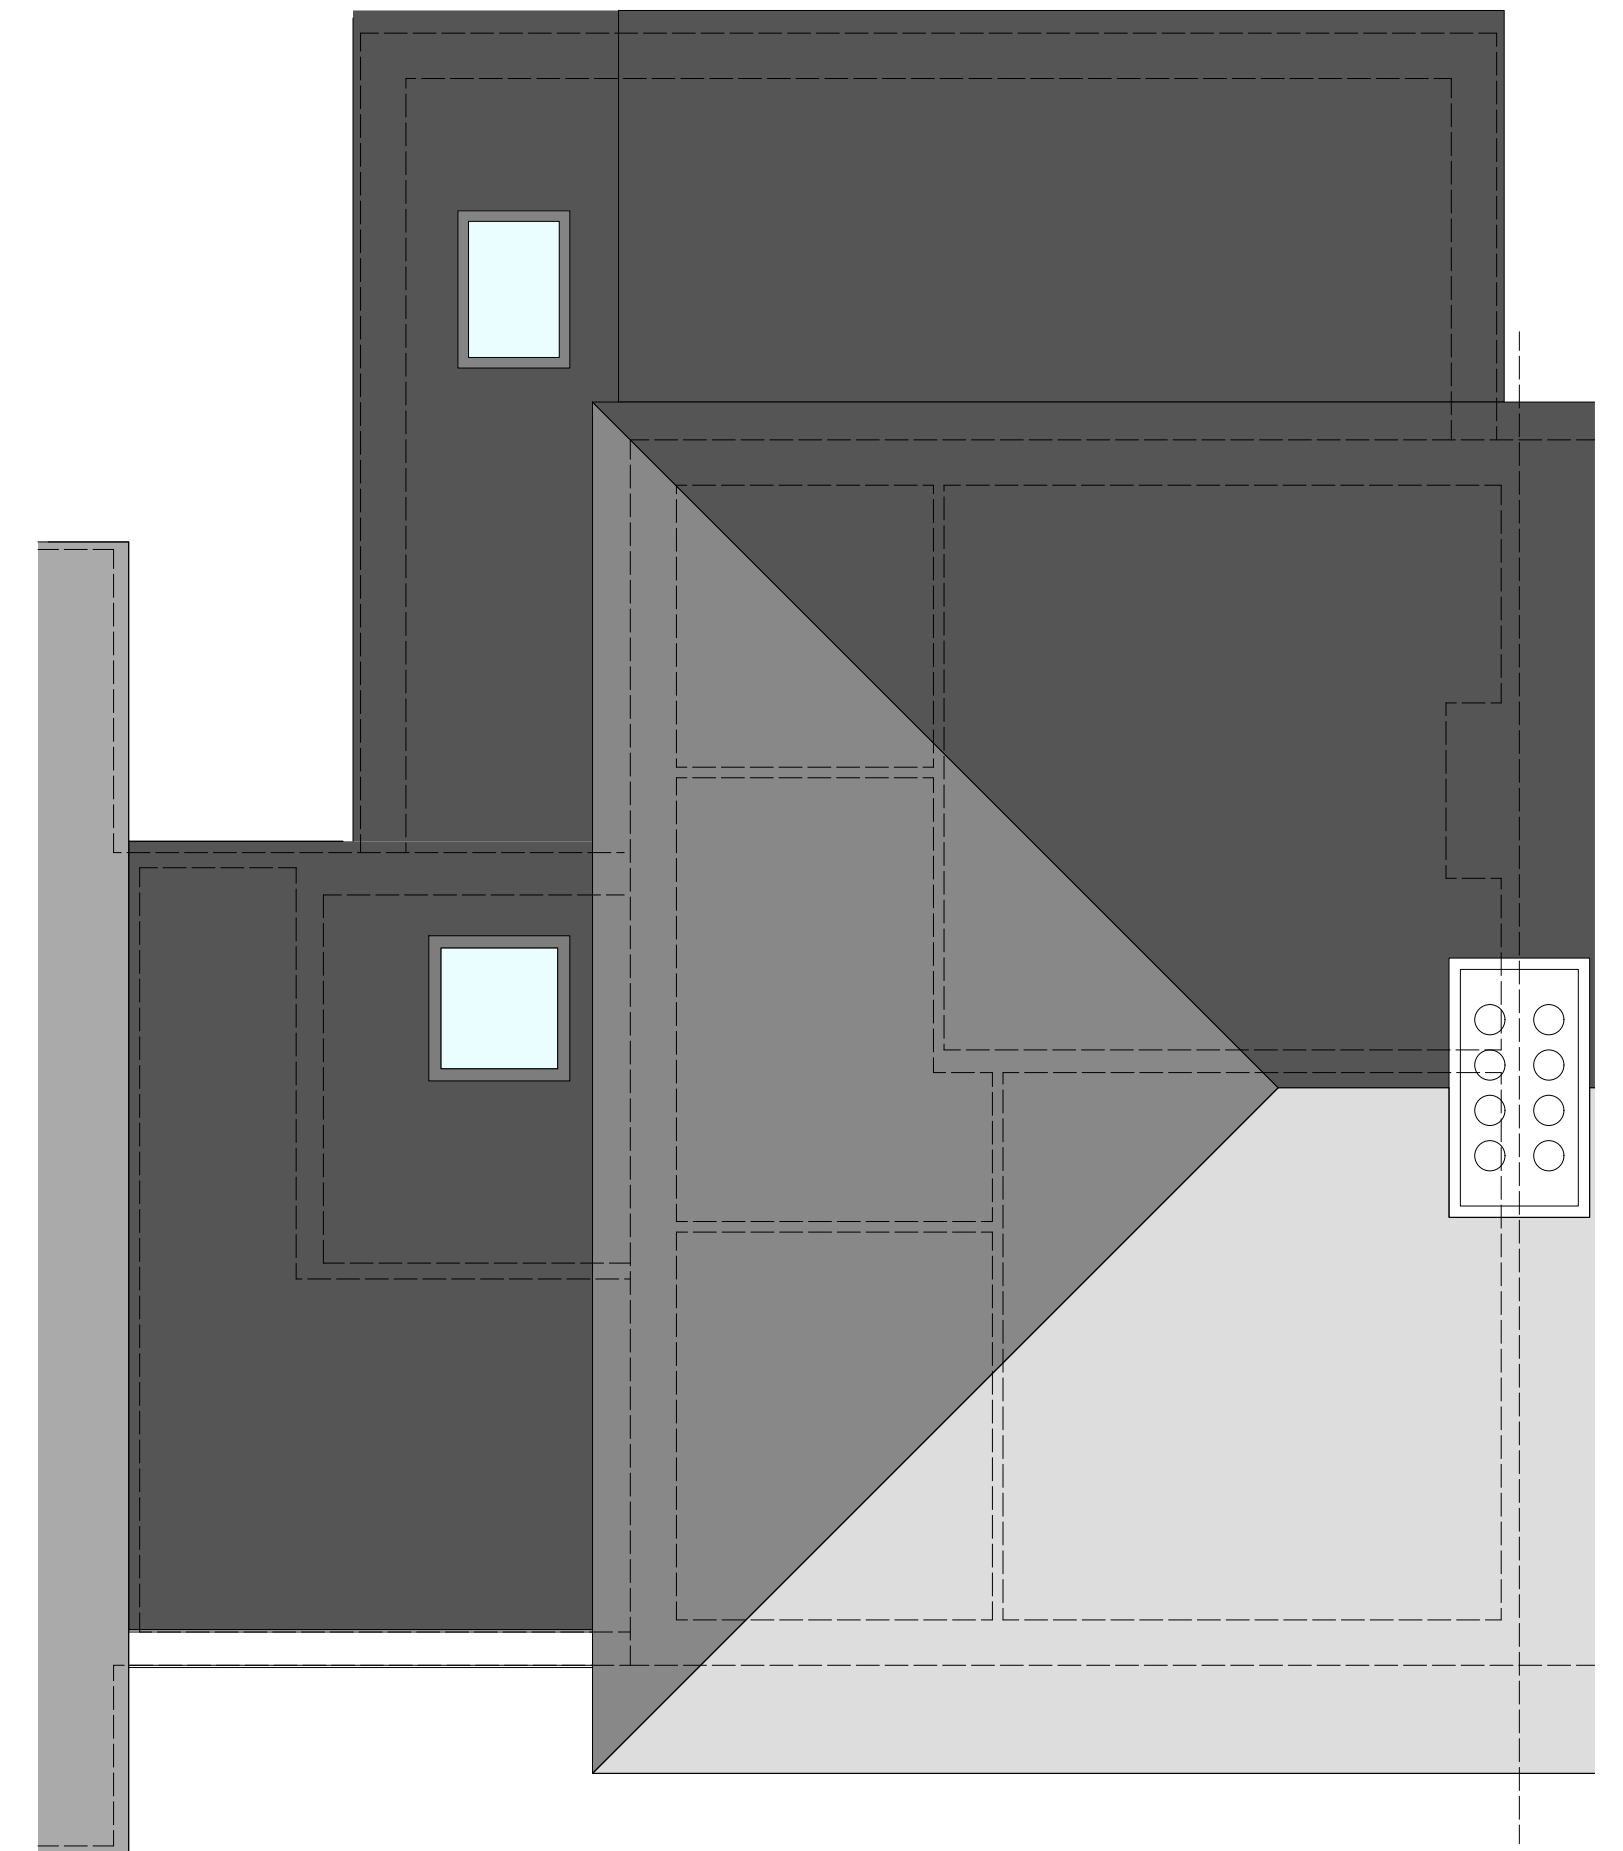

PLN
03

Proposed Roof Plan


1:50



ELV
01

Proposed S Elevation

1:100

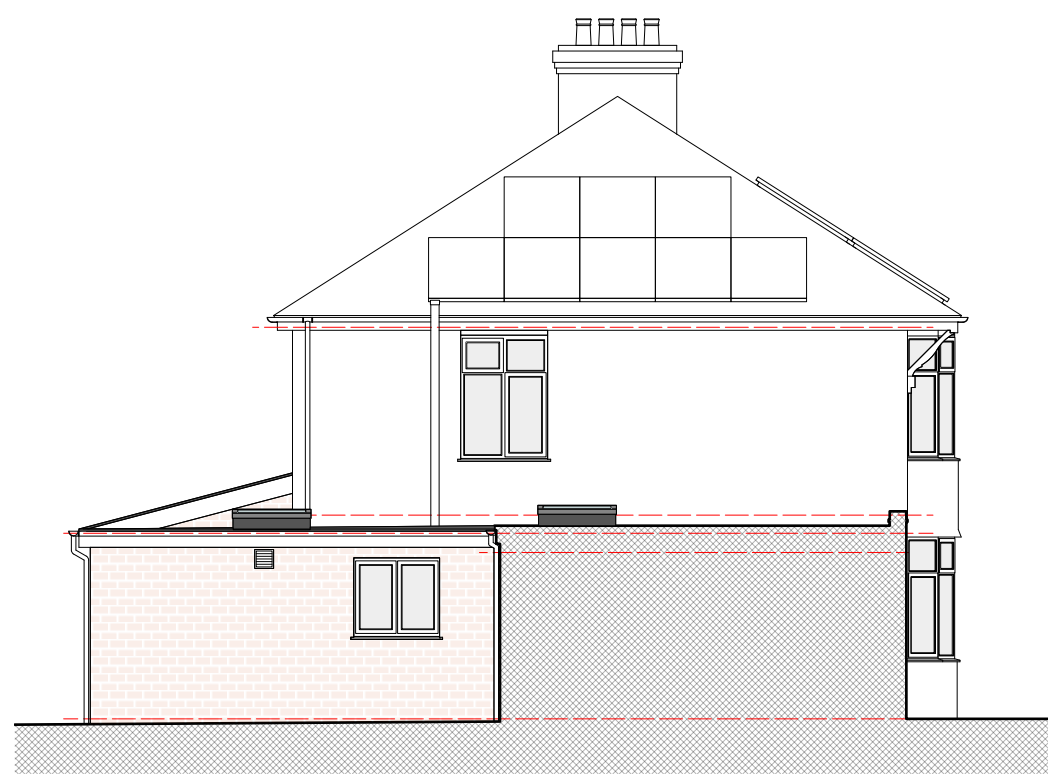

ELV
02

Proposed W Elevation


1:100



ELV
03

Proposed N Elevation

1:100

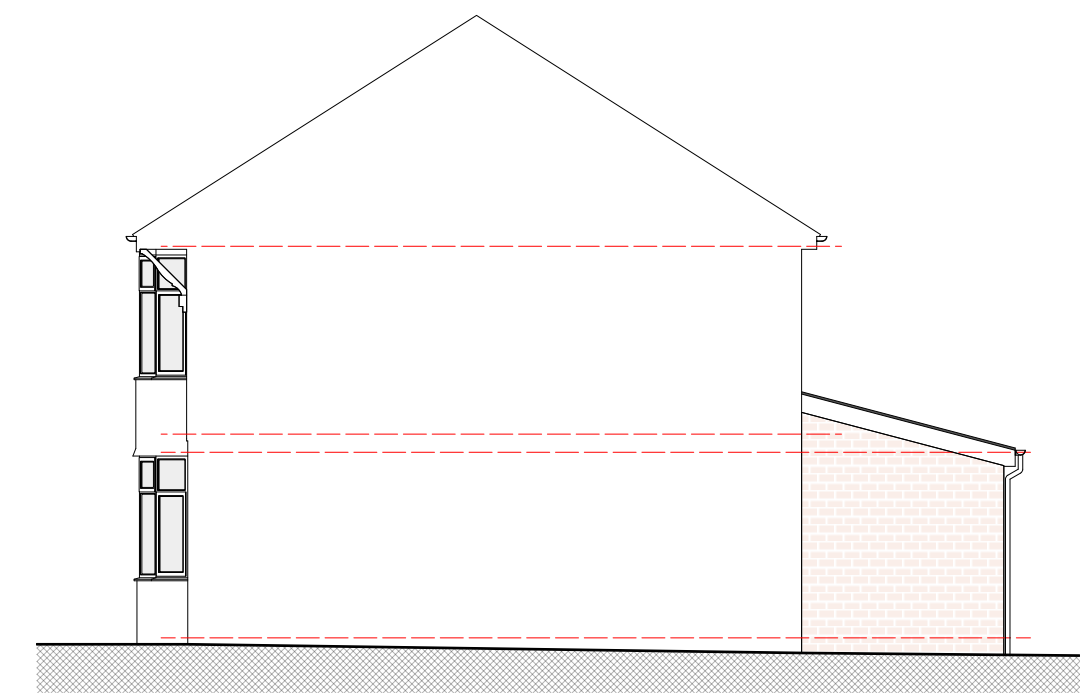

ELV
04

Proposed E Elevation

1:100

PLANNING

