

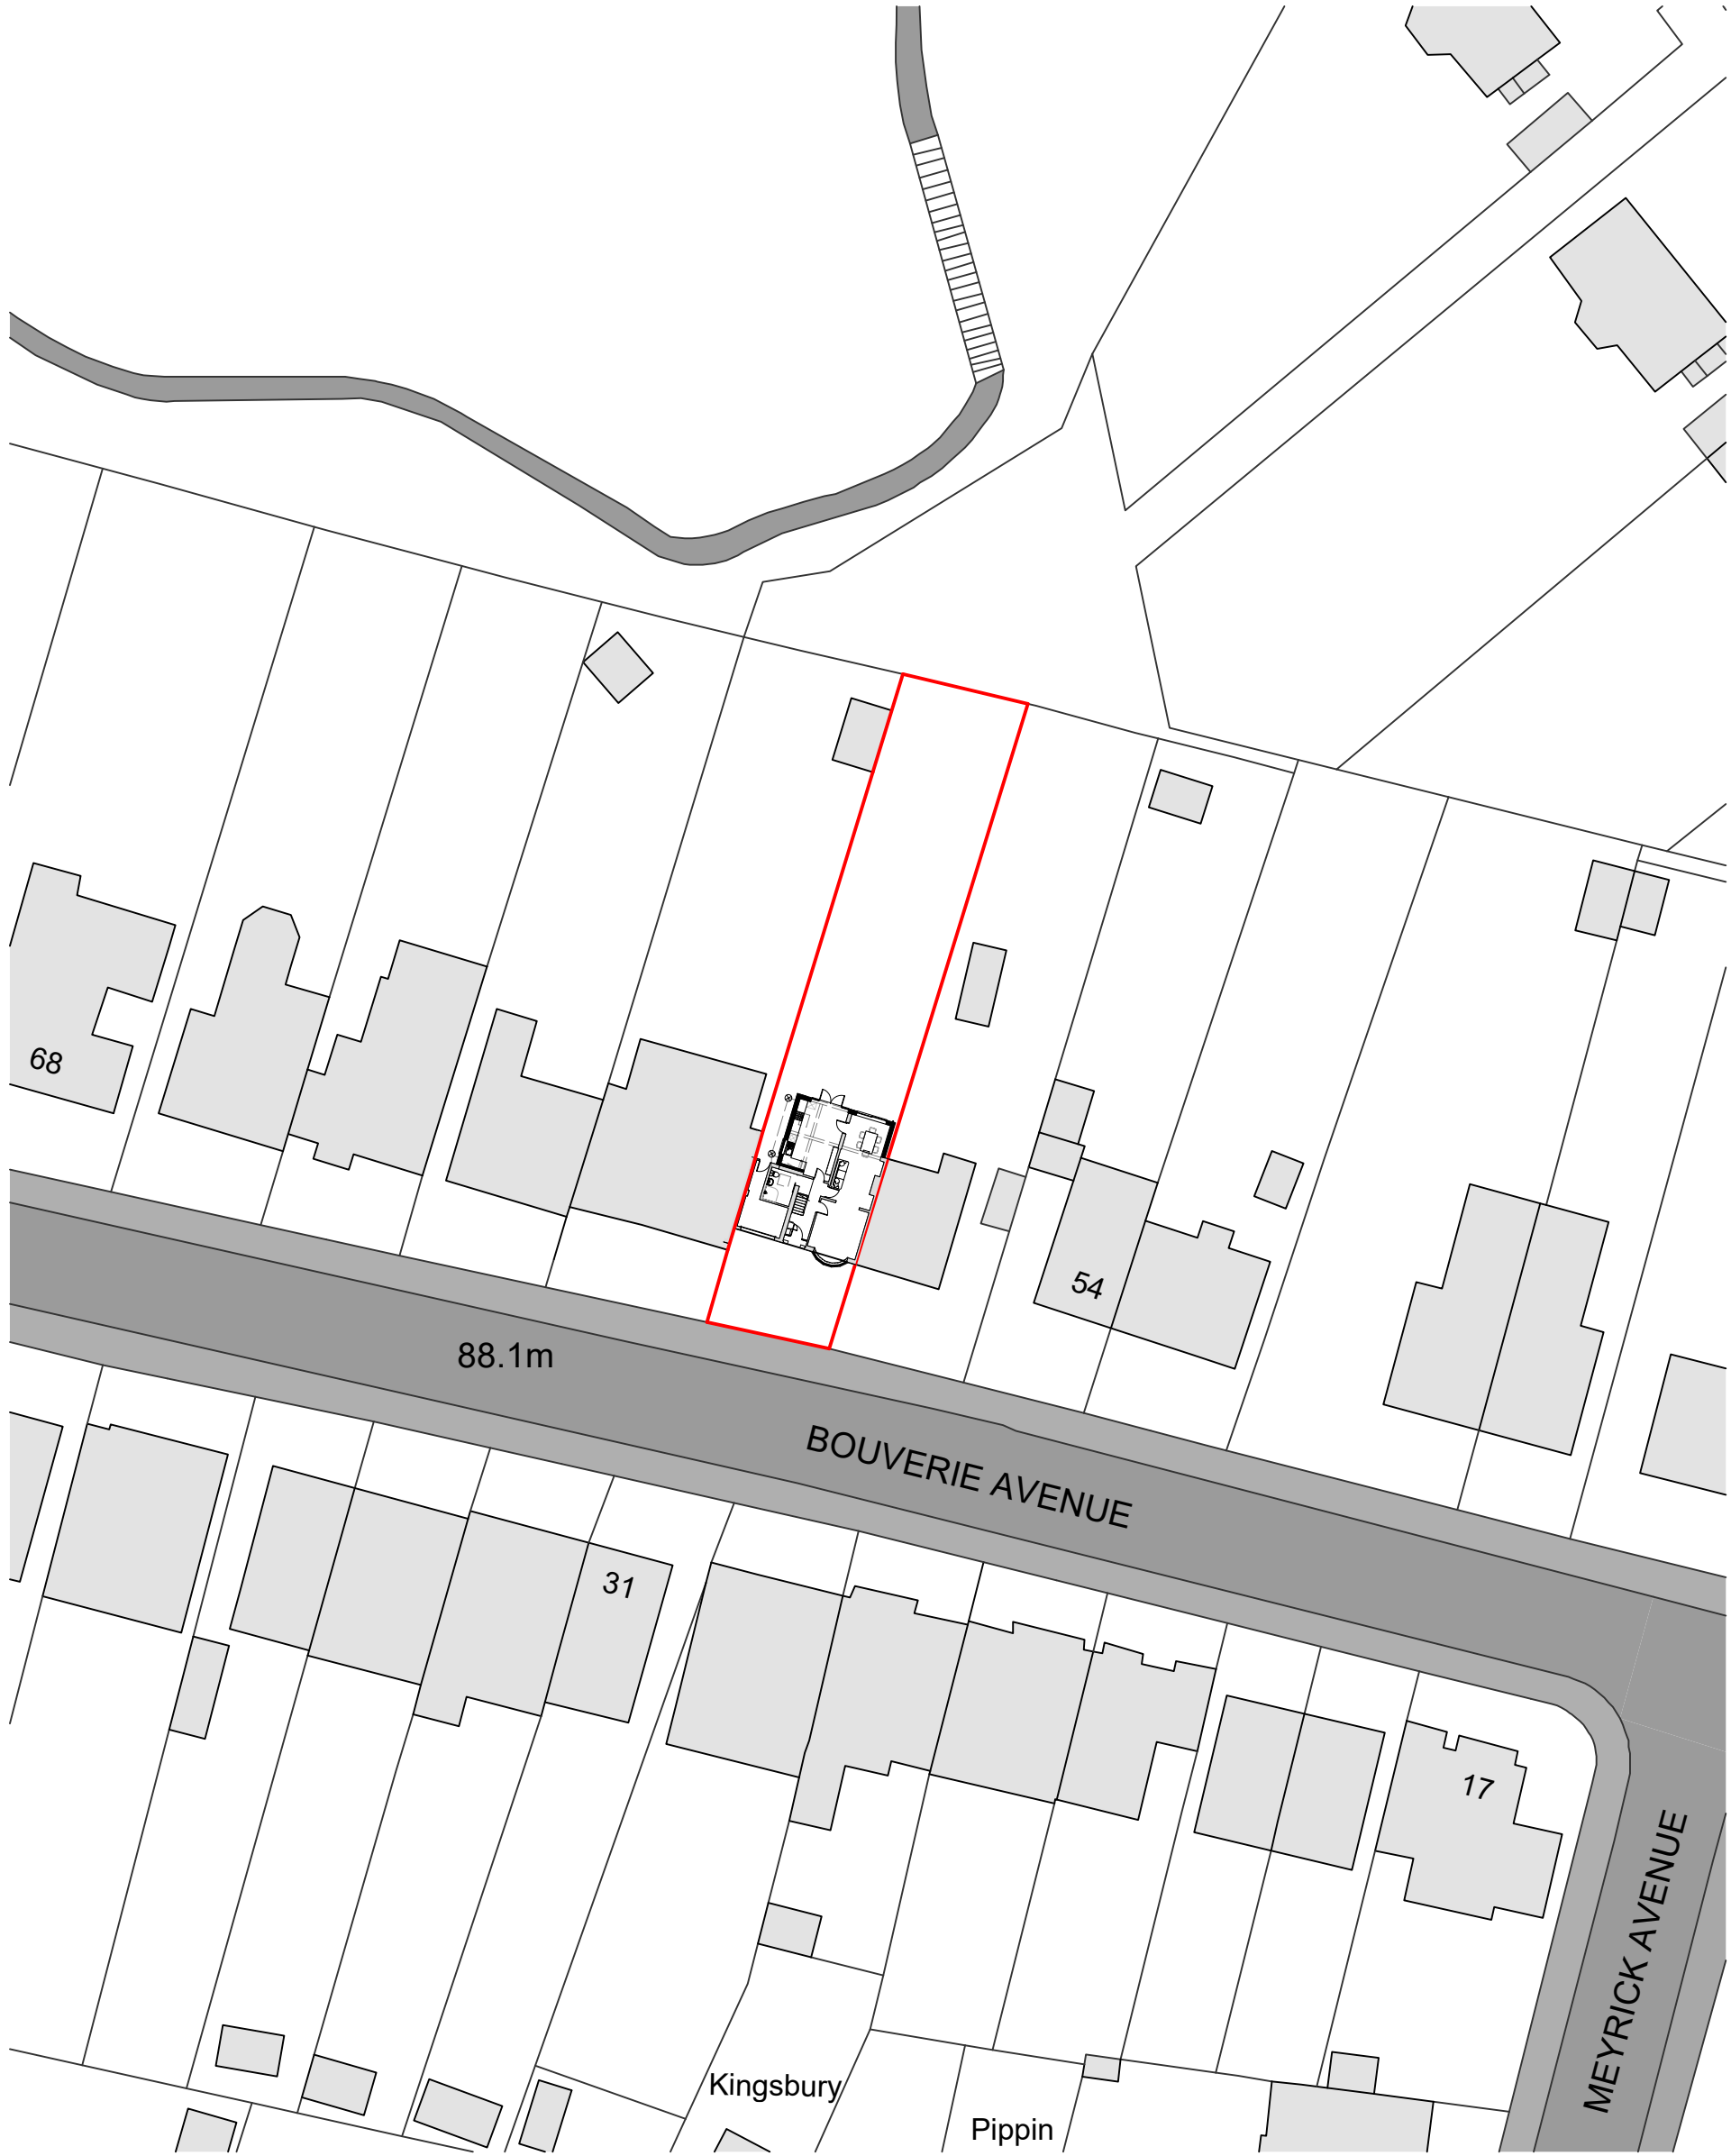


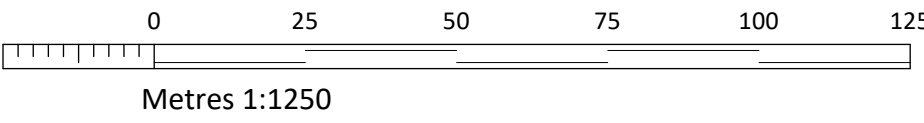

PLN	Proposed Location Plan
01	1:500

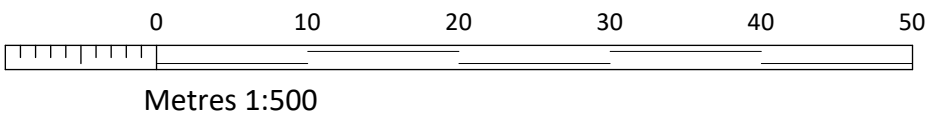

PLN	Existing Location Plan
02	1:1250

LOCATION PLAN

