


Location Plan

Site Address: Easting: 412699 Northing: 200414

Date Produced: 08-Jan-2026

Scale: 1:2500 @A4

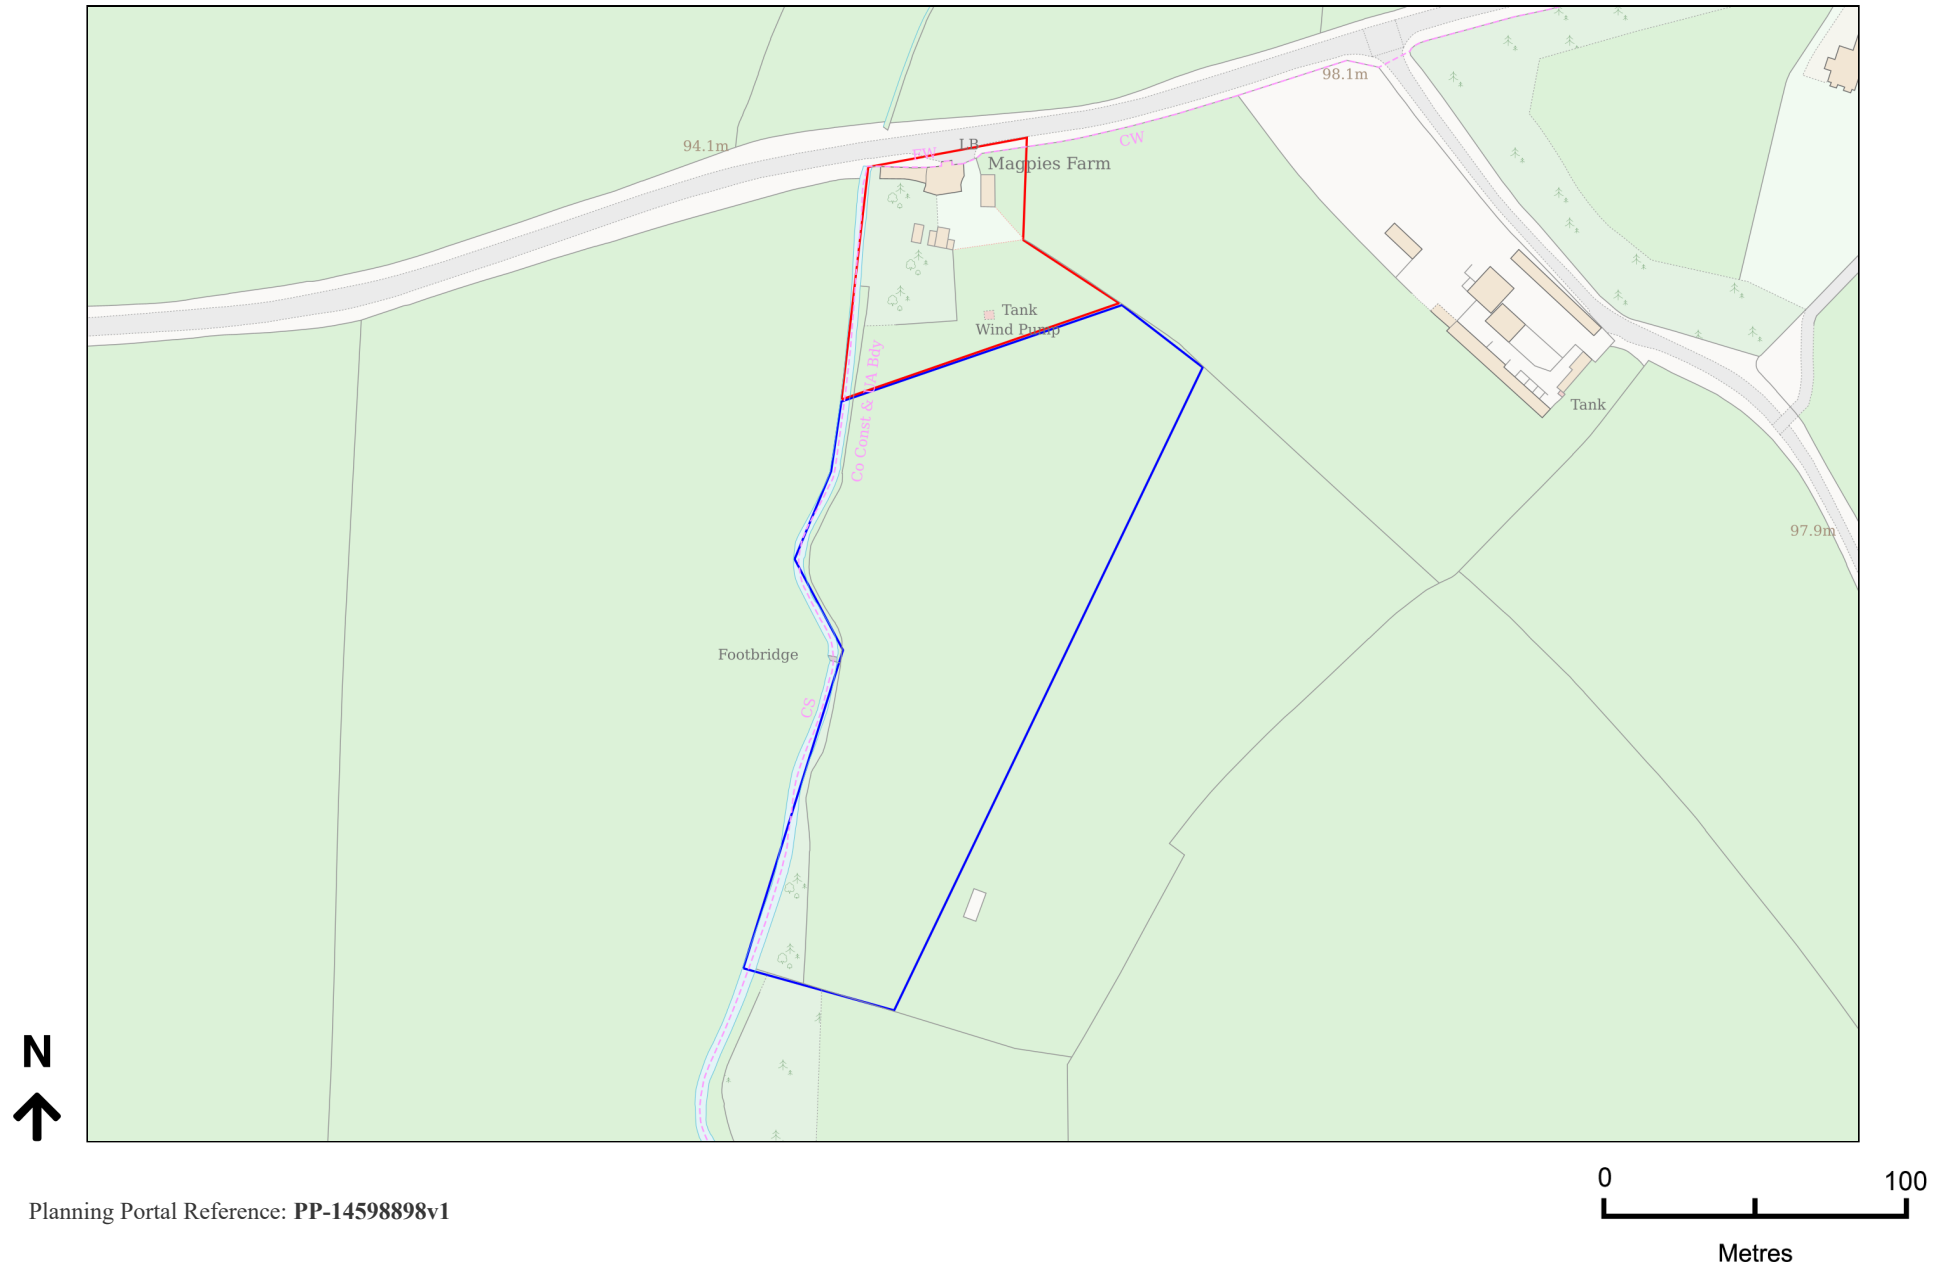

Planning Portal Reference: PP-14598898v1