

ANDREW TOWNSEND ARCHITECTS


HISTORIC BUILDINGS CONSULTANTS

MARLBOROUGH HOUSE 2 BROMSGROVE FARINGDON OXON SN7 7JQ


Tel 01367 242639 Email info@andrewtownsend.co.uk

www.andrewtownsend.co.uk

project			
Proposed repairs to			
The Lansdowne Monument, Cherhill Down, Wilts			
for The National Trust			
drawing			
Elevations			
as proposed			
date	scale	drg. no.	rev.
Sep 2025	1:100	1374:WD05	-
Drawing original is A3 size			

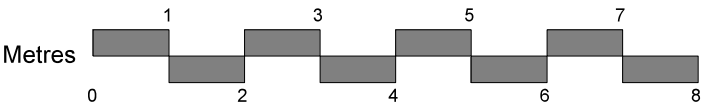

All dimensions shown are nominal and are to be checked on site by the contractor for prices and construction purposes.

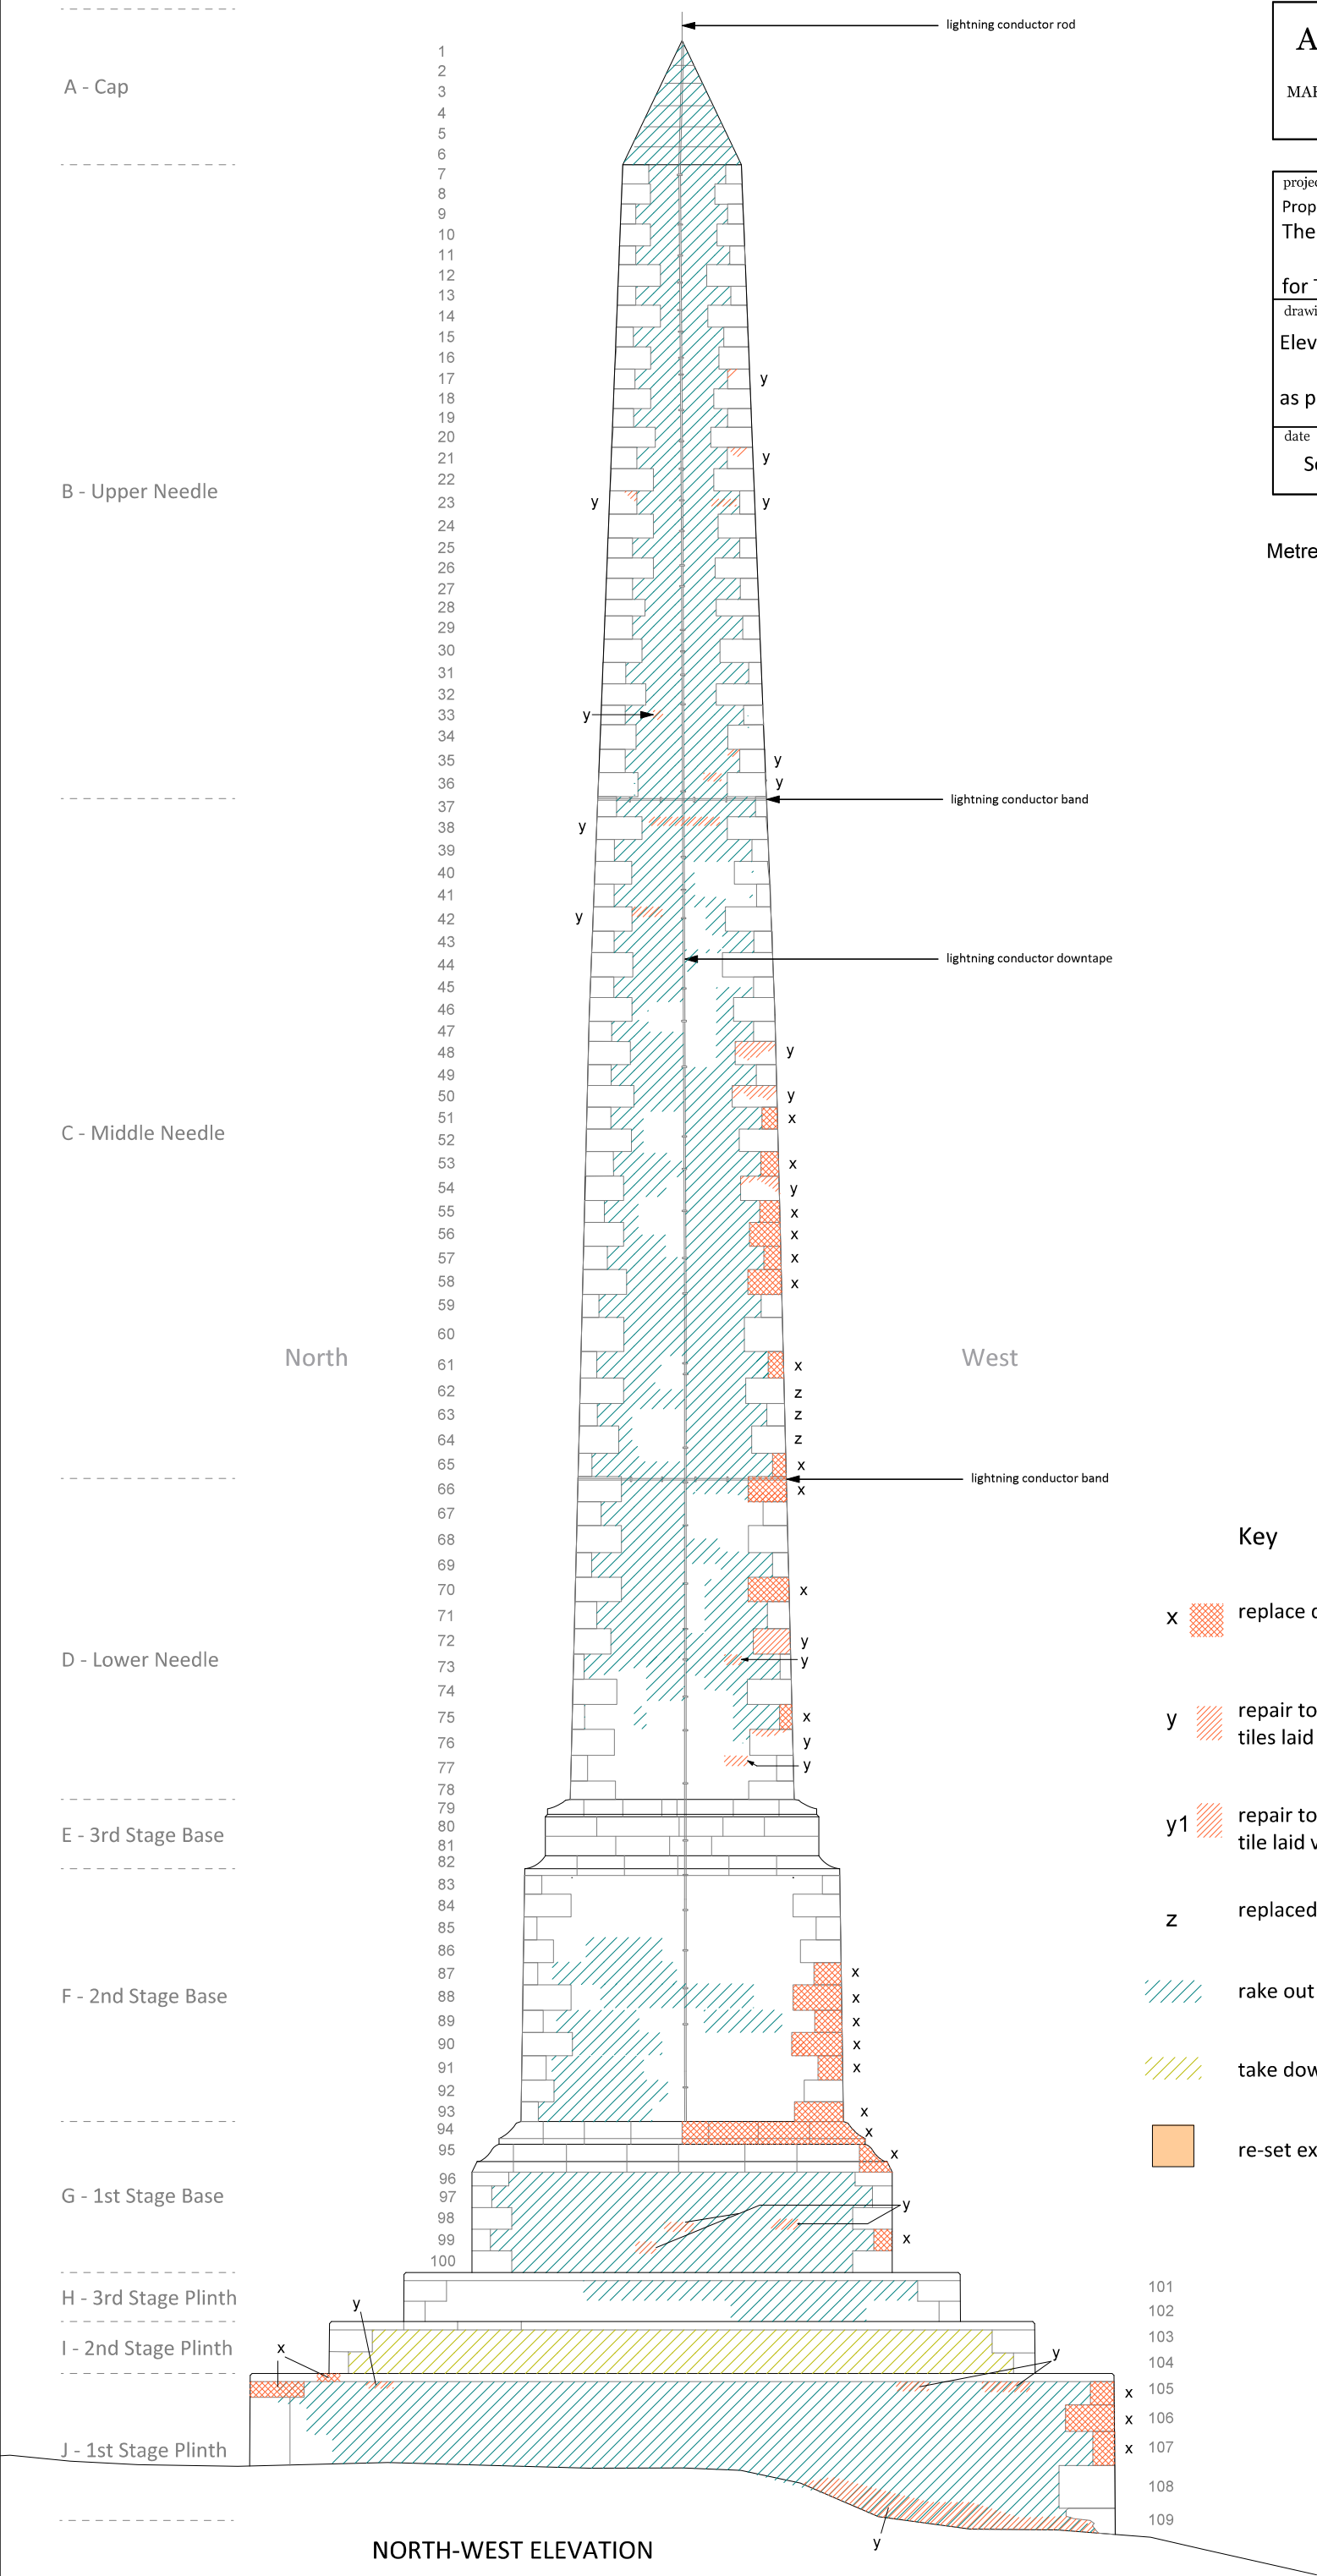

Key

x replace dressed stone ashlar quoins/mouldings

y repair to partially-decayed stone using gault clay tiles laid horizontally in lime-based mortar

y1 repair to partially-decayed stone using gault clay tile laid vertically (on edge)

z replaced stone quoin (2024)

rake out and re-point facing masonry

take down and re-build facing masonry

re-set existing stone